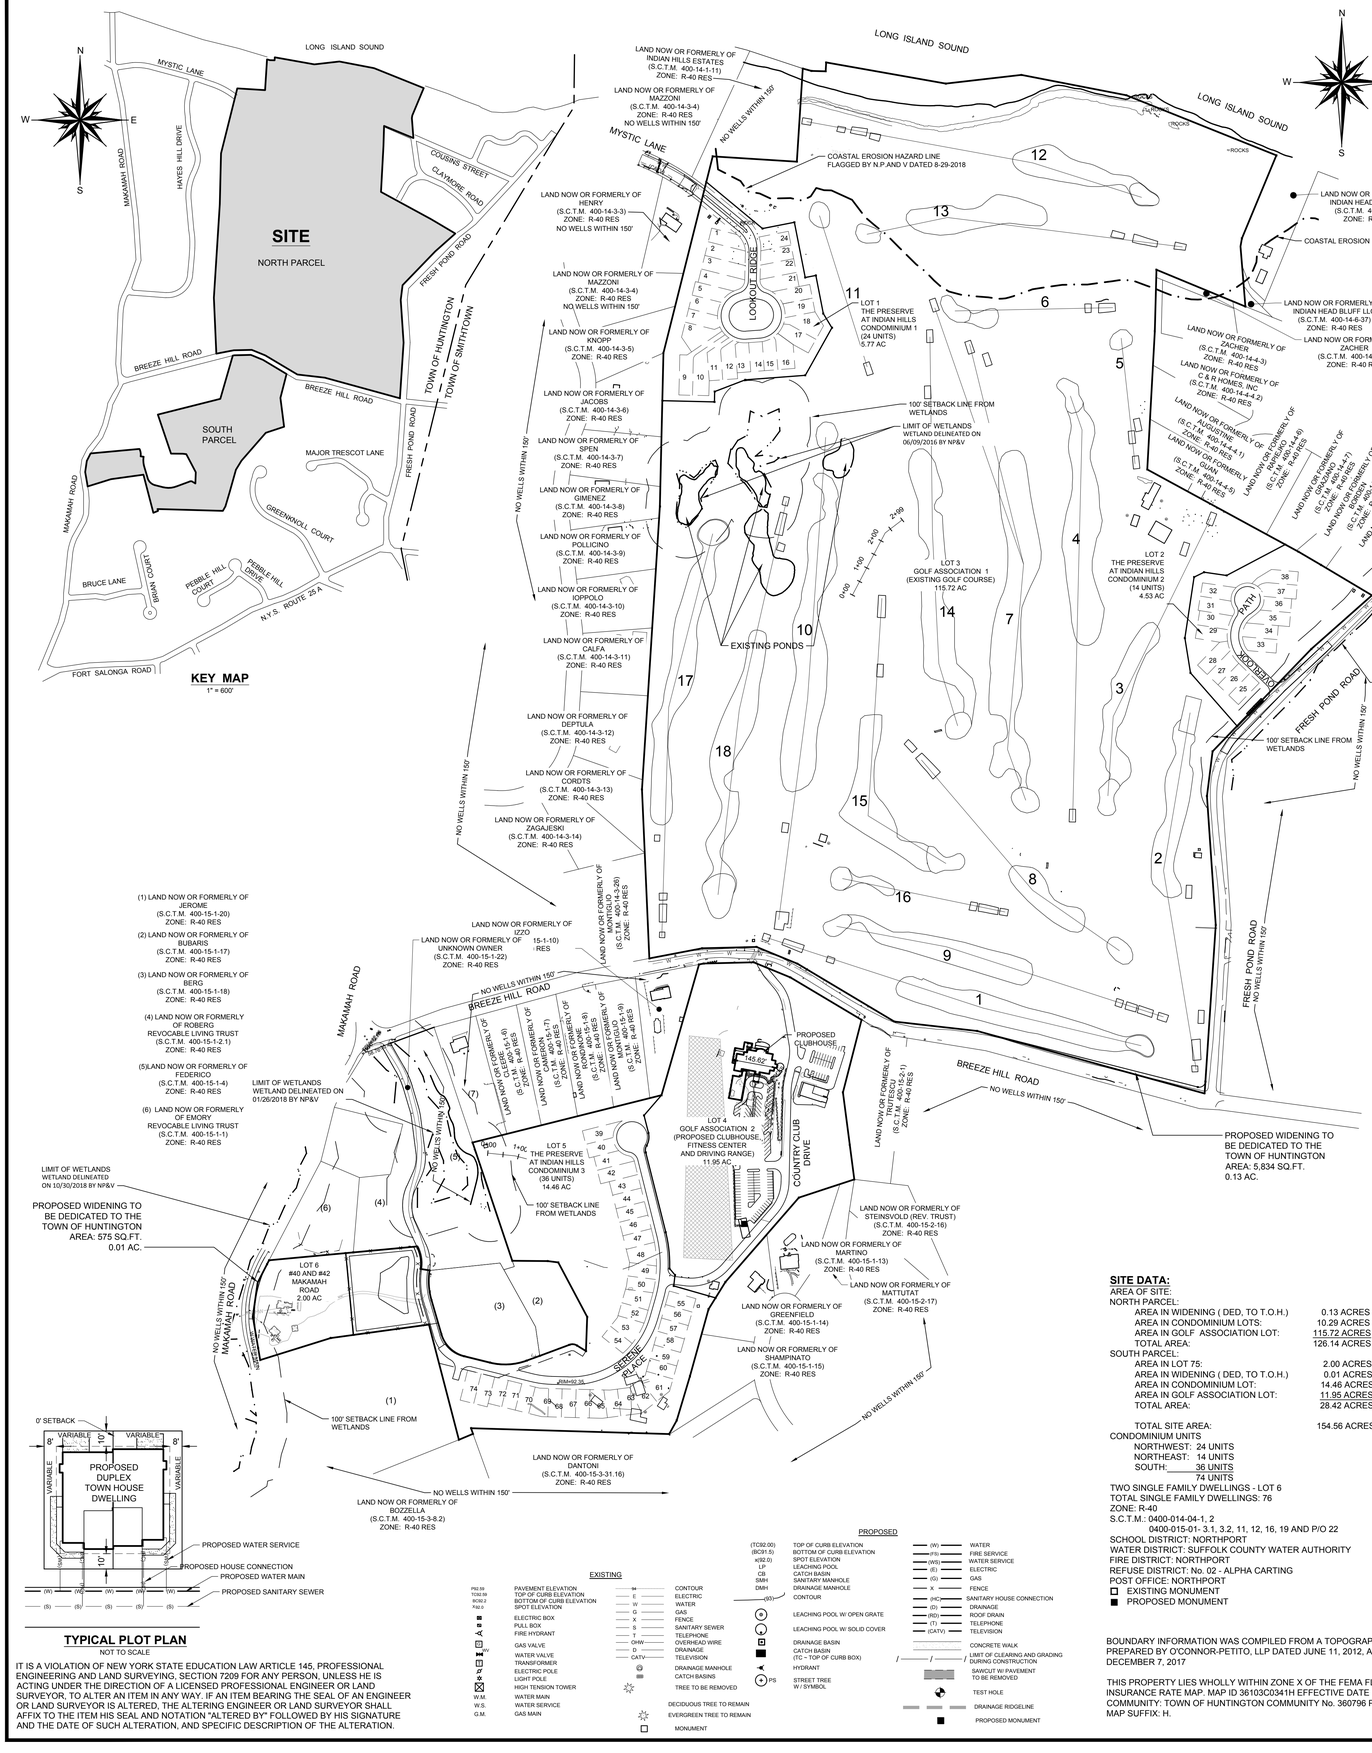

IT IS A VIOLATION OF NEW YORK STATE EDUCATION LAW ARTICLE 145, PROFESSIONAL ENGINEERING AND LAND SURVEYING, SECTION 7209 FOR ANY PERSON, UNLESS HE IS ACTING UNDER THE DIRECTION OF A LICENSED PROFESSIONAL ENGINEER OR LAND SURVEYOR, TO ALTER AN ITEM IN ANY WAY. IF AN ITEM BEARING THE SEAL OF AN ENGINEER OR LAND SURVEYOR IS ALTERED, THE ALTERING ENGINEER OR LAND SURVEYOR SHALL AFFIX TO THE ITEM HIS SEAL AND NOTATION "ALTERED BY" FOLLOWED BY HIS SIGNATURE AND THE DATE OF SUCH ALTERATION, AND SPECIFIC DESCRIPTION OF THE ALTERATION.

SITE DATA:

AREA OF SITE:
NORTH PARCEL:
- AREA IN WIDENING (DED, TO T.O.H.) 0.13 ACRES
- AREA IN CONDOMINIUM LOTS: 10.29 ACRES
- AREA IN GOLF ASSOCIATION LOT: 115.72 ACRES
- TOTAL AREA: 126.14 ACRES

SOUTH PARCEL:
- AREA IN LOT 75: 2.00 ACRES
- AREA IN WIDENING (DED, TO T.O.H.) 0.01 ACRES
- AREA IN CONDOMINIUM LOT: 14.46 ACRES
- AREA IN GOLF ASSOCIATION LOT: 11.95 ACRES
- TOTAL AREA: 28.42 ACRES

TOTAL SITE AREA: 154.56 ACRES

CONDOMINIUM UNITS
- NORTHWEST: 24 UNITS
- NORTHEAST: 14 UNITS
- SOUTH: 36 UNITS
- 74 UNITS

TWO SINGLE FAMILY DWELLINGS - LOT 6
TOTAL SINGLE FAMILY DWELLINGS: 76
ZONE: R-40
S.C.T.M.: 0400-014-04-1, 2
0400-015-01- 3.1, 3.2, 11, 12, 16, 19 AND P/O 22
SCHOOL DISTRICT: NORTHPORT
WATER DISTRICT: SUFFOLK COUNTY WATER AUTHORITY
FIRE DISTRICT: NORTHPORT
REFUSE DISTRICT: No. 02 - ALPHA CARTING
POST OFFICE: NORTHPORT
- ☐ EXISTING MONUMENT
- ■ PROPOSED MONUMENT

BOUNDARY INFORMATION WAS COMPILED FROM A TOPOGRAPHIC SURVEY PREPARED BY O'CONNOR-PETITO, LLP DATED JUNE 11, 2012, AND UPDATED DECEMBER 7, 2017

THIS PROPERTY LIES WHOLLY WITHIN ZONE X OF THE FEMA FLOOD INSURANCE RATE MAP. MAP ID 36103C0341H EFFECTIVE DATE 9-25-09. COMMUNITY: TOWN OF HUNTINGTON COMMUNITY No. 360796 PANEL 341 of 3626 MAP SUFFIX: H.

GENERAL NOTES

1. NELSON & POPE SHALL NOT BE RESPONSIBLE FOR CONSTRUCTION MEANS, METHODS, TECHNIQUES OR PROCEDURES UTILIZED BY THE CONTRACTOR, NOR FOR THE SAFETY OF THE PUBLIC OR CONTRACTOR'S EMPLOYEES, OR FOR THE FAILURE OF THE CONTRACTOR TO CARRY OUT THE WORK IN ACCORDANCE WITH THE CONTRACT DOCUMENTS.
2. OWNER/CONTRACTOR SHALL BE RESPONSIBLE FOR OBTAINING AND COMPLYING WITH ALL PERMITS THAT WILL BE REQUIRED FOR THE CONSTRUCTION OF THIS PROJECT FROM START TO FINISH, INCLUDING BUT NOT LIMITED TO PERMITS FOR MUNICIPAL ROAD AND CURB CUT CONSTRUCTION; GAS, ELECTRIC, TELEPHONE, AND CABLE INSTALLATION; WATER MAIN AND SERVICE INSTALLATION; SITE CLEARING AND TREE REMOVAL; EXCAVATION; SITE IMPROVEMENTS; DEMOLITION; AND BUILDING CONSTRUCTION. CONTRACTOR SHALL COORDINATE THE REQUIRED UTILITY AND MUNICIPAL INSPECTIONS.
3. LOCATION OF ALL EXISTING UTILITIES SHALL BE VERIFIED BY CONTRACTOR PRIOR TO EXCAVATION. CONTRACTOR SHALL NOTIFY OWNER PRIOR TO COMMENCING CONSTRUCTION OF ANY DISCREPANCIES BETWEEN ACTUAL FIELD LOCATIONS AND INFORMATION REPRESENTED ON PLAN, FOR DIRECTION. EXISTING UTILITY LOCATIONS SHOWN ON THE PLANS IS BASED ON AVAILABLE INFORMATION AND FOR INFORMATIONAL PURPOSES ONLY. CONTRACTOR IS SOLELY RESPONSIBLE FOR LOCATING AND IDENTIFYING ALL EXISTING UTILITIES WITHIN THE LIMITS OF CONSTRUCTION.
4. CONTRACTOR SHALL BE RESPONSIBLE FOR OBTAINING ANY AND ALL PERMITS NECESSARY FOR THE REMOVAL AND DISPOSAL OF ANY EXCAVATED AND DEMOLISHED MATERIALS AND DEBRIS.
5. UNSUITABLE MATERIAL (AS DEFINED IN THE REQUIREMENTS OF THE MUNICIPAL AGENCY HAVING JURISDICTION AND AS A MINIMUM DEFINED IN SECTION 203 OF N.Y.S.D.O.T. STANDARD SPECIFICATIONS, LATEST EDITION) UNDER PAVEMENT, WALKS AND CONCRETE SLABS OR AS INDICATED WITHIN THE SITE WORK CONTRACT DOCUMENTS, SHALL BE REMOVED AND REPLACED WITH SELECT GRANULAR MATERIAL.
6. SELECT GRANULAR FILL MATERIAL SHALL BE AS DEFINED IN THE REQUIREMENTS OF THE MUNICIPAL AGENCY HAVING JURISDICTION AND AS A MINIMUM DEFINED IN SECTION 203 OF N.Y.S.D.O.T. STANDARD SPECIFICATIONS, LATEST EDITION.
7. COMPACTION SHALL CONFORM TO THE REQUIREMENTS OF THE MUNICIPAL AGENCY HAVING JURISDICTION AND AS A MINIMUM DEFINED IN SECTION 203 OF N.Y.S.D.O.T. STANDARD SPECIFICATIONS, LATEST EDITION.
8. ALL EXISTING STRUCTURES AND SITE IMPROVEMENTS SPECIFIED TO BE REMOVED, SHALL BE COMPLETELY REMOVED AND BACKFILLED. BACKFILL TO BE SELECT GRANULAR FILL, COMPACTED TO 95% MAXIMUM DENSITY AT OPTIMUM MOISTURE CONTENT, AS DETERMINED BY MODIFIED PROCTOR TEST, UNLESS OTHERWISE NOTED.
9. DEBRIS SHALL NOT BE BURIED ON THE SUBJECT SITE. ALL UNSUITABLE MATERIAL, SURPLUS MATERIAL AND DEBRIS SHALL BE DISPOSED OF IN ACCORDANCE WITH ALL LOCAL, TOWN, COUNTY, STATE AND FEDERAL LAWS AND APPLICABLE CODES.
10. ALL MUNICIPAL AGENCIES HAVING JURISDICTION DURING CONSTRUCTION SHALL BE NOTIFIED A MINIMUM OF FORTY-EIGHT (48) HOURS IN ADVANCE OF ALL CONSTRUCTION, UNLESS OTHERWISE INDICATED AS A CONDITION OF MUNICIPAL APPROVAL OR PERMIT. CONTRACTOR SHALL BE RESPONSIBLE FOR COORDINATING AND INSURING ALL NECESSARY MUNICIPAL INSPECTIONS, CONDITIONS OF APPROVAL, AND CERTIFICATIONS ARE PERFORMED AND OBTAINED IN ACCORDANCE TO THE APPLICABLE PERMITS AND MUNICIPAL REQUIREMENTS.
11. INSTALLATION AND SERVICE COORDINATION OF GAS SERVICE IS THE RESPONSIBILITY OF THE CONTRACTOR. ALL WORK SHALL CONFORM, AS A MINIMUM, TO THE REQUIREMENTS OF NATIONAL GRID.
12. INSTALLATION AND SERVICE COORDINATION OF ELECTRIC SERVICE IS THE RESPONSIBILITY OF THE CONTRACTOR. ALL WORK SHALL CONFORM, AS A MINIMUM, TO THE REQUIREMENTS OF PSEG LONG ISLAND.
13. CONTRACTOR SHALL REFER TO ARCHITECTURAL PLANS FOR EXACT LOCATIONS AND DIMENSIONS VESTIBULES, SLOPED PAVING, PORCHES, RAMPS, GARAGES, ROOF LEADERS, PRECISE BUILDING DIMENSIONS AND BUILDING UTILITY ENTRANCES.
14. ALL LIGHT POLES, LIGHT FIXTURE CONFIGURATIONS, AND COLOR SHALL BE APPROVED BY OWNER OR OWNER'S REPRESENTATIVE, PRIOR TO INSTALLATION. INSTALLATION OF SITE ELECTRIC SHALL BE AS DETAILED BY OTHERS.
15. CONTRACTOR SHALL BE RESPONSIBLE FOR OBTAINING ALL PERMITS NECESSARY FOR THE INSTALLATION OF SIGNS.
16. SPEED BUMPS, BUMPER STOPS, OR WHEEL STOPS ARE NOT PERMITTED.
17. THE CONTRACTOR SHALL BE RESPONSIBLE FOR THE IMPLEMENTATION OF EROSION CONTROL MEASURES PROTECTING NEW AND EXISTING IMPROVEMENTS AND ADJACENT PROPERTIES. ALL WORK PERFORMED IN ACCORDANCE TO FEDERAL, STATE, COUNTY, AND LOCAL MUNICIPAL REQUIREMENTS. EROSION CONTROL IS THE SOLE RESPONSIBILITY OF THE CONTRACTOR. SEDIMENT AND EROSION CONTROL MEASURES SHALL BE IMPLEMENTED AND IN PLACE PRIOR TO THE COMMENCEMENT OF ANY CONSTRUCTION ACTIVITY. MEASURES SHALL BE MAINTAINED AND MODIFIED AS NECESSARY THROUGHOUT THE IMPROVEMENT CONSTRUCTION AND SHALL NOT BE REMOVED UNTIL ACCEPTANCE OF IMPROVEMENT CONSTRUCTION BY LOCAL MUNICIPALITY HAVING JURISDICTION.
18. CONTRACTOR SHALL BE RESPONSIBLE FOR FURNISHING AND INSTALLING PERMANENT TRAFFIC CONTROL DEVICES IN CONFORMANCE WITH THE FEDERAL HIGHWAY ADMINISTRATION MANUAL OF UNIFORM TRAFFIC CONTROL DEVICES (MUTCD), LATEST EDITION, IN CONJUNCTION WITH THE LATEST EDITION OF ANY NEW YORK STATE SUPPLEMENTS TO SUCH. THE CONTRACTOR SHALL ADHERE TO ANY ADDITIONAL LOCAL REQUIREMENTS AND/OR CONDITIONS OF ANY MUNICIPAL PERMITS AND THE APPROVED CONTRACTOR DOCUMENTS. THE CONTRACTOR SHALL NOT AMEND EXISTING OR APPROVED TRAFFIC CONTROL DEVICES WITHOUT EXPRESSED WRITTEN APPROVAL OF ANY AGENCIES HAVING JURISDICTION OVER SUCH.
19. ALL DRAINAGE PIPE SHALL BE SMOOTH INTERIOR CORRUGATED POLYETHYLENE PIPE (CPP) AS MANUFACTURED BY ADS, TYPE N-12 SOIL TIGHT PIPE.
20. CONTRACTOR SHALL BE RESPONSIBLE FOR INSTALLING HANDICAP ACCESS RELATED IMPROVEMENTS IN ACCORDANCE WITH THE LATEST APPLICABLE FEDERAL, STATE AND LOCAL HANDICAP ACCESSIBILITY REGULATIONS, REQUIREMENTS AND LAWS INCLUDING, BUT NOT LIMITED TO: BUILDING ACCESS, HANDICAP ACCESSIBLE ROUTE, LANDINGS, PARKING, RAILINGS AND SIGNAGE.
21. NOTWITHSTANDING ANYTHING HEREIN TO THE CONTRARY, CONTRACTOR SHALL BE RESPONSIBLE FOR CONSTRUCTION OF ALL ACCESSIBLE ROUTES TO ALL REQUIRED ACCESSIBLE FIRST FLOOR UNITS AND COMMON AREAS (INCLUDING TRASH DISPOSAL AND MAIL PICK-UP) STRICTLY IN ACCORDANCE WITH ALL APPLICABLE FEDERAL, STATE AND LOCAL REGULATIONS, INCLUDING, WITHOUT LIMITATION, THE FAIR HOUSING ACT, AMERICANS WITH DISABILITIES ACT ("ADA"); NEW YORK STATE BUILDING CODE, TOWN AND COUNTY STANDARDS, AND REFERENCE STANDARDS CONTAINED THEREIN. ACCESSIBLE ROUTES SHALL COMPLY WITH THE ACCESSIBILITY DETAILS AND NOTES CONTAINED HEREIN.
22. ALL HANDICAP RAMPS, PARKING SPACES AND ACCESS ISLES SHALL BE IN COMPLIANCE WITH THE LATEST BUILDING CODE OF NEW YORK STATE AND ICC/ANSI A117.1-2003 STANDARDS.
23. PREPARATION OF SOIL AND PLANTINGS SHALL BE ACCORDING TO SPECIFICATIONS SET FORTH UNDER SECTION 8.3 OF THE TOWN OF HUNTINGTON SUBDIVISION AND SITE PLAN REGULATIONS.
24. ALL AREAS THAT HAVE BEEN DISTURBED SHALL BE SEEDED UNLESS OTHERWISE NOTED.
25. THE PROPOSED GUTTER GRADES (0.50% MIN.) SHALL BE ESTABLISHED BY MAINTAINING A CROSS SLOPE OF 1/4"/FT. TO 1/2"/FT. DOWN FROM THE EDGE OF PAVEMENT WHILE MAINTAINING A MINIMUM GUTTER SLOPE OF 0.50%.
26. ANY UTILITIES REQUIRED TO BE RELOCATED DUE TO INSTALLATION OF THE REQUIRED IMPROVEMENTS SHALL BE RELOCATED AT THE EXPENSE OF THE APPLICANT/DEVELOPER/OWNER.
27. ANY RETAINING WALL 4' OR MORE IN HEIGHT SHALL REQUIRE APPROVAL BY THE TOWN ENGINEER AND A PERMIT ISSUED BY THE DIRECTOR OF BUILDING AND HOUSING. IT IS THE APPLICANT'S RESPONSIBILITY TO OBTAIN THE NECESSARY PERMITS FOR ALL SUCH RETAINING WALL PRIOR TO CONSTRUCTION.
28. ALL DISTURBED SOIL AREAS, EXCLUDING PAVED AREAS AND RECHARGE BASINS, MUST BE COVERED WITH A MINIMUM OF 8" (INCHES) OF NATIVE TOPSOIL PRIOR TO THE REMOVAL OF EXCESS TOPSOIL. WHEN ADEQUATE SUPPLY OF ON-SITE TOPSOIL IS UNAVAILABLE, THE DEVELOPER SHALL BRING IN TOPSOIL TO PROVIDE A DEPTH OF 6" (INCHES). ALL FINISHED GRADE SLOPES SHALL BE STABILIZED AS SOON AS POSSIBLE.
29. ALL EXCAVATED SOIL SHALL REMAIN ON-SITE. THE REMOVAL OF TOPSOIL SHALL BE PROHIBITED .THE DEVELOPER/ OWNER SHALL COMPLY WITH ARTICLE XII 198-79E. REMOVAL OF EXCESS TOPSOIL OR OTHER EARTH.
30. CONTRACTOR TO PROVIDE 3'-6" HIGH RAILING ALONG TOP OF RETAINING WALLS WITH A HEIGHT OF 29" AND GREATER ABOVE FINISHED GRADE. RAILINGS SHALL COMPLY WITH SECTION 1013 GUARDS OF THE BCNYS.
31. ALL ROOF DRAIN PIPE TO BE SDR-35.
32. THE APPLICANT SHALL OBTAIN A DEMOLITION PERMIT FROM THE BUILDING DEPARTMENT PRIOR TO THE REMOVAL OF ANY STRUCTURE. STRUCTURES DEPICTED FOR REMOVAL SHALL BE REMOVED PRIOR TO THE SIGNING OF THE MAP AND PROOF OF COMPLIANCE SHALL BE SUBMITTED TO THE PLANNING DEPARTMENT.
33. ALL IMPROVEMENTS SHALL BE IN COMPLIANCE WITH THE LATEST TOWN OF HUNTINGTON SUBDIVISION AND SITE PLAN REGULATIONS.
34. A HIGHWAY WORK PERMIT / HOLD HARMLESS AGREEMENT SHALL BE OBTAINED FROM THE TOWN HIGHWAY OFFICE PRIOR TO ANY WORK PERFORMED IN AN EXISTING TOWN RIGHT OF WAY.
35. PRIOR TO THE START OF CONSTRUCTION, THE APPLICANT/OWNER/BUILDER/DEVELOPER SHALL ATTEND A PRE-CONSTRUCTION MEETING WITH THE DEPARTMENT OF ENGINEERING SERVICES.
36. PRIOR TO THE START OF CONSTRUCTION SITE, THE CLEARING AND GRADING LIMITS SHALL BE MARKED WITH BRIGHTLY COLORED CONSTRUCTION FENCE AND MAINTAINED THROUGHOUT THE CONSTRUCTION OF THE PROJECT.
37. GRADING OF LOTS INCLUDING OF SLOPES ON THIS MAP SHALL BE LIMITED TO THE EXTENT OF CLEARING AND GRADING AS SHOWN ON THE APPROVED SITE PLANS. EACH INDIVIDUAL LOT SHALL BE TEMPORARILY AND/ OR PERMANENTLY STABILIZED IMMEDIATELY FOLLOWING THE BACKFILLING OF THE FOUNDATION IN ACCORDANCE WITH HUNTINGTON, NEW YORK MUNICIPAL CODE, CHAPTER A202, § 8.4.
38. ALL PROPOSED UTILITIES SHALL BE INSTALLED UNDERGROUND.
39. ANY UTILITIES REQUIRED TO BE REMOVED/ RELOCATED DUE TO THE INSTALLATION OF THE REQUIRED IMPROVEMENTS SHALL BE DONE SO AT THE EXPENSE OF THE APPLICANT/DEVELOPER.
40. ALL TRAFFIC ROAD MARKINGS, ROAD SIGNS, AND LIGHT SIGNALS THAT MAY HAVE BEEN MOVED OR DAMAGED IN THE PROCESS OF CONSTRUCTION SHALL BE RESTORED AT THE APPLICANT'S EXPENSE TO AT LEAST THE SAME QUALITY AND CHARACTERISTICS THAT EXISTED BEFORE CONSTRUCTION BEGAN. THE APPLICANT SHALL BE FURTHER RESPONSIBLE TO INSURE THAT, IN THE ROADWAYS ADJACENT TO THE CONSTRUCTION SITE, THESE MARKINGS, SIGNS, AND SIGNALS, ARE MAINTAINED AND THAT PROTECTION OF TRAFFIC IS MAINTAINED DURING THE ENTIRE PERIOD OF CONSTRUCTION. IF REPLACEMENT OR UPGRADE IS REQUIRED, IT MUST BE APPROVED BY THE TOWN OF HUNTINGTON DEPARTMENT OF TRANSPORTATION AND TRAFFIC SAFETY.
41. FOLLOWING SUBDIVISION AND IMPLEMENTATION OF APPROVED PLANS, THE REMOVAL, DESTRUCTION OR ALTERATION OF TREES AND WOODLAND SHALL BE SUBJECT TO TOWN CODE CHAPTER 186- TREE PRESERVATION LAW.
42. NO PLOT MAY BE SUBDIVIDED OR CHANGED IN ANY MANNER AT ANY FUTURE DATE EXCEPT BY SPECIAL ACTION OF THE HUNTINGTON TOWN PLANNING BOARD.
43. DATUM: NAVD 88
44. ALL DEBRIS SHALL BE REMOVED FROM THE SITE IN ACCORDANCE WITH ALL STATE, COUNTY, TOWN, AND HEALTH DEPARTMENT REQUIREMENTS.
45. THERE ARE NO WELLS WITHIN 150' OF THE SITE.
46. THE TOWN RIGHT - OF - WAY IS NOT TO BE USED FOR STORAGE OR STAGING OF EQUIPMENT OR MATERIALS DURING CONSTRUCTION. THE DEVELOPER WILL BE RESPONSIBLE FOR MAINTAINING THE TOWN RIGHT - OF - WAY DURING CONSTRUCTION AND SHOULD INSTALL FENCING ALONG THE PROPERTY FRONTAGE TO LIMIT ACCESS FOR CONSTRUCTION VEHICLES TO DEFINED POINTS OF INGRESS/EGRESS.
47. AS-BUILT DRAINAGE AND AS-BUILT CURB PLANS SHALL BE SUBMITTED TO THE TOWN ENGINEER IN THE PROPER SEQUENCE IN ACCORDANCE WITH HUNTINGTON, NEW YORK, MUNICIPAL CODE, CHAPTER A202, § 7.3.2.
48. ALL EXISTING STRUCTURES, UTILITIES AND RELATED APPERTENCES INDICATED TO BE REMOVED SHALL BE DONE IN ACCORDANCE WITH ALL STATE, COUNTY, TOWN AND S.C.D.H.S. REGULATIONS.

NOTE:
- ALL PROPOSED ROADS WITHIN THE SITE SHALL BE OWNED AND MAINTAINED BY THE HOMEOWNERS ASSOCIATION.
- ALL ROADS SHALL REMAIN AS PRIVATE IN PERPETUITY AND NO OFFER OF DEDICATION SHALL BE MADE IN THE FUTURE.
- A BLANKET EASEMENT SHALL BE PROVIDED TO THE HOMEOWNERS ASSOCIATION FOR ALL DRAINAGE, SANITARY AND WATER APPURTENANCES LOCATED WITHIN EACH LOT FOR THE PURPOSE OF OWNERSHIP AND MAINTENANCE OF THE SAID STRUCTURES.

SHEET INDEX:

1. OVERALL PLAN *(C-100)*
2. EXISTING FEATURES DEMOLITION PLAN *(C-101)*
3. ALIGNMENT PLAN - NORTH PARCEL *(C-102)*
4. ALIGNMENT PLAN - SOUTH PARCEL *(C-103)*
5. CLUBHOUSE ALIGNMENT PLAN *(C-104)*
6. GRADING PLAN 1*(C-105)*
7. GRADING PLAN 2 *(C-106)*
8. GRADING PLAN 3 *(C-107)*
9. GRADING PLAN 4 *(C-108)*
10. GRADING PLAN 5 *(C-109)*
11. GRADING PLAN 6 *(C-110)*
12. GRADING PLAN 7 *(C-111)*
13. GRADING PLAN 8 *(C-112)*
14. GRADING PLAN 9 *(C-113)*
15. GRADING PLAN 10 (C-114)
16. UTILITY PLAN 1 *(C-115)*
17. UTILITY PLAN 2 *(C-116)*
18. UTILITY PLAN 3 *(C-117)*
19. UTILITY PLAN 4 *(C-118)*
20. UTILITY PLAN 5 *(C-119)*
21. OVERALL DRAINAGE PLAN - NORTH PARCEL *(C-120)*
22. OVERALL DRAINAGE PLAN - SOUTH PARCEL *(C-121)*
23. PROFILES 1 *(C-122)*
24. PROFILES 2 *(C-123)*
25. PROFILES 3 *(C-124)*
26. PROFILES 4 *(C-125)*
27. SEDIMENT AND EROSION CONTROL PLAN 1 *(C-126)*
28. SEDIMENT AND EROSION CONTROL PLAN 2 *(C-127)*
29. SEDIMENT AND EROSION CONTROL PLAN 3 *(C-128)*
30. LANDSCAPE PLAN 1 *(LP-101)*
31. LANDSCAPE PLAN 2 *(LP-102)*
32. LANDSCAPE PLAN 3 *(LP-103)*
33. LIGHTING PLAN - NORTH PARCEL *(LI-101)*
34. LIGHTING PLAN - SOUTH PARCEL *(LI-102)*
35. DRAINAGE DETAILS *(C-501)*
36. DRAINAGE DETAILS II *(C-502)*
37. SITE DETAILS *(C-503)*
38. SEDIMENT AND EROSION CONTROL DETAILS *(C-504)*
39. ACCESSIBILITY DETAILS, RAMPS AND NOTES *(C-505)*
40. RETAINING WALL SECTIONS *(C-506)*
41. RETAINING WALL DETAILS *(C-507)*
42. TEST BORING PLAN - NORTH PARCEL *(TB-101)*
43. TEST BORING PLAN - SOUTH PARCEL *(TB-102)*
44. TEST BORING LOGS - 1 *(TB-103)*
45. TEST BORING LOGS - 2 *(TB-104)*
46. TEST BORING LOGS - 3 *(TB-105)*

SCALE: 1" = 200'
0 50 100 200 400

FOR TOWN USE

No.	REVISION	DATE

OWNER
I.H.C.C., INC. AND ROBERO REVOCABLE TRUST
21 BREEZE HILL ROAD
NORTHPORT, NY, 11768
(631) 261 - 5700

APPLICANT:
THE PRESERVE AT INDIAN HILLS
1 RABRO DRIVE, SUITE 100
HAUPPAUGE, N.Y. 11788
(631) 351 - 4000

OVERALL PLAN
FOR
THE PRESERVE AT INDIAN HILLS
SITUATED AT
NORTHPORT
TOWN OF HUNTINGTON, SUFFOLK COUNTY, NEW YORK
S.C.T.M.: DISTRICT: 0400, SECT. 014, BLK. 04, LOTS 1 AND 2
DISTRICT 0400, SECT. 015, BLK. 01, LOTS 3.1, 3.2, 11, 12, 16, 19 AND P/O 22

NELSON+POPE
engineers • architects • surveyors
70 Maxess Road, Melville, NY 11747 • 631.427.5665 • nelsonpope.com

DRAWN BY: GEO	CADD No.86047 CSP 2021.DWG	SCALE:	DRAWING NO.: C - 100
CHECKED BY: JM	FILE NO.: 400-014	1"=200'	
DATE: OCTOBER, 2021	PROJECT NO.: 86047		SHEET NO.: 1 OF 44

© Copyright 2021 NELSON+POPE ENGINEERS • ARCHITECTS • SURVEYORS

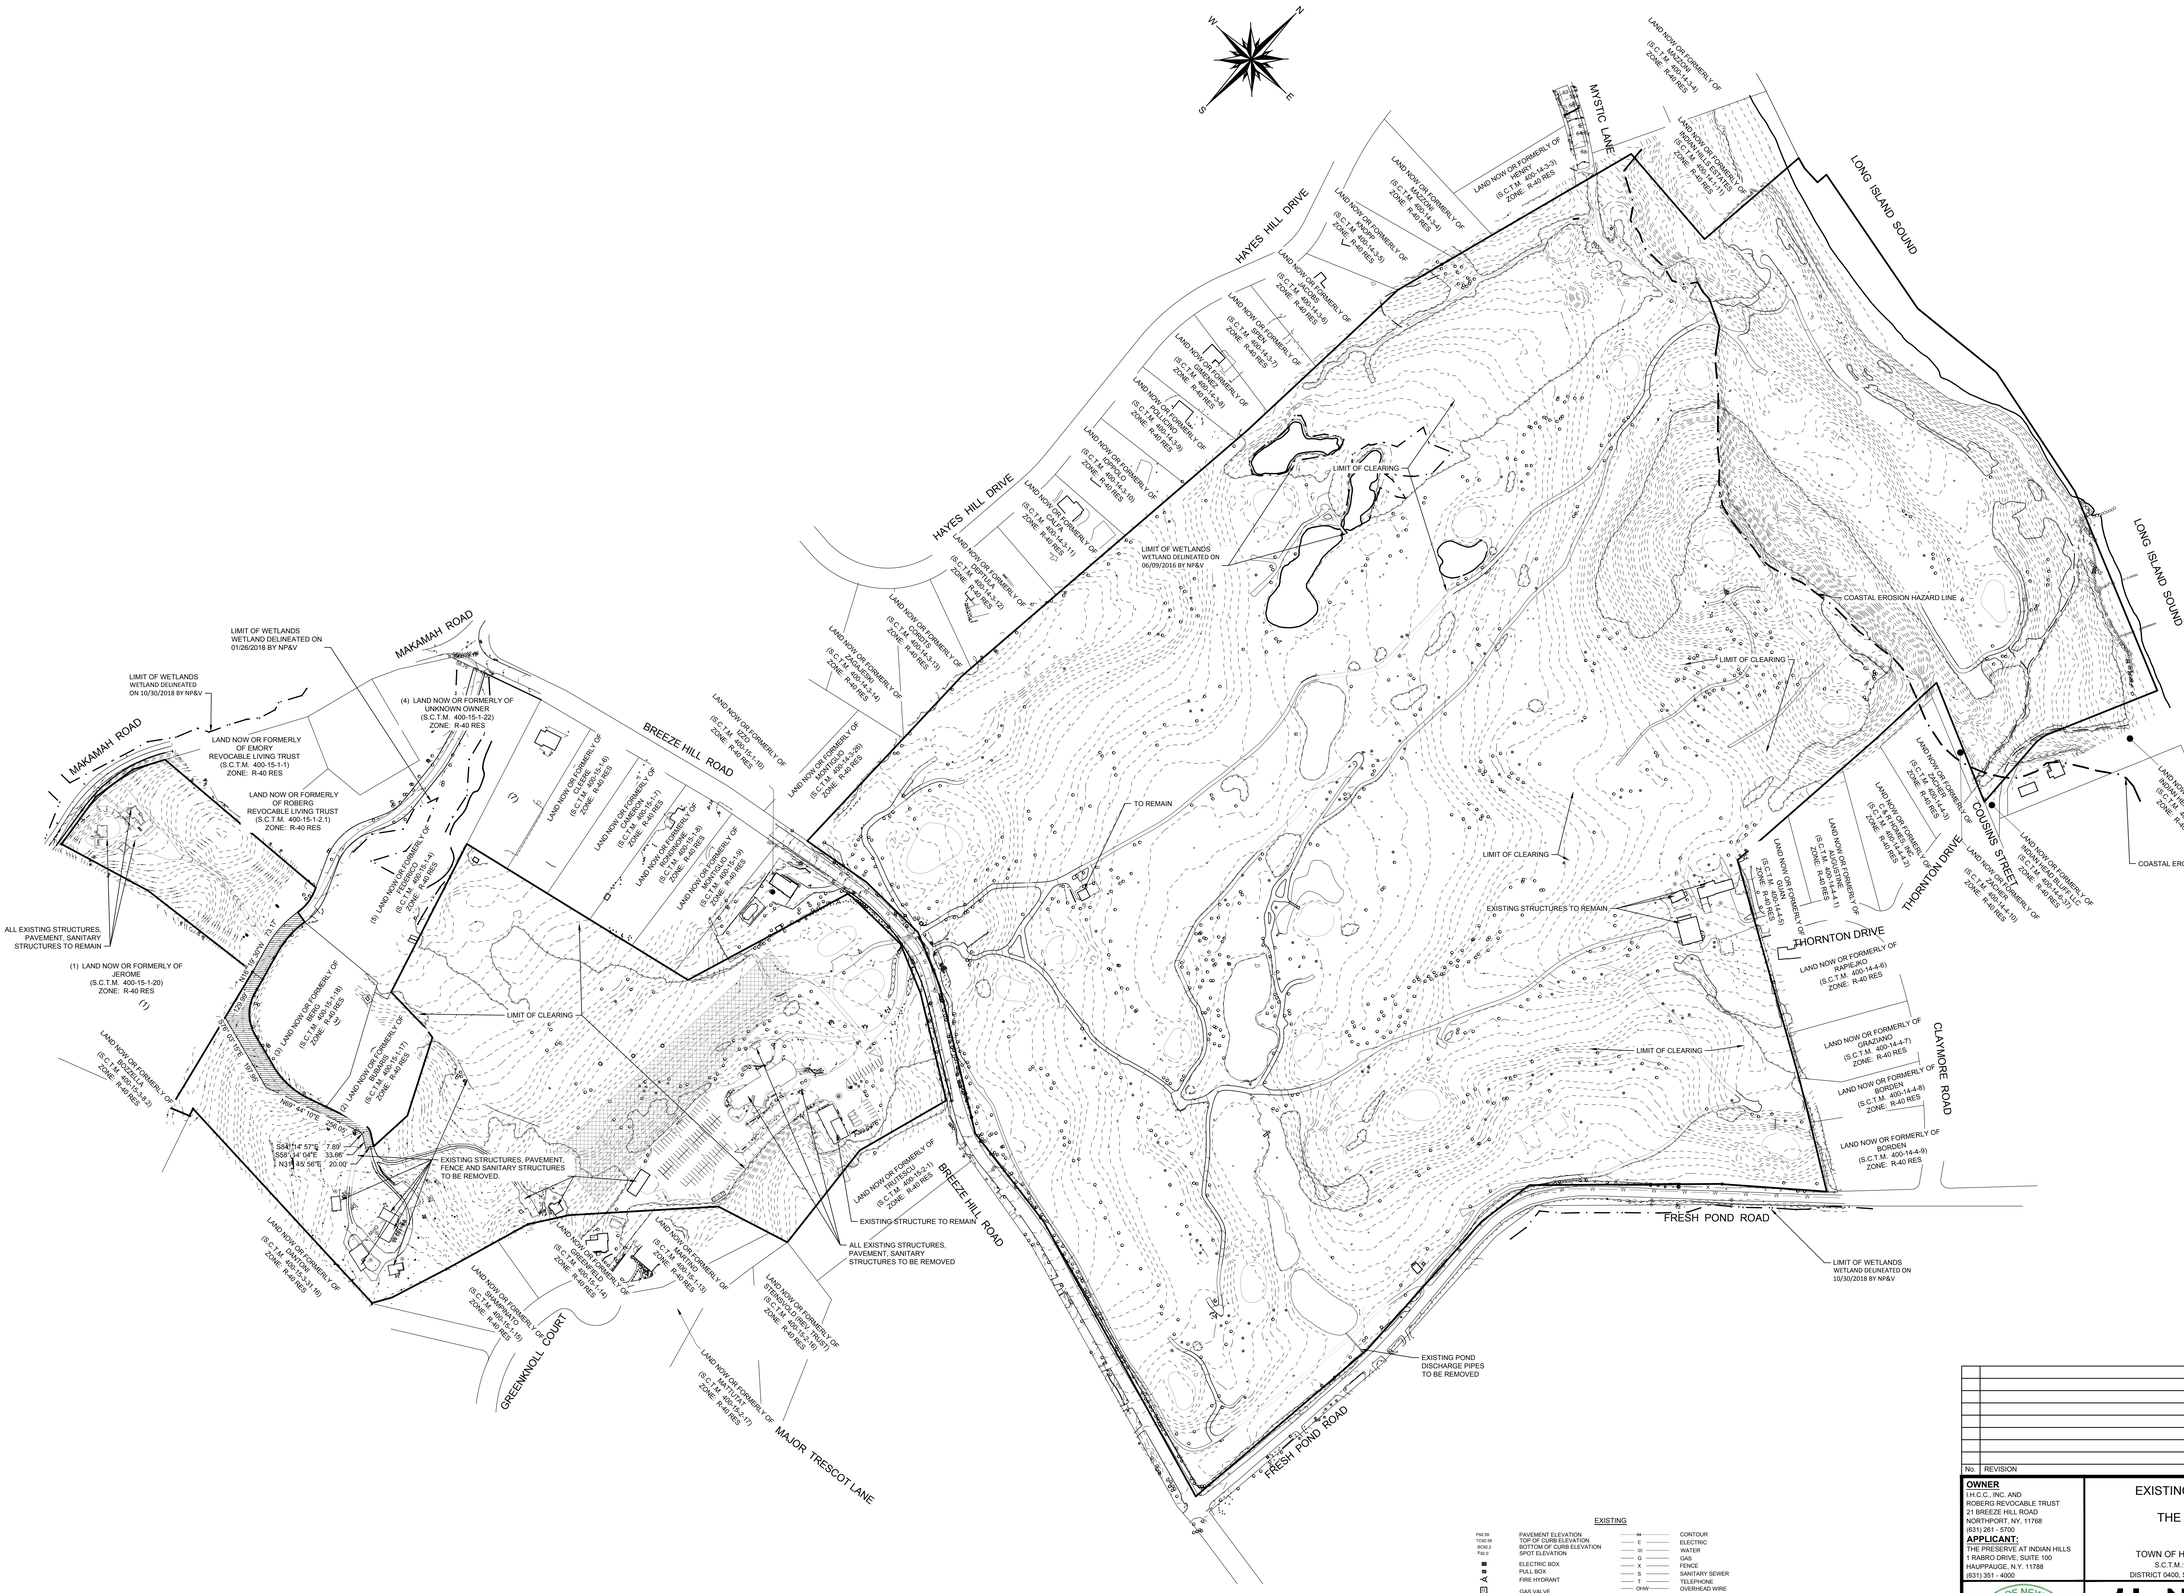
HAYES HILL DRIVE
MYSTIC LANE
LONG ISLAND SOUND
LIMIT OF CLEARING
LIMIT OF WETLANDS WETLAND DELINEATED ON 06/09/2016 BY NP&V
COASTAL EROSION HAZARD LINE
MAKAMAH ROAD
LIMIT OF WETLANDS WETLAND DELINEATED ON 01/26/2018 BY NP&V
LIMIT OF WETLANDS WETLAND DELINEATED ON 10/30/2018 BY NP&V
BREEZE HILL ROAD
TO REMAIN
COUSINS STREET
THORNTON DRIVE
CLAYMORE ROAD
FRESH POND ROAD
GREENKNOLL COURT
MAJOR TRESCOTT LANE
ALL EXISTING STRUCTURES, PAVEMENT, SANITARY STRUCTURES TO REMAIN
EXISTING STRUCTURES TO REMAIN
EXISTING STRUCTURES, PAVEMENT, FENCE AND SANITARY STRUCTURES TO BE REMOVED.
EXISTING STRUCTURE TO REMAIN
ALL EXISTING STRUCTURES, PAVEMENT, SANITARY STRUCTURES TO BE REMOVED
EXISTING POND DISCHARGE PIPES TO BE REMOVED
LIMIT OF WETLANDS WETLAND DELINEATED ON 10/30/2018 BY NP&V
(4) LAND NOW OR FORMERLY OF UNKNOWN OWNER (S.C.T.M. 400-15-1-22) ZONE: R-40 RES
LAND NOW OR FORMERLY OF EMORY REVOCABLE LIVING TRUST (S.C.T.M. 400-15-1-1) ZONE: R-40 RES
LAND NOW OR FORMERLY OF ROBERG REVOCABLE LIVING TRUST (S.C.T.M. 400-15-1-2.1) ZONE: R-40 RES
(1) LAND NOW OR FORMERLY OF JEROME (S.C.T.M. 400-15-1-20) ZONE: R-40 RES
(3) LAND NOW OR FORMERLY OF BIRCH (S.C.T.M. 400-15-1-18) ZONE: R-40 RES
(2) LAND NOW OR FORMERLY OF (S.C.T.M. 400-15-1-17) ZONE: R-40 RES
(6) LAND NOW OR FORMERLY OF (S.C.T.M. 400-15-1-14) ZONE: R-40 RES
LAND NOW OR FORMERLY OF (S.C.T.M. 400-15-1-16) ZONE: R-40 RES
LAND NOW OR FORMERLY OF (S.C.T.M. 400-15-1-15) ZONE: R-40 RES
LAND NOW OR FORMERLY OF (S.C.T.M. 400-15-1-19) ZONE: R-40 RES
LAND NOW OR FORMERLY OF (S.C.T.M. 400-15-1-10) ZONE: R-40 RES
LAND NOW OR FORMERLY OF (S.C.T.M. 400-15-1-9) ZONE: R-40 RES
LAND NOW OR FORMERLY OF (S.C.T.M. 400-15-1-8) ZONE: R-40 RES
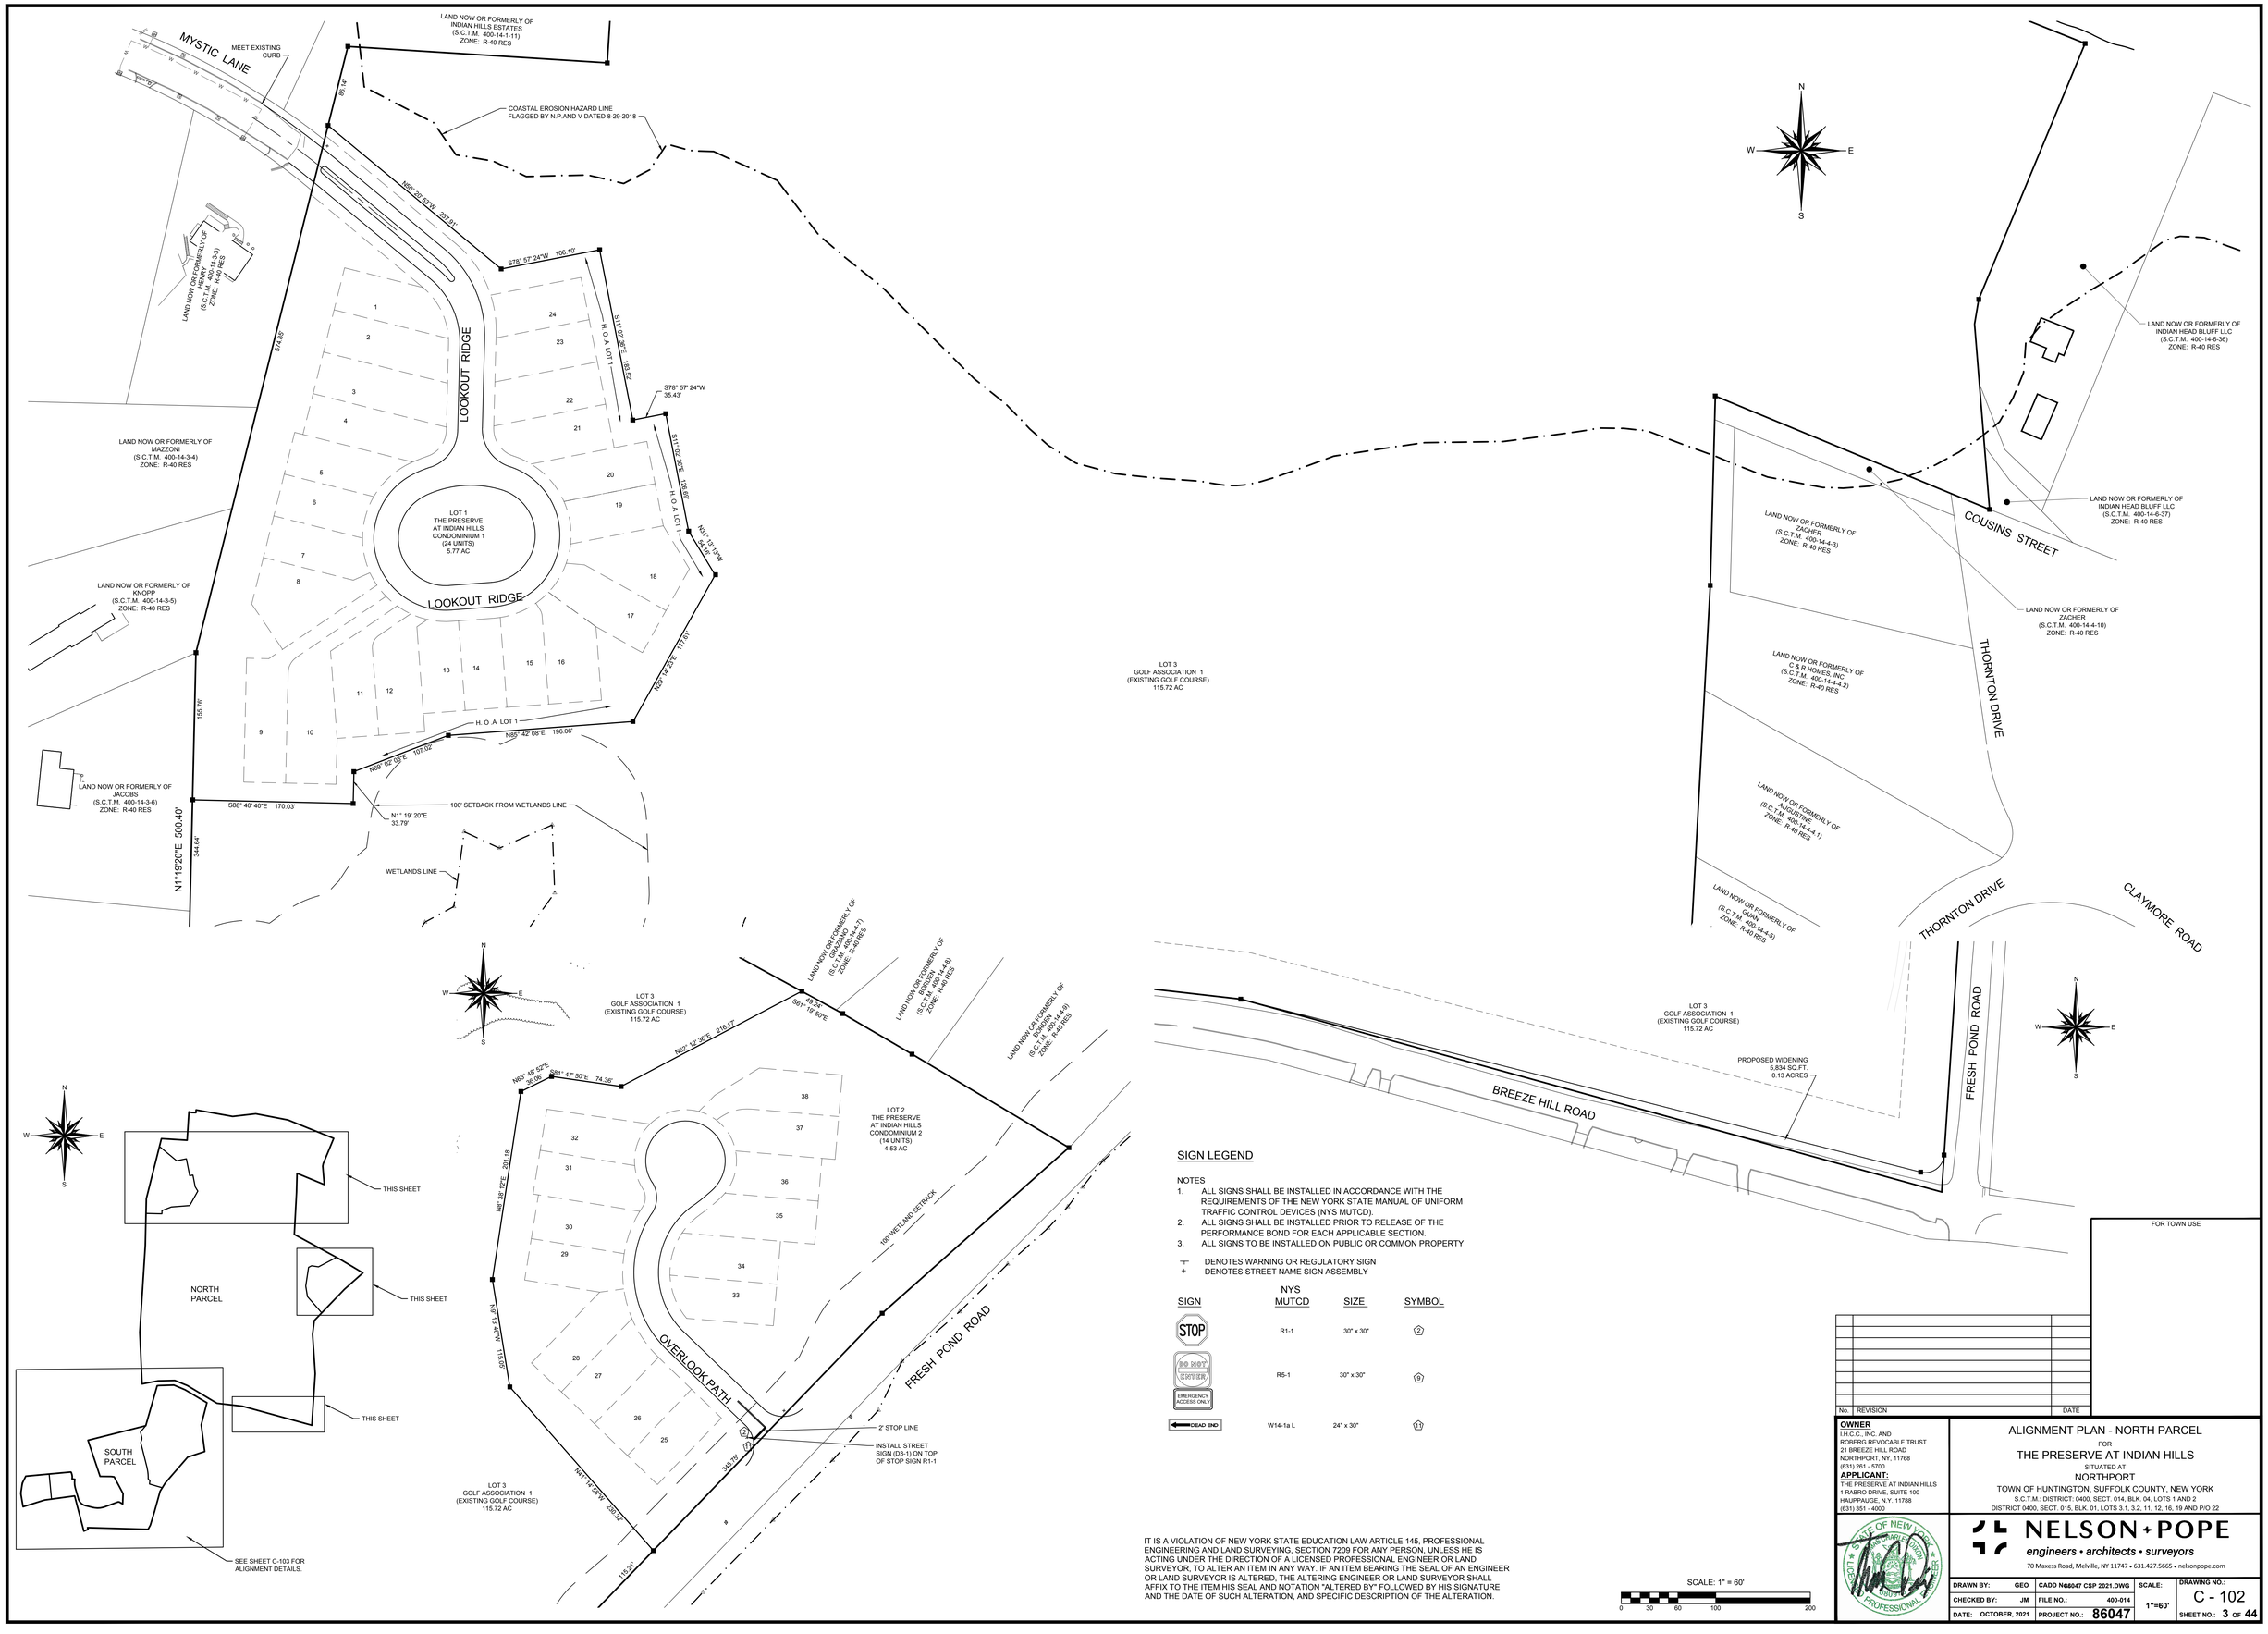

SIGN LEGEND

NOTES

1. ALL SIGNS SHALL BE INSTALLED IN ACCORDANCE WITH THE REQUIREMENTS OF THE NEW YORK STATE MANUAL OF UNIFORM TRAFFIC CONTROL DEVICES (NYS MUTCD).
2. ALL SIGNS SHALL BE INSTALLED PRIOR TO RELEASE OF THE PERFORMANCE BOND FOR EACH APPLICABLE SECTION.
3. ALL SIGNS TO BE INSTALLED ON PUBLIC OR COMMON PROPERTY

⊤ DENOTES WARNING OR REGULATORY SIGN
\+ DENOTES STREET NAME SIGN ASSEMBLY

SIGN	NYS MUTCD	SIZE	SYMBOL
STOP	R1-1	30" x 30"	(2)
DO NOT ENTER / EMERGENCY ACCESS ONLY	R5-1	30" x 30"	(9)
DEAD END	W14-1a L	24" x 30"	(17)

IT IS A VIOLATION OF NEW YORK STATE EDUCATION LAW ARTICLE 145, PROFESSIONAL ENGINEERING AND LAND SURVEYING, SECTION 7209 FOR ANY PERSON, UNLESS HE IS ACTING UNDER THE DIRECTION OF A LICENSED PROFESSIONAL ENGINEER OR LAND SURVEYOR, TO ALTER AN ITEM IN ANY WAY. IF AN ITEM BEARING THE SEAL OF AN ENGINEER OR LAND SURVEYOR IS ALTERED, THE ALTERING ENGINEER OR LAND SURVEYOR SHALL AFFIX TO THE ITEM HIS SEAL AND NOTATION "ALTERED BY" FOLLOWED BY HIS SIGNATURE AND THE DATE OF SUCH ALTERATION, AND SPECIFIC DESCRIPTION OF THE ALTERATION.

SCALE: 1" = 60'

0 30 60 100 200

FOR TOWN USE

No.	REVISION	DATE

OWNER
I.H.C.C., INC. AND
ROBERG REVOCABLE TRUST
21 BREEZE HILL ROAD
NORTHPORT, NY. 11768
(631) 261 - 5700
APPLICANT:
THE PRESERVE AT INDIAN HILLS
1 RABRO DRIVE, SUITE 100
HAUPPAUGE, N.Y. 11788
(631) 351 - 4000

ALIGNMENT PLAN - NORTH PARCEL

FOR

THE PRESERVE AT INDIAN HILLS

SITUATED AT

NORTHPORT

TOWN OF HUNTINGTON, SUFFOLK COUNTY, NEW YORK

S.C.T.M.: DISTRICT: 0400, SECT. 014, BLK. 04, LOTS 1 AND 2
DISTRICT 0400, SECT. 015, BLK. 01, LOTS 3.1, 3.2, 11, 12, 16, 19 AND P/O 22

STATE OF NEW YORK · JAMES MICHAEL GEOGHAN · 131211 · LICENSED PROFESSIONAL ENGINEER

NELSON+POPE
engineers • architects • surveyors
70 Maxess Road, Melville, NY 11747 • 631.427.5665 • nelsonpope.com

DRAWN BY:	GEO	CADD No.	86047 CSP 2021.DWG	SCALE:	DRAWING NO.: C - 102
CHECKED BY:	JM	FILE NO.:	400-014	1"=60'	
DATE:	OCTOBER, 2021	PROJECT NO.:	86047		SHEET NO.: 3 OF 44

G:\projects\86047\FINAL\SURVEY\ALIGNMENT\86047 CSP 2021.dwg, 3/3/1 44. ALIGNMENT PLAN - NORTH PARCEL, 10/11/2021 2:19:02 PM

IT IS A VIOLATION OF NEW YORK STATE EDUCATION LAW ARTICLE 145, PROFESSIONAL ENGINEERING AND LAND SURVEYING, SECTION 7209 FOR ANY PERSON, UNLESS HE IS ACTING UNDER THE DIRECTION OF A LICENSED PROFESSIONAL ENGINEER OR LAND SURVEYOR, TO ALTER AN ITEM IN ANY WAY. IF AN ITEM BEARING THE SEAL OF AN ENGINEER OR LAND SURVEYOR IS ALTERED, THE ALTERING ENGINEER OR LAND SURVEYOR SHALL AFFIX TO THE ITEM HIS SEAL AND NOTATION "ALTERED BY" FOLLOWED BY HIS SIGNATURE AND THE DATE OF SUCH ALTERATION, AND SPECIFIC DESCRIPTION OF THE ALTERATION.

ACCESS EASEMENT DETAIL

SCALE: 1" = 80'

0 80 160 240

PROPOSED ACCESS EASEMENT FOR S.C.T.M. LOTS 0400 - 015.000 - 01.00 - 017.000 AND 018.000 FOR THE PURPOSE OF INGRESS AND EGRESS . OWNERSHIP AND MAINTENANCE OF DRAINAGE, SANITARY AND SURFACE STRUCTURES SHALL BE ASSOCIATED WITH THE HOMEOWNER'S ASSOCIATION

SIGN LEGEND

NOTES
1. ALL SIGNS SHALL BE INSTALLED IN ACCORDANCE WITH THE REQUIREMENTS OF THE NEW YORK STATE MANUAL OF UNIFORM TRAFFIC CONTROL DEVICES (NYS MUTCD).
2. ALL SIGNS SHALL BE INSTALLED PRIOR TO RELEASE OF THE PERFORMANCE BOND FOR EACH APPLICABLE SECTION.
3. ALL SIGNS TO BE INSTALLED ON PUBLIC OR COMMON PROPERTY

⊤ DENOTES WARNING OR REGULATORY SIGN
\+ DENOTES STREET NAME SIGN ASSEMBLY

SIGN	NYS MUTCD	SIZE	SYMBOL
STOP	R1-1	30" x 30"	(2)
DO NOT ENTER	R5-1	30" x 30"	(9)
EMERGENCY ACCESS ONLY			
DEAD END	W14-1a R	24" x 30"	(10)

BREEZE HILL ROAD

MAKAMAH ROAD

COUNTRY CLUB DRIVE

SERENE PLACE

GREEN KNOLL COURT

REFER TO SHEET C-104 FOR CLUBHOUSE ALIGNMENT DETAILS

INDIAN HILLS GOLF COURSE CLUB HOUSE

COMMUNITY GOLF PRO SHOP TO REMAIN

LOT 4
GOLF ASSOCIATION 2
(PROPOSED CLUBHOUSE, FITNESS CENTER AND DRIVING RANGE)
11.95 AC

LOT 5
THE PRESERVE AT INDIAN HILLS CONDOMINIUM 3
(36 UNITS)
14.46 AC

PROPOSED WIDENING TO BE DEDICATED TO THE TOWN OF HUNTINGTON AREA: 575 SQ.FT. 0.01 AC.

WETLANDS LINE

100' SETBACK FROM WETLANDS LINE

LAND NOW OR FORMERLY OF ROBERG REVOCABLE LIVING TRUST (S.C.T.M. 400-15-1-2.1) ZONE: R-40 RES

LAND NOW OR FORMERLY OF EMORY REVOCABLE LIVING TRUST (S.C.T.M. 400-15-1-1) ZONE: R-40 RES

LAND NOW OR FORMERLY OF UNKNOWN OWNER (S.C.T.M. 400-15-1-22) ZONE: R-40 RES

LAND NOW OR FORMERLY OF FEDERICO (S.C.T.M. 400-15-1-4) ZONE: R-40 RES

LAND NOW OR FORMERLY OF BERG (S.C.T.M. 400-15-1-18) ZONE: R-40 RES

LAND NOW OR FORMERLY OF BUBARIS (S.C.T.M. 400-15-1-17) ZONE: R-40 RES

LAND NOW OR FORMERLY OF BOZZELLA (S.C.T.M. 400-15-3-8.2) ZONE: R-40 RES

LAND NOW OR FORMERLY OF DANTONI (S.C.T.M. 400-15-3-31.16) ZONE: R-40 RES

LAND NOW OR FORMERLY OF JEROME (S.C.T.M. 400-15-1-20) ZONE: R-40 RES

LAND NOW OR FORMERLY OF SHAMPINATO (S.C.T.M. 400-15-1-15) ZONE: R-40 RES

LAND NOW OR FORMERLY OF MARTINO (S.C.T.M. 400-15-1-13) ZONE: R-40 RES

LAND NOW OR FORMERLY OF MATTUTAT (S.C.T.M. 400-15-2-17) ZONE: R-40 RES

LAND NOW OR FORMERLY OF GREENFIELD (S.C.T.M. 400-15-1-14) ZONE: R-40 RES

LAND NOW OR FORMERLY OF STEINSVOLD (REV. TRUST) (S.C.T.M. 400-15-2-16) ZONE: R-40 RES

LAND NOW OR FORMERLY OF STEINSVOLD (S.C.T.M. 400-15-2-21) ZONE: R-40 RES

PROPOSED ACCESS EASEMENT FOR S.C.T.M. LOTS 0400 - 015.000 - 01.00 - 017.000 AND 018.000 FOR THE PURPOSE OF INGRESS AND EGRESS . OWNERSHIP AND MAINTENANCE OF DRAINAGE, SANITARY AND SURFACE STRUCTURES SHALL BE ASSOCIATED WITH THE HOMEOWNER'S ASSOCIATION

20' WIDE EMERGENCY ACCESS ROAD SECTION

26' WIDE STANDARD ROAD SECTION

2' STOP LINE

INSTALL STREET SIGN (D3-1) ON TOP OF STOP SIGN R1-1

4" DOUBLE YELLOW BARRIER LINE

SEE SHEET 102 FOR ALIGNMENT DETAILS

NORTH PARCEL

SOUTH PARCEL

THIS SHEET

SCALE: 1" = 60'

0 30 60 100 200

PAVEMENT MARKING LEGEND:

MARKING	DESCRIPTION
	DOTTED LINE (WHITE) DOTTED LINE (YELLOW)
	BROKEN LINE (WHITE) BROKEN LINE (YELLOW)
	FULL BARRIER (YELLOW) PARTIAL BARRIER (YELLOW)
	LANE LINE (WHITE)
	EDGELINE (WHITE) EDGELINE (YELLOW)
	CHANNELIZING (WHITE) CHANNELIZING (YELLOW)
	STOP LINE (WHITE)
	CROSSWALK (WHITE)
	THERMOPLASTIC REFLECTIVE PAVEMENT SYMBOLS (WHITE)

FOR TOWN USE

No.	REVISION	DATE

OWNER
I.H.C.C., INC. AND
ROBERG REVOCABLE TRUST
21 BREEZE HILL ROAD
NORTHPORT, NY. 11768
(631) 261 - 5700

APPLICANT:
THE PRESERVE AT INDIAN HILLS
1 RABRO DRIVE, SUITE 100
HAUPPAUGE, N.Y. 11788
(631) 351 - 4000

ALIGNMENT PLAN - SOUTH PARCEL

FOR

THE PRESERVE AT INDIAN HILLS

SITUATED AT

NORTHPORT

TOWN OF HUNTINGTON, SUFFOLK COUNTY, NEW YORK

S.C.T.M.: DISTRICT: 0400, SECT. 014, BLK. 04, LOTS 1 AND 2
DISTRICT 0400, SECT. 015, BLK. 01, LOTS 3.1, 3.2, 11, 12, 16, 19 AND P/O 22

STATE OF NEW YORK — JOSEPH M. CUTRONE — 090181 — LICENSED PROFESSIONAL ENGINEER

NELSON+POPE
engineers • architects • surveyors
70 Maxess Road, Melville, NY 11747 • 631.427.5665 • nelsonpope.com

DRAWN BY:	GEO	CADD No.86047 CSP 2021.DWG	SCALE: 1"=60'
CHECKED BY:	JM	FILE NO.: 400-014	DRAWING NO.: C - 103
DATE:	OCTOBER, 2021	PROJECT NO.: 86047	SHEET NO.: 4 OF 44

S:\projects\86047\FINAL\SCDOCS\RELEASE\CSP 2021.dwg, 4 OF 44 ALIGNMENT PLAN - SOUTH PARCEL, 10/11/2021 2:29:03 PM

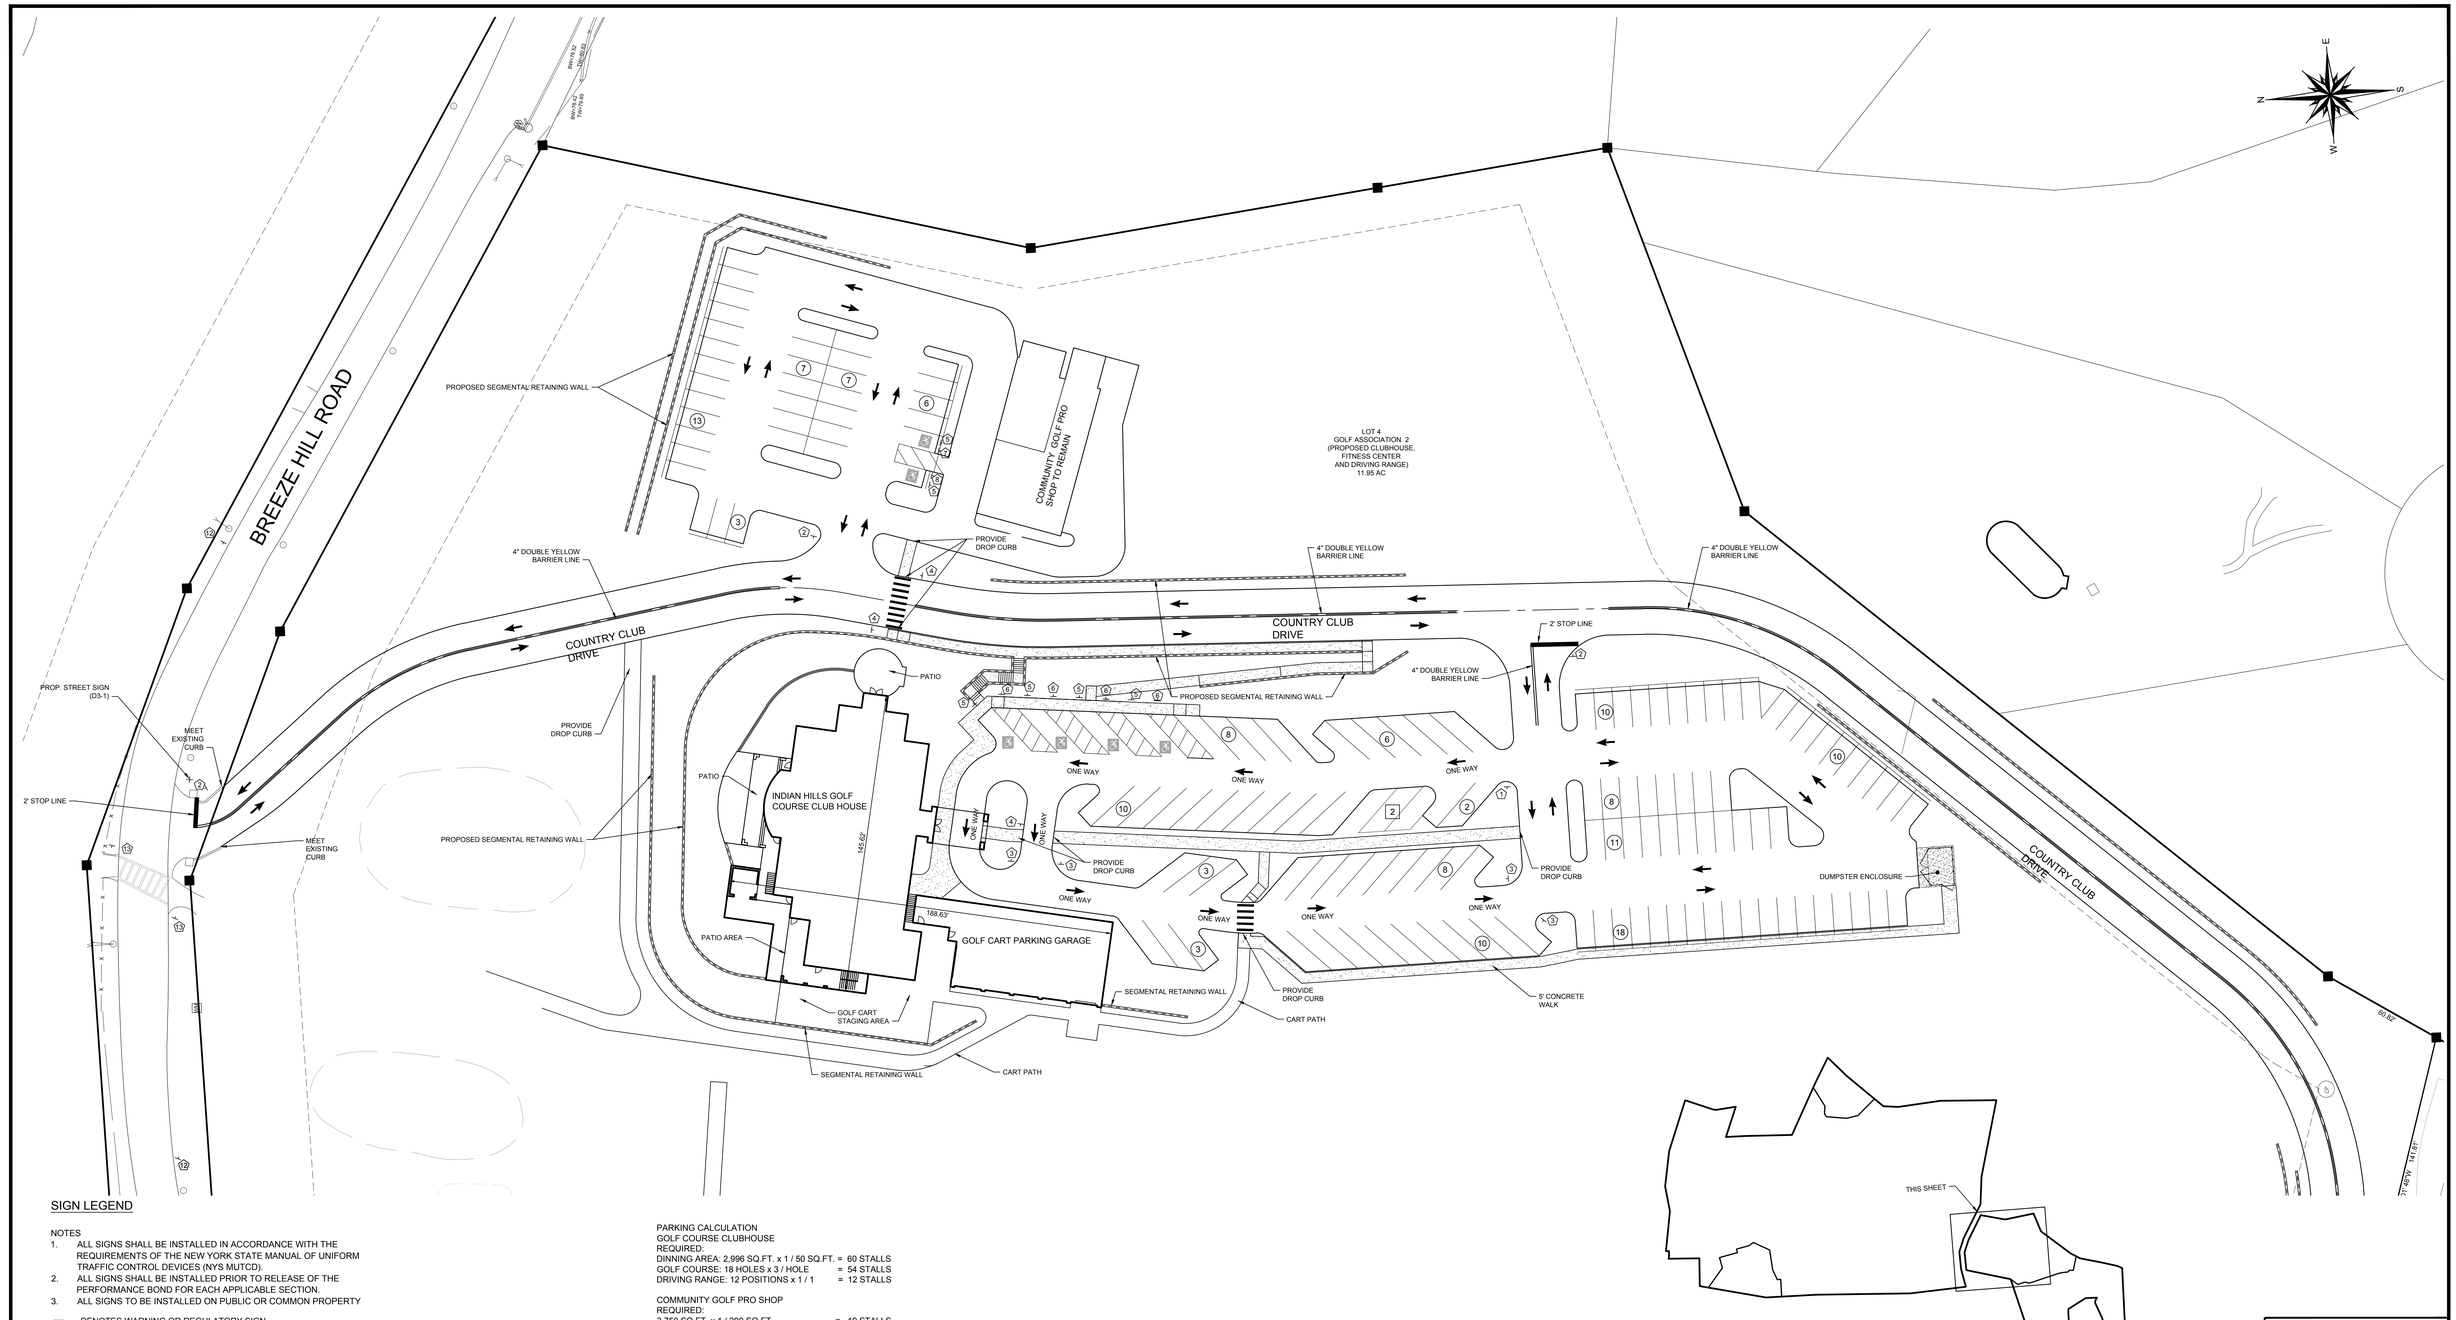

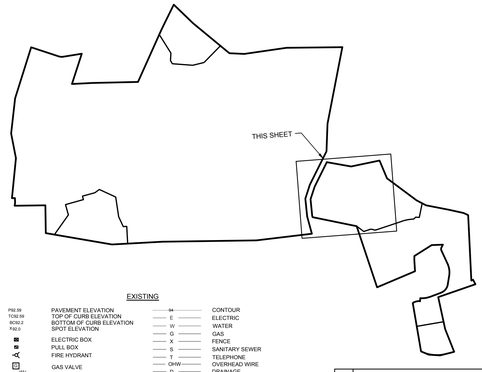

SIGN LEGEND

NOTES
1. ALL SIGNS SHALL BE INSTALLED IN ACCORDANCE WITH THE REQUIREMENTS OF THE NEW YORK STATE MANUAL OF UNIFORM TRAFFIC CONTROL DEVICES (NYS MUTCD).
2. ALL SIGNS SHALL BE INSTALLED PRIOR TO RELEASE OF THE PERFORMANCE BOND FOR EACH APPLICABLE SECTION.
3. ALL SIGNS TO BE INSTALLED ON PUBLIC OR COMMON PROPERTY

⊤ DENOTES WARNING OR REGULATORY SIGN
\+ DENOTES STREET NAME SIGN ASSEMBLY

SIGN	NYS MUTCD	SIZE	SYMBOL
ONE WAY	R6-1R	18" x 24"	1
STOP	R1-1	30" x 30"	2
DO NOT ENTER	R5-1	30" x 30"	3
HOV 2+	R1-5L	24" x 24"	4
RESERVED PARKING VAN ACCESSIBLE	R7-8	12" x 18"	5
NO PARKING ANY TIME	R7-1	12" x 18"	6
NO STOPPING BETWEEN SIGNS	R7-14R	12" x 18"	7
NO STOPPING BETWEEN SIGNS	R7-14L	12" x 18"	8

SIGN	NYS MUTCD	SIZE	SYMBOL
AHEAD	W11-2	W11-2	30" x 30" 12
	W 16-9P	W 16-9P	24" x 12"
	W11-2	30" x 30" 13
	W 16-7P	24" x 12"

PARKING CALCULATION
GOLF COURSE CLUBHOUSE
REQUIRED:
DINNING AREA: 2,996 SQ.FT. x 1 / 50 SQ.FT. = 60 STALLS
GOLF COURSE: 18 HOLES x 3 / HOLE = 54 STALLS
DRIVING RANGE: 12 POSITIONS x 1 / 1 = 12 STALLS

COMMUNITY GOLF PRO SHOP
REQUIRED:
3,750 SQ.FT. x 1 / 200 SQ.FT. = 19 STALLS
TOTAL REQUIRED = 145 STALLS

TOTAL PROVIDED:
137 - 9' x 20' PAVED STALLS
6 - 9' x 20' PAVED HANDICAP ACCESSIBLE STALLS
2 - 9' x 20' LANDBANKED STALLS
145 TOTAL STALLS PROVIDED

PAVEMENT MARKING LEGEND:

MARKING	DESCRIPTION
4" (TYP) 10' 20' 10'	DOTTED LINE (WHITE) DOTTED LINE (YELLOW)
10' 20' 10'	BROKEN LINE (WHITE) BROKEN LINE (YELLOW)
4" (TYP) 6" 4" (TYP)	FULL BARRIER (YELLOW) PARTIAL BARRIER (YELLOW)
4" (TYP)	LANE LINE (WHITE)
4" (TYP)	EDGELINE (WHITE) EDGELINE (YELLOW)
4" (TYP) 12" (TYP)	CHANNELIZING (WHITE) CHANNELIZING (YELLOW)
24" (TYP) 4' 4'	STOP LINE (WHITE)
45° 3' 12" (TYP) 12" (TYP)	CROSSWALK (WHITE)
	THERMOPLASTIC REFLECTIVE PAVEMENT SYMBOLS (WHITE)

EXISTING

PSE 99 TCSE 99 BCSE 2 P.&E 0	PAVEMENT ELEVATION TOP OF CURB ELEVATION BOTTOM OF CURB ELEVATION SPOT ELEVATION	94 E W O X S T GW D CATV	CONTOUR ELECTRIC WATER GAS FENCE SANITARY SEWER TELEPHONE OVERHEAD WIRE DRAINAGE TELEVISION
	ELECTRIC BOX		DRAINAGE MANHOLE
	PULL BOX		CATCH BASINS
	FIRE HYDRANT		MONUMENT
GV	GAS VALVE		
WV	WATER VALVE		
	TRANSFORMER		
	ELECTRIC POLE		
	LIGHT POLE		
	HIGH TENSION TOWER		
W.M.	WATER MAIN		
W.S.	WATER SERVICE		
G.M.	GAS MAIN		

PROPOSED

(TC92.00) (BC91.5) x92.0 LP CB SMH DMH	TOP OF CURB ELEVATION BOTTOM OF CURB ELEVATION SPOT ELEVATION LEACHING POOL CATCH BASIN SANITARY MANHOLE DRAINAGE MANHOLE	(W) (FS) (WS) (E) (G) X (HC) (D) (RD) (T) (CATV) (PIC)	WATER FIRE SERVICE WATER SERVICE ELECTRIC GAS FENCE SANITARY HOUSE CONNECTION DRAINAGE ROOF DRAIN TELEPHONE TELEVISION PICKET RAIL FENCE
100	CONTOUR		CONCRETE WALK
	LEACHING POOL W/ OPEN GRATE	/ /	LIMIT OF CLEARING AND GRADING DURING CONSTRUCTION
	LEACHING POOL W/ SOLID COVER		SAWCUT W/ PAVEMENT TO BE REMOVED
	DRAINAGE BASIN		
	CATCH BASIN (TC – TOP OF CURB BOX)		
	HYDRANT		
PS	STREET TREE W / SYMBOL		
9	PAVED PARKING STALL COUNT		TEST HOLE
2	LANDBANKED PARKING STALL COUNT		DRAINAGE RIDGELINE
			PROPOSED MONUMENT

No.	REVISION	DATE

FOR TOWN USE

OWNER
I.H.C.C., INC. AND
ROBERG REVOCABLE TRUST
21 BREEZE HILL ROAD
NORTHPORT, NY, 11768
(631) 261 - 5700

APPLICANT:
THE PRESERVE AT INDIAN HILLS
1 RABRO DRIVE, SUITE 100
HAUPPAUGE, N.Y. 11788
(631) 351 - 4000

CLUBHOUSE ALIGNMENT PLAN
FOR
THE PRESERVE AT INDIAN HILLS
SITUATED AT
NORTHPORT
TOWN OF HUNTINGTON, SUFFOLK COUNTY, NEW YORK
S.C.T.M.: DISTRICT: 0400, SECT. 014, BLK. 04, LOTS 1 AND 2
DISTRICT 0400, SECT. 015, BLK. 01, LOTS 3.1, 3.2, 11, 12, 16, 19 AND P/O 22

STATE OF NEW YORK — JOSEPH M. LOSER — LICENSED PROFESSIONAL ENGINEER

NELSON+POPE
engineers • architects • surveyors
70 Maxess Road, Melville, NY 11747 • 631.427.5665 • nelsonpope.com

DRAWN BY:	GEO	CADD N:\86047 CSP 2021.DWG	SCALE: 1"=30'
CHECKED BY:	JM	FILE NO.: 400-014	DRAWING NO.: C - 104
DATE:	OCTOBER, 2021	PROJECT NO.: 86047	SHEET NO.: 5 OF 44

Copyright©2021 NELSON+POPE ARCHITECTS, LLP/LANDSCAPE ARCHITECTS, P.C. ALL RIGHTS RESERVED

EXISTING

PAV.89	PAVEMENT ELEVATION		CONTOUR
TC92.89	TOP OF CURB ELEVATION	E	ELECTRIC
BC92.2	BOTTOM OF CURB ELEVATION	W	WATER
X92.0	SPOT ELEVATION	G	GAS
	ELECTRIC BOX	X	FENCE
	PULL BOX	S	SANITARY SEWER
	FIRE HYDRANT	T	TELEPHONE
		OHW	OVERHEAD WIRE
	GAS VALVE	D	DRAINAGE
	WATER VALVE	CATV	TELEVISION
	TRANSFORMER		DRAINAGE MANHOLE
	ELECTRIC POLE		CATCH BASINS
	LIGHT POLE		TREE TO BE REMOVED
	HIGH TENSION TOWER		
W.M.	WATER MAIN		DECIDUOUS TREE TO REMAIN
W.S.	WATER SERVICE		EVERGREEN TREE TO REMAIN
G.M.	GAS MAIN		MONUMENT

PROPOSED

(TC92.00)	TOP OF CURB ELEVATION
(BC91.5)	BOTTOM OF CURB ELEVATION
x(92.0)	SPOT ELEVATION
LP	LEACHING POOL
CB	CATCH BASIN
SMH	SANITARY MANHOLE
DMH	DRAINAGE MANHOLE
(92)	CONTOUR
	LEACHING POOL W/ OPEN GRATE
	LEACHING POOL W/ SOLID COVER
	DRAINAGE BASIN
	CATCH BASIN (TC – TOP OF CURB BOX)
	HYDRANT
PS	STREET TREE W/ SYMBOL

(W)	WATER
(FS)	FIRE SERVICE
(WS)	WATER SERVICE
(E)	ELECTRIC
(G)	GAS
X	FENCE
(HC)	SANITARY HOUSE CONNECTION
(D)	DRAINAGE
(RD)	ROOF DRAIN
(T)	TELEPHONE
(CATV)	TELEVISION
(PR)	PICKET RAIL FENCE
	CONCRETE WALK
	LIMIT OF CLEARING AND GRADING DURING CONSTRUCTION
	SAWCUT W/ PAVEMENT TO BE REMOVED
	TEST HOLE
	DRAINAGE RIDGELINE
	PROPOSED MONUMENT

IT IS A VIOLATION OF NEW YORK STATE EDUCATION LAW ARTICLE 145, PROFESSIONAL ENGINEERING AND LAND SURVEYING, SECTION 7209 FOR ANY PERSON, UNLESS HE IS ACTING UNDER THE DIRECTION OF A LICENSED PROFESSIONAL ENGINEER OR LAND SURVEYOR, TO ALTER AN ITEM IN ANY WAY. IF AN ITEM BEARING THE SEAL OF AN ENGINEER OR LAND SURVEYOR IS ALTERED, THE ALTERING ENGINEER OR LAND SURVEYOR SHALL AFFIX TO THE ITEM HIS SEAL AND NOTATION "ALTERED BY" FOLLOWED BY HIS SIGNATURE AND THE DATE OF SUCH ALTERATION, AND SPECIFIC DESCRIPTION OF THE ALTERATION.

THIS SHEET
SHEET C-105
SHEET C-106
SHEET C-109
SHEET C-107
SHEET C-108
SHEET C-113
SHEET C-112
SHEET C-114
SHEET C-110
SHEET C-111

SCALE: 1" = 30'
0 30 60 100

FOR TOWN USE

No.	REVISION	DATE

OWNER
I H.C.C., INC. AND
ROBERG REVOCABLE TRUST
21 BREEZE HILL ROAD
NORTHPORT, NY. 11768
(631) 261 - 5700
APPLICANT:
THE PRESERVE AT INDIAN HILLS
1 RABRO DRIVE, SUITE 100
HAUPPAUGE, N.Y. 11788
(631) 351 - 4000

GRADING PLAN 1
FOR
THE PRESERVE AT INDIAN HILLS
SITUATED AT
NORTHPORT
TOWN OF HUNTINGTON, SUFFOLK COUNTY, NEW YORK
S.C.T.M.: DISTRICT: 0400, SECT. 014, BLK. 04, LOTS 1 AND 2
DISTRICT 0400, SECT. 015, BLK. 01, LOTS 3.1, 3.2, 11, 12, 16, 19 AND P/O 22

NELSON+POPE
engineers • architects • surveyors
70 Maxess Road, Melville, NY 11747 • 631.427.5665 • nelsonpope.com

DRAWN BY: GEO	CADD File: 86047 CSP 2021.DWG	SCALE: 1"=30'	DRAWING NO.: C - 105
CHECKED BY: JM	FILE NO.: 400-014		
DATE: OCTOBER, 2021	PROJECT NO.: 86047		SHEET NO.: 6 OF 44

G:\projects\86047\CSP\PLANS\DWG\86047 CSP 2021.dwg, 10/15/2021 2:32:27 PM

IT IS A VIOLATION OF NEW YORK STATE EDUCATION LAW ARTICLE 145, PROFESSIONAL ENGINEERING AND LAND SURVEYING, SECTION 7209 FOR ANY PERSON, UNLESS HE IS ACTING UNDER THE DIRECTION OF A LICENSED PROFESSIONAL ENGINEER OR LAND SURVEYOR, TO ALTER AN ITEM IN ANY WAY. IF AN ITEM BEARING THE SEAL OF AN ENGINEER OR LAND SURVEYOR IS ALTERED, THE ALTERING ENGINEER OR LAND SURVEYOR SHALL AFFIX TO THE ITEM HIS SEAL AND NOTATION "ALTERED BY" FOLLOWED BY HIS SIGNATURE AND THE DATE OF SUCH ALTERATION, AND SPECIFIC DESCRIPTION OF THE ALTERATION.

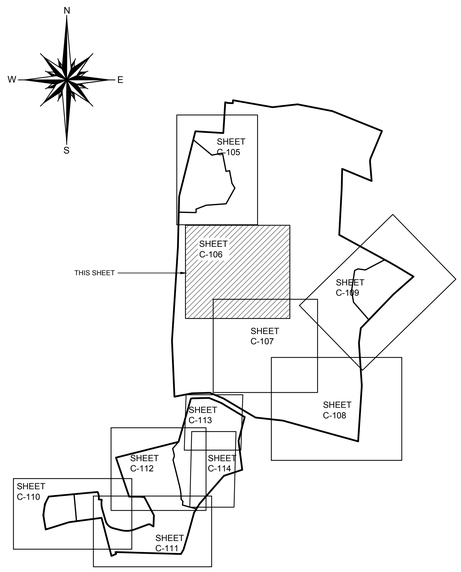

EXISTING

PSO.99	PAVEMENT ELEVATION	84	CONTOUR
TC90.99	TOP OF CURB ELEVATION	E	ELECTRIC
BC90.2	BOTTOM OF CURB ELEVATION	W	WATER
+92.0	SPOT ELEVATION	G	GAS
	ELECTRIC BOX	X	FENCE
	PULL BOX	S	SANITARY SEWER
	FIRE HYDRANT	T	TELEPHONE
GV	GAS VALVE	OHW	OVERHEAD WIRE
WV	WATER VALVE	D	DRAINAGE
	TRANSFORMER	CATV	TELEVISION
	ELECTRIC POLE		DRAINAGE MANHOLE
	LIGHT POLE		CATCH BASINS
	HIGH TENSION TOWER		TREE TO BE REMOVED
W.M.	WATER MAIN		
W.S.	WATER SERVICE		DECIDUOUS TREE TO REMAIN
G.M.	GAS MAIN		EVERGREEN TREE TO REMAIN
			MONUMENT

PROPOSED

(TC92.00)	TOP OF CURB ELEVATION	(W)	WATER
(BC91.5)	BOTTOM OF CURB ELEVATION	(FS)	FIRE SERVICE
x92.5)	SPOT ELEVATION	(WS)	WATER SERVICE
LP	LEACHING POOL	(E)	ELECTRIC
CB	CATCH BASIN	(G)	GAS
SMH	SANITARY MANHOLE	(X)	FENCE
DMH	DRAINAGE MANHOLE	(HC)	SANITARY HOUSE CONNECTION
(93)-	CONTOUR	(D)	DRAINAGE
	LEACHING POOL W/ OPEN GRATE	(RD)	ROOF DRAIN
	LEACHING POOL W/ SOLID COVER	(T)	TELEPHONE
	DRAINAGE BASIN	(CATV)	TELEVISION
	CATCH BASIN (TC = TOP OF CURB BOX)		CONCRETE WALK
	HYDRANT		LIMIT OF CLEARING AND GRADING DURING CONSTRUCTION
PS	STREET TREE W / SYMBOL		SAWCUT W/ PAVEMENT TO BE REMOVED
			TEST HOLE
			DRAINAGE RIDGELINE
			PROPOSED MONUMENT

SCALE: 1" = 40'

0 40 60 100

FOR TOWN USE

No.	REVISION	DATE

OWNER
I.H.C.C., INC. AND
ROBERG REVOCABLE TRUST
21 BREEZE HILL ROAD
NORTHPORT, NY. 11768
(631) 261 - 5700

APPLICANT:
THE PRESERVE AT INDIAN HILLS
1 RABRO DRIVE, SUITE 100
HAUPPAUGE, N.Y. 11788
(631) 351 - 4000

GRADING PLAN 2

FOR

THE PRESERVE AT INDIAN HILLS

SITUATED AT

NORTHPORT

TOWN OF HUNTINGTON, SUFFOLK COUNTY, NEW YORK

S.C.T.M.: DISTRICT: 0400, SECT. 014, BLK. 04, LOTS 1 AND 2
DISTRICT 0400, SECT. 015, BLK. 01, LOTS 3.1, 3.2, 11, 12, 16, 19 AND P/O 22

NELSON+POPE
engineers • architects • surveyors
70 Maxess Road, Melville, NY 11747 • 631.427.5665 • nelsonpope.com

DRAWN BY:	GEO	CADD No.	86047 CSP 2021.DWG	SCALE:	DRAWING NO.:
CHECKED BY:	JM	FILE NO.:	400-014	1"=40'	C - 106
DATE:	OCTOBER, 2021	PROJECT NO.:	86047		SHEET NO.: 7 OF 44

STATE OF NEW YORK
JOSEPH MICHAEL
MARCHESE
No. 095744
LICENSED PROFESSIONAL ENGINEER

C:\projects\86047\PHASE3\CONSTRUCTION\86047 CSP 2021.dwg, 7 of 44, GRADING PLAN 2, 10/11/2021 2:24:05 PM

IT IS A VIOLATION OF NEW YORK STATE EDUCATION LAW ARTICLE 145, PROFESSIONAL ENGINEERING AND LAND SURVEYING, SECTION 7209 FOR ANY PERSON, UNLESS HE IS ACTING UNDER THE DIRECTION OF A LICENSED PROFESSIONAL ENGINEER OR LAND SURVEYOR, TO ALTER AN ITEM IN ANY WAY. IF AN ITEM BEARING THE SEAL OF AN ENGINEER OR LAND SURVEYOR IS ALTERED, THE ALTERING ENGINEER OR LAND SURVEYOR SHALL AFFIX TO THE ITEM HIS SEAL AND NOTATION "ALTERED BY" FOLLOWED BY HIS SIGNATURE AND THE DATE OF SUCH ALTERATION, AND SPECIFIC DESCRIPTION OF THE ALTERATION.

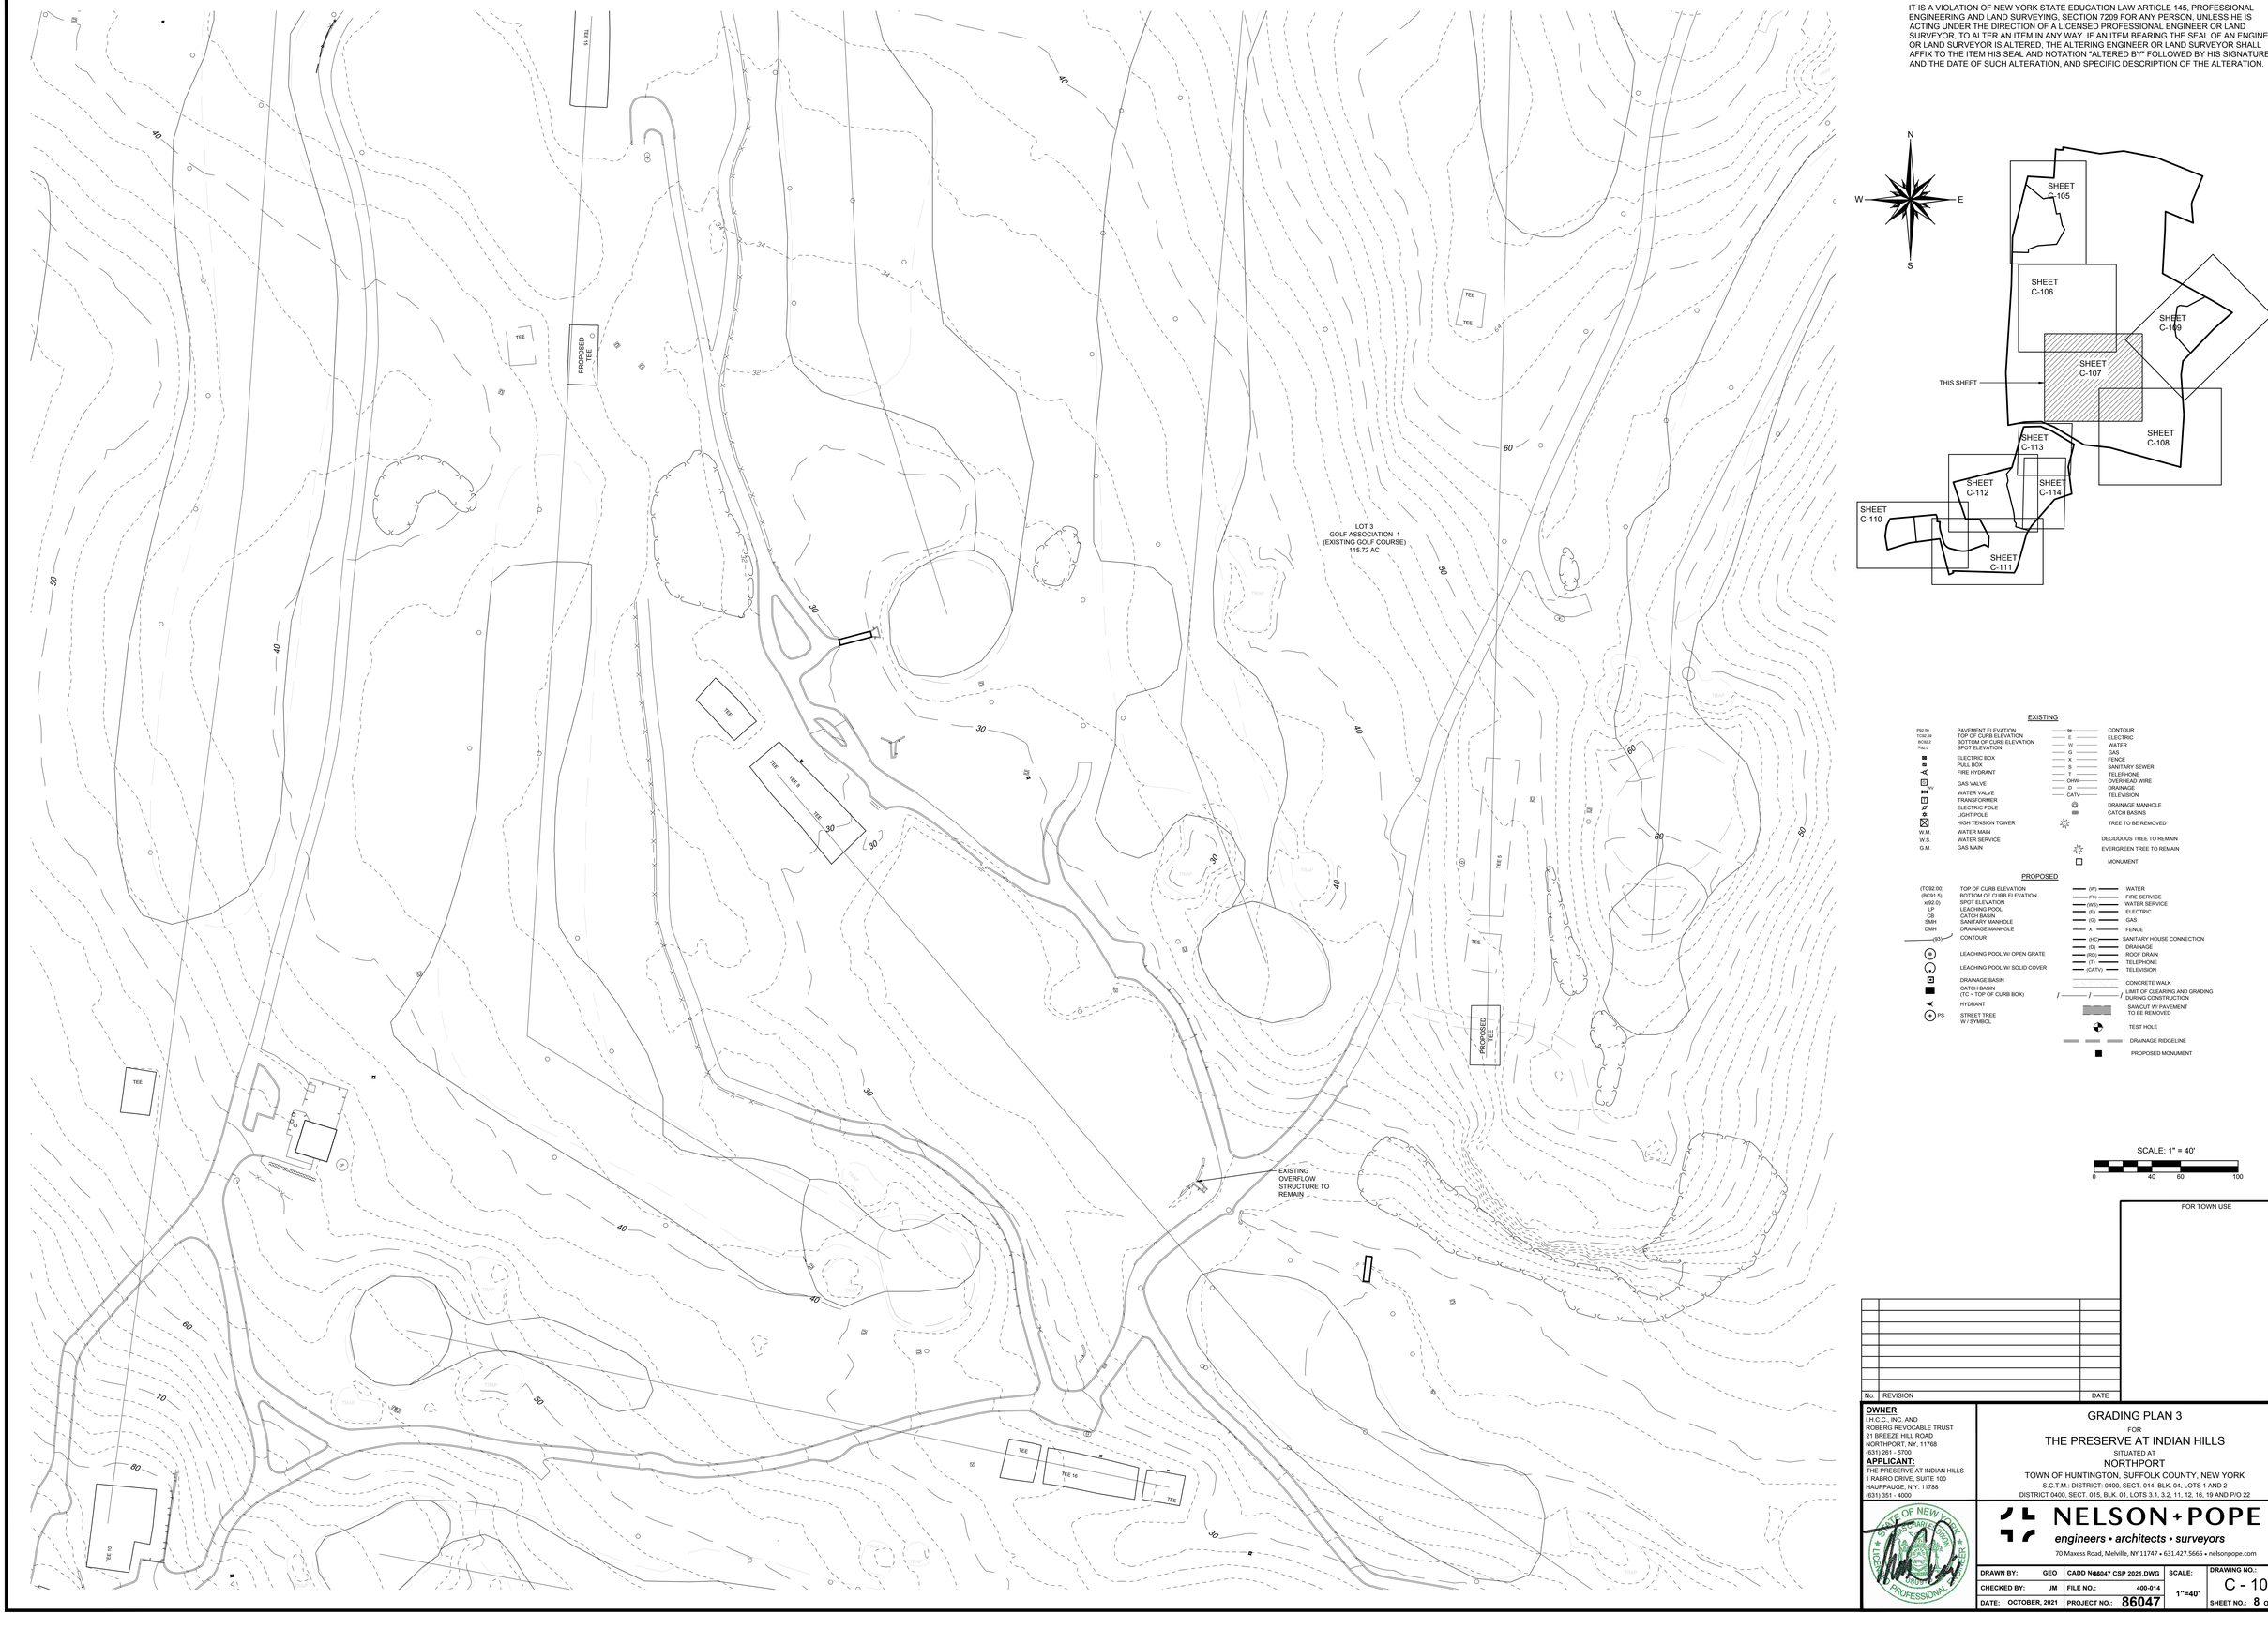

EXISTING

P62.59	PAVEMENT ELEVATION	94	CONTOUR
TC90.59	TOP OF CURB ELEVATION	E	ELECTRIC
BC90.2	BOTTOM OF CURB ELEVATION	W	WATER
P.62.0	SPOT ELEVATION	G	GAS
	ELECTRIC BOX	X	FENCE
	PULL BOX	S	SANITARY SEWER
	FIRE HYDRANT	T	TELEPHONE
	GAS VALVE	OHW	OVERHEAD WIRE
WV	WATER VALVE	D	DRAINAGE
	TRANSFORMER	CATV	TELEVISION
	ELECTRIC POLE		DRAINAGE MANHOLE
	LIGHT POLE		CATCH BASINS
	HIGH TENSION TOWER		TREE TO BE REMOVED
W.M.	WATER MAIN		DECIDUOUS TREE TO REMAIN
W.S.	WATER SERVICE		EVERGREEN TREE TO REMAIN
G.M.	GAS MAIN		MONUMENT

PROPOSED

(TC92.00)	TOP OF CURB ELEVATION	(W)	WATER
(BC91.5)	BOTTOM OF CURB ELEVATION	(FS)	FIRE SERVICE
x(92.0)	SPOT ELEVATION	(WS)	WATER SERVICE
LP	LEACHING POOL	(E)	ELECTRIC
CB	CATCH BASIN	(G)	GAS
SMH	SANITARY MANHOLE	X	FENCE
DMH	DRAINAGE MANHOLE	(HC)	SANITARY HOUSE CONNECTION
93	CONTOUR	(D)	DRAINAGE
	LEACHING POOL W/ OPEN GRATE	(RD)	ROOF DRAIN
	LEACHING POOL W/ SOLID COVER	(T)	TELEPHONE
	DRAINAGE BASIN	(CATV)	TELEVISION
	CATCH BASIN (TC = TOP OF CURB BOX)		CONCRETE WALK
	HYDRANT		LIMIT OF CLEARING AND GRADING DURING CONSTRUCTION
PS	STREET TREE W / SYMBOL		SAWCUT W/ PAVEMENT TO BE REMOVED
			TEST HOLE
			DRAINAGE RIDGELINE
			PROPOSED MONUMENT

SCALE: 1" = 40'

0 40 60 100

FOR TOWN USE

No.	REVISION	DATE

OWNER
I.N.C.C., INC. AND
ROBERG REVOCABLE TRUST
21 BREEZE HILL ROAD
NORTHPORT, NY, 11768
(631) 261 - 5700

APPLICANT:
THE PRESERVE AT INDIAN HILLS
1 RABRO DRIVE, SUITE 100
HAUPPAUGE, N.Y. 11788
(631) 351 - 4000

GRADING PLAN 3

FOR

THE PRESERVE AT INDIAN HILLS

SITUATED AT

NORTHPORT

TOWN OF HUNTINGTON, SUFFOLK COUNTY, NEW YORK

S.C.T.M.: DISTRICT: 0400, SECT. 014, BLK. 04, LOTS 1 AND 2
DISTRICT 0400, SECT. 015, BLK. 01, LOTS 3.1, 3.2, 11, 12, 16, 19 AND P/O 22

STATE OF NEW YORK — JOSEPH MICHAEL — PORTO — 022911 — LICENSED PROFESSIONAL ENGINEER

NELSON+POPE
engineers • architects • surveyors
70 Maxess Road, Melville, NY 11747 • 631.427.5665 • nelsonpope.com

DRAWN BY:	GEO	CADD No.	86047 CSP 2021.DWG	SCALE:	DRAWING NO.:
CHECKED BY:	JM	FILE NO.:	400-014	1"=40'	C - 107
DATE:	OCTOBER, 2021	PROJECT NO.:	86047		SHEET NO.: 8 OF 44

G:\projects\86047\FINAL\SCHOOLHAUS\86047 CSP 2021.dwg, 8 OF 44 GRADING PLAN 3, 10/11/2021 2:25:13 PM

IT IS A VIOLATION OF NEW YORK STATE EDUCATION LAW ARTICLE 145, PROFESSIONAL ENGINEERING AND LAND SURVEYING, SECTION 7209 FOR ANY PERSON, UNLESS HE IS ACTING UNDER THE DIRECTION OF A LICENSED PROFESSIONAL ENGINEER OR LAND SURVEYOR, TO ALTER AN ITEM IN ANY WAY. IF AN ITEM BEARING THE SEAL OF AN ENGINEER OR LAND SURVEYOR IS ALTERED, THE ALTERING ENGINEER OR LAND SURVEYOR SHALL AFFIX TO THE ITEM HIS SEAL AND NOTATION "ALTERED BY" FOLLOWED BY HIS SIGNATURE AND THE DATE OF SUCH ALTERATION, AND SPECIFIC DESCRIPTION OF THE ALTERATION.

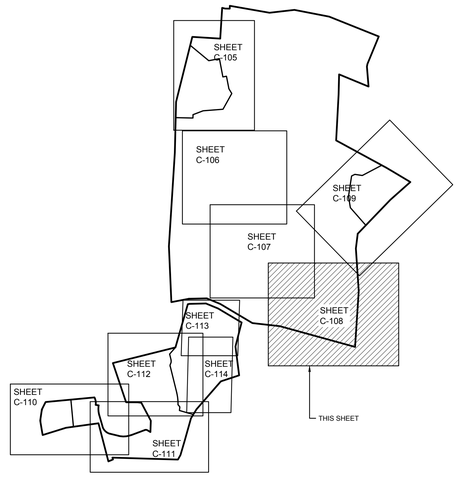

EXISTING

P92.59	PAVEMENT ELEVATION	94	CONTOUR
TC92.59	TOP OF CURB ELEVATION	E	ELECTRIC
BC92.2	BOTTOM OF CURB ELEVATION	W	WATER
X92.0	SPOT ELEVATION	G	GAS
	ELECTRIC BOX	X	FENCE
	PULL BOX	S	SANITARY SEWER
	FIRE HYDRANT	T	TELEPHONE
GV	GAS VALVE	OHW	OVERHEAD WIRE
WV	WATER VALVE	D	DRAINAGE
	TRANSFORMER	CATV	TELEVISION
	ELECTRIC POLE		DRAINAGE MANHOLE
	LIGHT POLE		CATCH BASINS
	HIGH TENSION TOWER		TREE TO BE REMOVED
W.M.	WATER MAIN		
W.S.	WATER SERVICE		DECIDUOUS TREE TO REMAIN
G.M.	GAS MAIN		EVERGREEN TREE TO REMAIN
			MONUMENT

PROPOSED

(TC92.00)	TOP OF CURB ELEVATION	(W)	WATER
(BC91.5)	BOTTOM OF CURB ELEVATION	(FS)	FIRE SERVICE
x92.0)	SPOT ELEVATION	(WS)	WATER SERVICE
LP	LEACHING POOL	(E)	ELECTRIC
CB	CATCH BASIN	(G)	GAS
SMH	SANITARY MANHOLE	X	FENCE
DMH	DRAINAGE MANHOLE	(HC)	SANITARY HOUSE CONNECTION
93	CONTOUR	(D)	DRAINAGE
	LEACHING POOL W/ OPEN GRATE	(RD)	ROOF DRAIN
	LEACHING POOL W/ SOLID COVER	(T)	TELEPHONE
	DRAINAGE BASIN	(CATV)	TELEVISION
	CATCH BASIN (TC = TOP OF CURB BOX)		CONCRETE WALK
	HYDRANT		LIMIT OF CLEARING AND GRADING DURING CONSTRUCTION
PS	STREET TREE W / SYMBOL		SAWCUT W/ PAVEMENT TO BE REMOVED
			TEST HOLE
			DRAINAGE RIDGELINE
			PROPOSED MONUMENT

FOR TOWN USE

No.	REVISION	DATE

OWNER
I.H.C.C., INC. AND
ROBERG REVOCABLE TRUST
21 BREEZE HILL ROAD
NORTHPORT, NY, 11768
(631) 261 - 5700
APPLICANT:
THE PRESERVE AT INDIAN HILLS
1 RABRO DRIVE, SUITE 100
HAUPPAUGE, N.Y. 11788
(631) 351 - 4000

GRADING PLAN 4
FOR
THE PRESERVE AT INDIAN HILLS
SITUATED AT
NORTHPORT
TOWN OF HUNTINGTON, SUFFOLK COUNTY, NEW YORK
S.C.T.M.: DISTRICT: 0400, SECT. 014, BLK. 04, LOTS 1 AND 2
DISTRICT 0400, SECT. 015, BLK. 01, LOTS 3.1, 3.2, 11, 12, 16, 19 AND P/O 22

STATE OF NEW YORK · JOHN MARTIN · 090746 · LICENSED PROFESSIONAL ENGINEER

NELSON+POPE
engineers • architects • surveyors
70 Maxess Road, Melville, NY 11747 • 631.427.5665 • nelsonpope.com

DRAWN BY:	GEO	CADD No.	86047 CSP 2021.DWG	SCALE:	DRAWING NO.:
CHECKED BY:	JM	FILE NO.:	400-014	1"=40'	C - 108
DATE:	OCTOBER, 2021	PROJECT NO.:	86047		SHEET NO.: 9 OF 44

G:\projects\86047\FINAL\SUNCOM\CAMA\86047-CSP 2021.dwg 9.5"x11" GRADING PLAN 4 10/11/2021 8:25:56 AM

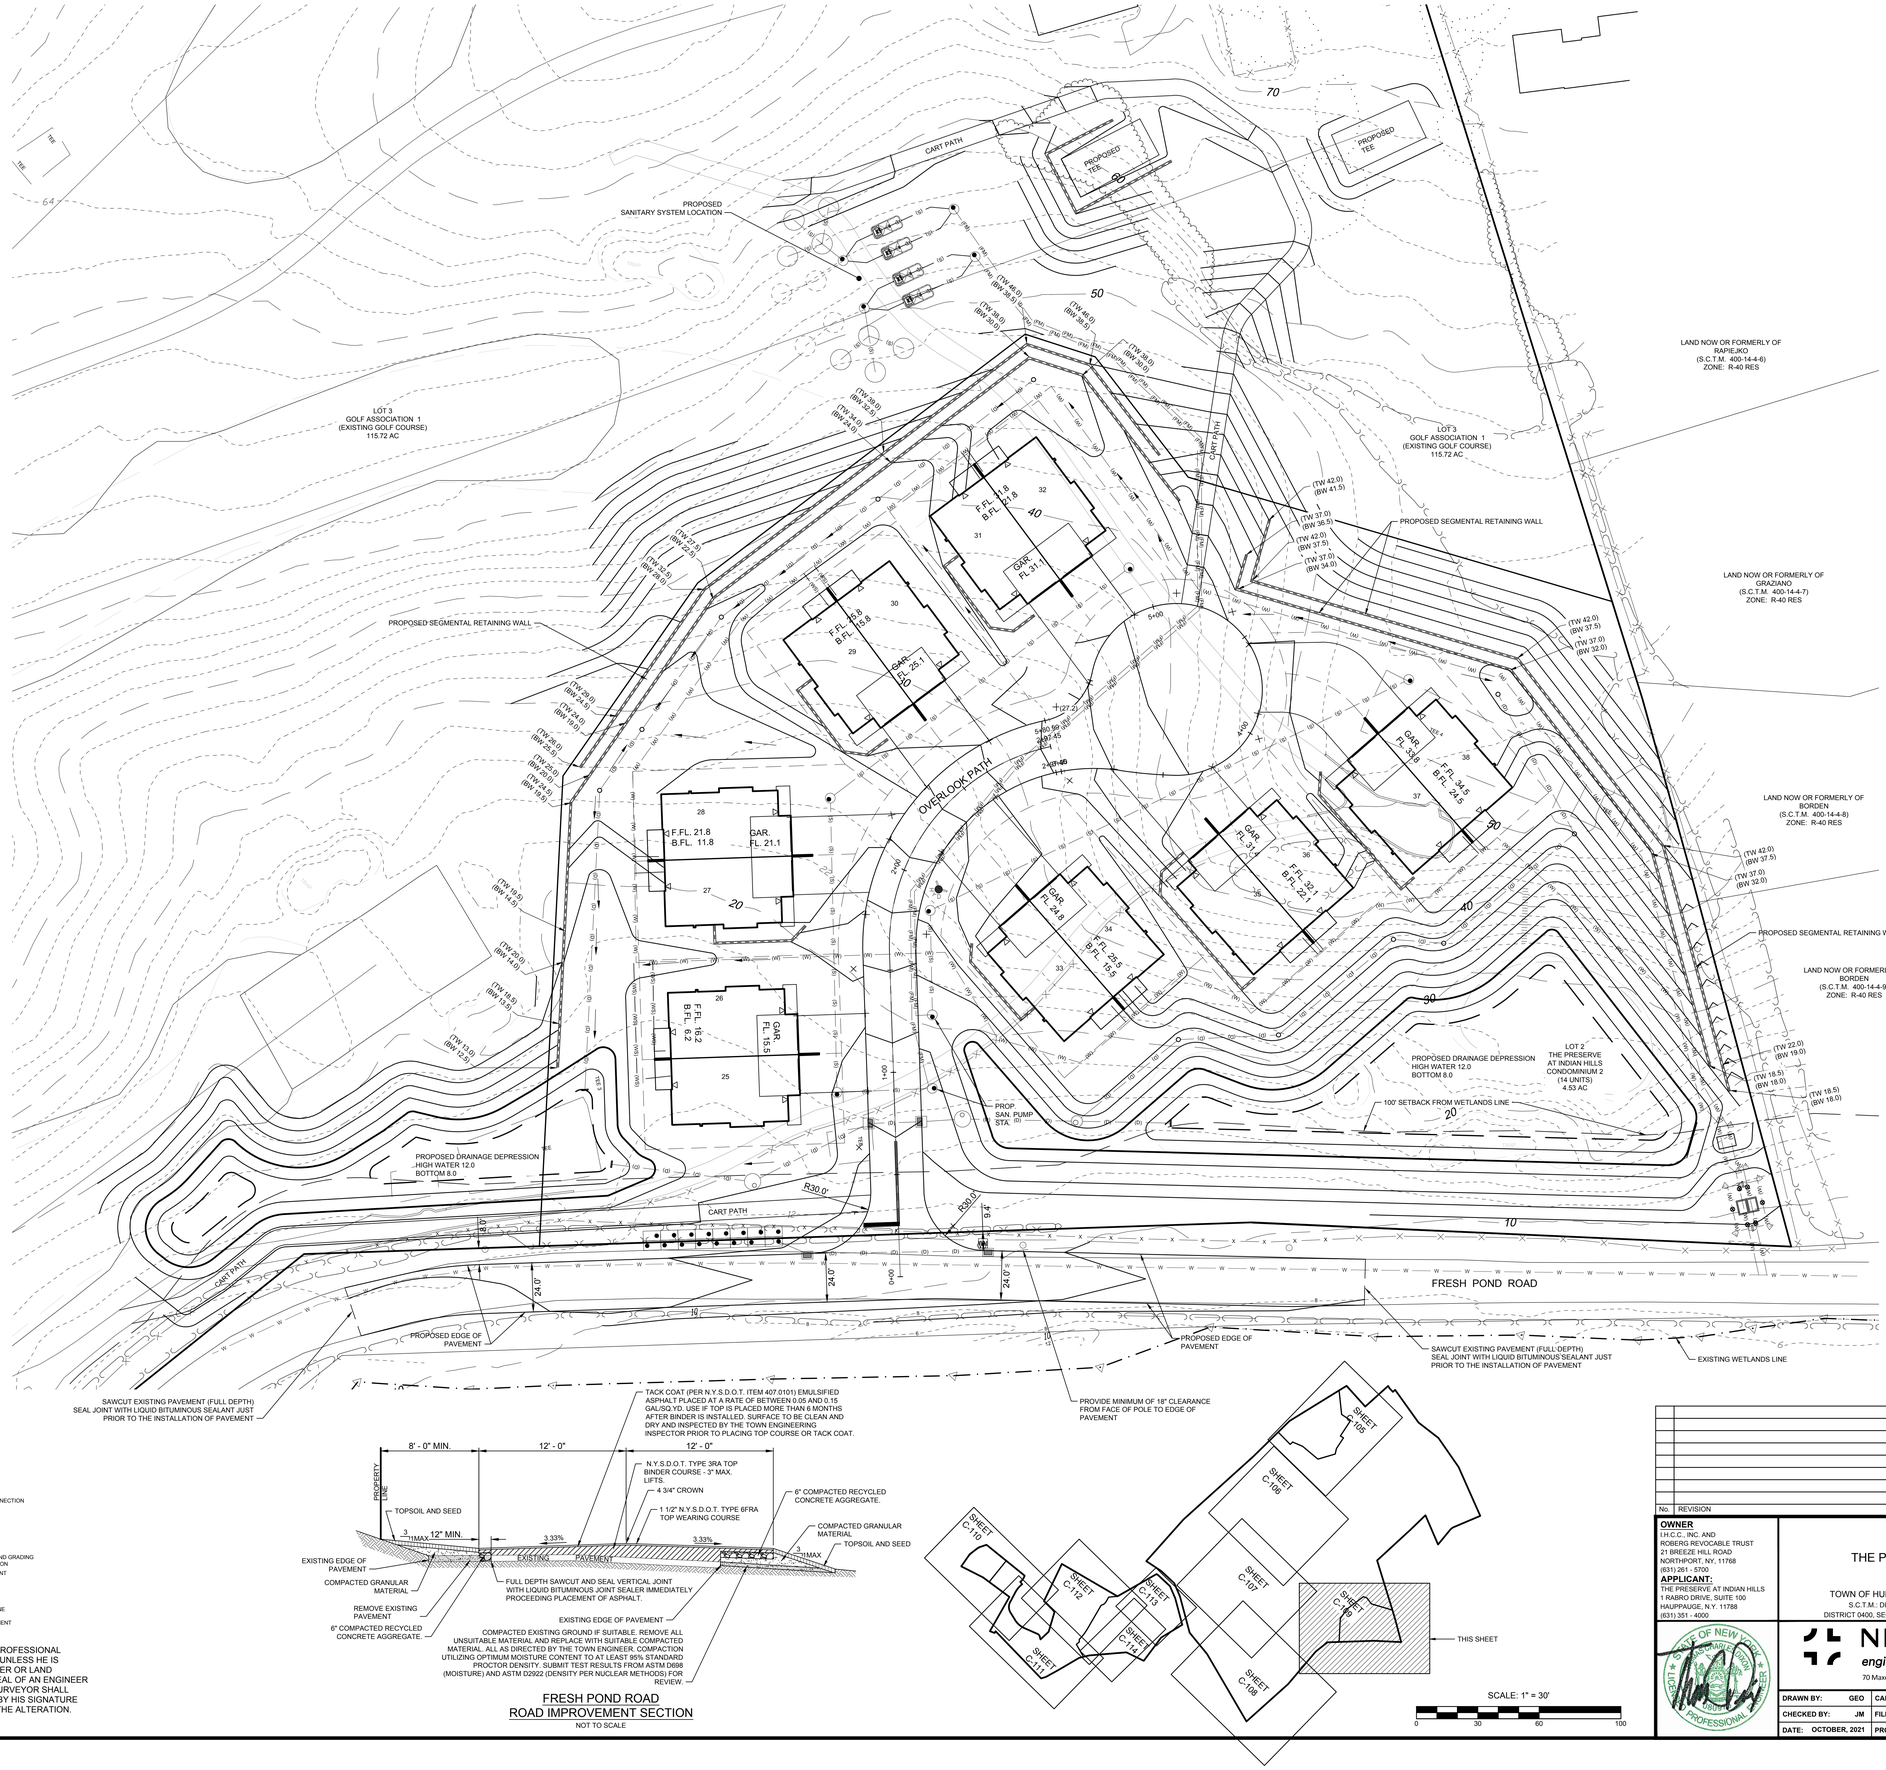

FRESH POND ROAD
ROAD IMPROVEMENT SECTION
NOT TO SCALE

EXISTING

P59.59	PAVEMENT ELEVATION	94	CONTOUR
TOS8.59	TOP OF CURB ELEVATION	E	ELECTRIC
BOS8.2	BOTTOM OF CURB ELEVATION	W	WATER
x122.3	SPOT ELEVATION	G	GAS
	ELECTRIC BOX	X	FENCE
	PULL BOX	S	SANITARY SEWER
	FIRE HYDRANT	T	TELEPHONE
	GAS VALVE	OHW	OVERHEAD WIRE
	WATER VALVE	D	DRAINAGE
	TRANSFORMER	CATV	TELEVISION
	ELECTRIC POLE		DRAINAGE MANHOLE
	LIGHT POLE		CATCH BASINS
	HIGH TENSION TOWER		TREE TO BE REMOVED
W.M.	WATER MAIN		
W.S.	WATER SERVICE		DECIDUOUS TREE TO REMAIN
G.M.	GAS MAIN		EVERGREEN TREE TO REMAIN
			MONUMENT

PROPOSED

(TC92.00)	TOP OF CURB ELEVATION	(W)	WATER
(BC91.5)	BOTTOM OF CURB ELEVATION	(FS)	FIRE SERVICE
x(92.0)	SPOT ELEVATION	(WS)	WATER SERVICE
LP	LEACHING POOL	(E)	ELECTRIC
CB	CATCH BASIN	(G)	GAS
SMH	SANITARY MANHOLE	(S)	SANITARY HOUSE CONNECTION
DMH	DRAINAGE MANHOLE	X	FENCE
(93)	CONTOUR	(HC)	SANITARY HOUSE CONNECTION
	LEACHING POOL W/ OPEN GRATE	(D)	DRAINAGE
	LEACHING POOL W/ SOLID COVER	(RD)	ROOF DRAIN
	DRAINAGE BASIN	(T)	TELEPHONE
	CATCH BASIN (TC = TOP OF CURB BOX)	(CATV)	TELEVISION
	HYDRANT		CONCRETE WALK
PS	STREET TREE W / SYMBOL		LIMIT OF CLEARING AND GRADING DURING CONSTRUCTION
	PICKET RAIL FENCE		SAWCUT W/ PAVEMENT TO BE REMOVED
			TEST HOLE
			DRAINAGE RIDGELINE
			PROPOSED MONUMENT

IT IS A VIOLATION OF NEW YORK STATE EDUCATION LAW ARTICLE 145, PROFESSIONAL ENGINEERING AND LAND SURVEYING, SECTION 7209 FOR ANY PERSON, UNLESS HE IS ACTING UNDER THE DIRECTION OF A LICENSED PROFESSIONAL ENGINEER OR LAND SURVEYOR, TO ALTER AN ITEM IN ANY WAY. IF AN ITEM BEARING THE SEAL OF AN ENGINEER OR LAND SURVEYOR IS ALTERED, THE ALTERING ENGINEER OR LAND SURVEYOR SHALL AFFIX TO THE ITEM HIS SEAL AND NOTATION "ALTERED BY" FOLLOWED BY HIS SIGNATURE AND THE DATE OF SUCH ALTERATION, AND SPECIFIC DESCRIPTION OF THE ALTERATION.

FOR TOWN USE

No.	REVISION	DATE

OWNER
I.H.C.C., INC. AND
ROBERG REVOCABLE TRUST
21 BREEZE HILL ROAD
NORTHPORT, NY., 11768
(631) 261 - 5700
APPLICANT:
THE PRESERVE AT INDIAN HILLS
1 RABRO DRIVE, SUITE 100
HAUPPAUGE, N.Y. 11788
(631) 351 - 4000

GRADING PLAN 5
FOR
THE PRESERVE AT INDIAN HILLS
SITUATED AT
NORTHPORT
TOWN OF HUNTINGTON, SUFFOLK COUNTY, NEW YORK
S.C.T.M.: DISTRICT: 0400, SECT. 014, BLK. 04, LOTS 1 AND 2
DISTRICT 0400, SECT. 015, BLK. 01, LOTS 3.1, 3.2, 11, 12, 16, 19 AND P/O 22

STATE OF NEW YORK
MICHAEL CARLO
049 PE
LICENSED PROFESSIONAL ENGINEER

NELSON+POPE
engineers • architects • surveyors
70 Maxess Road, Melville, NY 11747 • 631.427.5665 • nelsonpope.com

DRAWN BY:	GEO	CADD No.	86047 CSP 2021.DWG	SCALE:	DRAWING NO.:
CHECKED BY:	JM	FILE NO.:	400-014	1"=30'	C - 109
DATE:	OCTOBER, 2021	PROJECT NO.:	86047		SHEET NO.: 10 OF 44

G:\projects\86047\PWA\LSCD\NOD\86047CSP 2021.dwg 10/29/21 4:29PM PWA 10/1/2021 2:26:13 PM

EXISTING

PS2.59	PAVEMENT ELEVATION	94	CONTOUR
TC92.59	TOP OF CURB ELEVATION	E	ELECTRIC
BC90.2	BOTTOM OF CURB ELEVATION	W	WATER
X92.6	SPOT ELEVATION	G	GAS
	ELECTRIC BOX	X	FENCE
	PULL BOX	S	SANITARY SEWER
	FIRE HYDRANT	T	TELEPHONE
	GAS VALVE	OHW	OVERHEAD WIRE
	WATER VALVE	D	DRAINAGE
	TRANSFORMER	CATV	TELEVISION
	ELECTRIC POLE		DRAINAGE MANHOLE
	LIGHT POLE		CATCH BASINS
	HIGH TENSION TOWER		TREE TO BE REMOVED
W.M.	WATER MAIN		DECIDUOUS TREE TO REMAIN
W.S.	WATER SERVICE		EVERGREEN TREE TO REMAIN
G.M.	GAS MAIN		MONUMENT

PROPOSED

(TC92.00)	TOP OF CURB ELEVATION	(W)	WATER
(BC91.5)	BOTTOM OF CURB ELEVATION	(FS)	FIRE SERVICE
x92.0	SPOT ELEVATION	(WS)	WATER SERVICE
LP	LEACHING POOL	(E)	ELECTRIC
CB	CATCH BASIN	(G)	GAS
SMH	SANITARY MANHOLE	X	FENCE
DMH	DRAINAGE MANHOLE	(HC)	SANITARY HOUSE CONNECTION
(93)	CONTOUR	(D)	DRAINAGE
	LEACHING POOL W/ OPEN GRATE	(RD)	ROOF DRAIN
	LEACHING POOL W/ SOLID COVER	(T)	TELEPHONE
	DRAINAGE BASIN	(CATV)	TELEVISION
	CATCH BASIN (TC = TOP OF CURB BOX)		PICKET RAIL FENCE
	HYDRANT		LIMIT OF CLEARING AND GRADING DURING CONSTRUCTION
PS	STREET TREE W / SYMBOL		SAWCUT W/ PAVEMENT TO BE REMOVED
	TREE TO BE REMOVED		TEST HOLE
	CONCRETE WALK		DRAINAGE RIDGELINE
			PROPOSED MONUMENT

IT IS A VIOLATION OF NEW YORK STATE EDUCATION LAW ARTICLE 145, PROFESSIONAL ENGINEERING AND LAND SURVEYING, SECTION 7209 FOR ANY PERSON, UNLESS HE IS ACTING UNDER THE DIRECTION OF A LICENSED PROFESSIONAL ENGINEER OR LAND SURVEYOR, TO ALTER AN ITEM IN ANY WAY. IF AN ITEM BEARING THE SEAL OF AN ENGINEER OR LAND SURVEYOR IS ALTERED, THE ALTERING ENGINEER OR LAND SURVEYOR SHALL AFFIX TO THE ITEM HIS SEAL AND NOTATION "ALTERED BY" FOLLOWED BY HIS SIGNATURE AND THE DATE OF SUCH ALTERATION, AND SPECIFIC DESCRIPTION OF THE ALTERATION.

FOR TOWN USE

No.	REVISION	DATE

OWNER
I.H.C.C., INC. AND
ROBERG REVOCABLE TRUST
21 BREEZE HILL ROAD
NORTHPORT, NY, 11768
(631) 261 - 5700

APPLICANT:
THE PRESERVE AT INDIAN HILLS
1 RABRO DRIVE, SUITE 100
HAUPPAUGE, N.Y. 11788
(631) 351 - 4000

GRADING PLAN 6

FOR

THE PRESERVE AT INDIAN HILLS

SITUATED AT

NORTHPORT

TOWN OF HUNTINGTON, SUFFOLK COUNTY, NEW YORK

S.C.T.M.: DISTRICT: 0400, SECT. 014, BLK. 04, LOTS 1 AND 2
DISTRICT 0400, SECT. 015, BLK. 01, LOTS 3.1, 3.2, 11, 12, 16, 19 AND P/O 22

STATE OF NEW YORK — LICENSED PROFESSIONAL ENGINEER

NELSON+POPE
engineers • architects • surveyors
70 Maxess Road, Melville, NY 11747 • 631.427.5665 • nelsonpope.com

DRAWN BY:	GEO	CADD No.	46047 CSP 2021.DWG	SCALE:	DRAWING NO.:
CHECKED BY:	JM	FILE NO.:	400-014	1"=30'	C - 110
DATE:	OCTOBER, 2021	PROJECT NO.:	86047		SHEET NO.: 11 OF 44

G:\projects\86047\FINALS\CONDO\MKUM\46047 CSP 2021.dwg, 11.0" x 44", GRADING PLAN 6, 10/11/2021 2:23:47 PM

EXISTING

PS2.59	PAVEMENT ELEVATION	W	WATER
TC92.59	TOP OF CURB ELEVATION	E	ELECTRIC
BC90.2	BOTTOM OF CURB ELEVATION	W	WATER
X92.0	SPOT ELEVATION	G	GAS
EB	ELECTRIC BOX	X	FENCE
PB	PULL BOX	S	SANITARY SEWER
FH	FIRE HYDRANT	T	TELEPHONE
GV	GAS VALVE	OHW	OVERHEAD WIRE
WV	WATER VALVE	D	DRAINAGE
TF	TRANSFORMER	CATV	TELEVISION
EP	ELECTRIC POLE		DRAINAGE MANHOLE
LP	LIGHT POLE		CATCH BASINS
HT	HIGH TENSION TOWER		TREE TO BE REMOVED
W.M.	WATER MAIN		DECIDUOUS TREE TO REMAIN
W.S.	WATER SERVICE		EVERGREEN TREE TO REMAIN
G.M.	GAS MAIN		MONUMENT

PROPOSED

(TC92.00)	TOP OF CURB ELEVATION	(W)	WATER
(BC91.5)	BOTTOM OF CURB ELEVATION	(FS)	FIRE SERVICE
x(92.0)	SPOT ELEVATION	(WS)	WATER SERVICE
LP	LEACHING POOL	(E)	ELECTRIC
CB	CATCH BASIN	(G)	GAS
SMH	SANITARY MANHOLE	X	FENCE
DMH	DRAINAGE MANHOLE	(HC)	SANITARY HOUSE CONNECTION
(93)	CONTOUR	(D)	DRAINAGE
	LEACHING POOL W/ OPEN GRATE	(RD)	ROOF DRAIN
	LEACHING POOL W/ SOLID COVER	(T)	TELEPHONE
	DRAINAGE BASIN	(CATV)	TELEVISION
	CATCH BASIN (TC – TOP OF CURB BOX)		CONCRETE WALK
	HYDRANT		LIMIT OF CLEARING AND GRADING DURING CONSTRUCTION
PS	STREET TREE W / SYMBOL		SAWCUT W/ PAVEMENT TO BE REMOVED
	PICKET RAIL FENCE		TEST HOLE
			DRAINAGE RIDGELINE
			PROPOSED MONUMENT

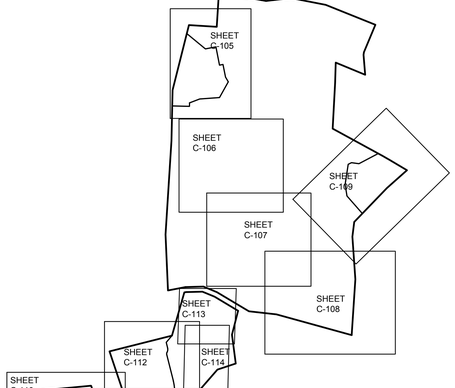

SCALE: 1" = 30'
0 30 60 100

IT IS A VIOLATION OF NEW YORK STATE EDUCATION LAW ARTICLE 145, PROFESSIONAL ENGINEERING AND LAND SURVEYING, SECTION 7209 FOR ANY PERSON, UNLESS HE IS ACTING UNDER THE DIRECTION OF A LICENSED PROFESSIONAL ENGINEER OR LAND SURVEYOR, TO ALTER AN ITEM IN ANY WAY. IF AN ITEM BEARING THE SEAL OF AN ENGINEER OR LAND SURVEYOR IS ALTERED, THE ALTERING ENGINEER OR LAND SURVEYOR SHALL AFFIX TO THE ITEM HIS SEAL AND NOTATION "ALTERED BY" FOLLOWED BY HIS SIGNATURE AND THE DATE OF SUCH ALTERATION, AND SPECIFIC DESCRIPTION OF THE ALTERATION.

FOR TOWN USE

No.	REVISION	DATE

OWNER
I.H.C.C., INC. AND
ROBERG REVOCABLE TRUST
21 BREEZE HILL ROAD
NORTHPORT, NY. 11768
(631) 261 - 5700

APPLICANT:
THE PRESERVE AT INDIAN HILLS
1 RABRO DRIVE, SUITE 100
HAUPPAUGE, N.Y. 11788
(631) 351 - 4000

GRADING PLAN 7

FOR

THE PRESERVE AT INDIAN HILLS

SITUATED AT

NORTHPORT

TOWN OF HUNTINGTON, SUFFOLK COUNTY, NEW YORK

S.C.T.M.: DISTRICT: 0400, SECT. 014, BLK. 04, LOTS 1 AND 2
DISTRICT 0400, SECT. 015, BLK. 01, LOTS 3.1, 3.2, 11, 12, 16, 19 AND P/O 22

NELSON + POPE
engineers • architects • surveyors
70 Maxess Road, Melville, NY 11747 • 631.427.5665 • nelsonpope.com

DRAWN BY:	GEO	CADD No.	86047 CSP 2021.DWG	SCALE:	DRAWING NO.: C - 111
CHECKED BY:	JM	FILE NO.:	400-014	1"=30'	
DATE:	OCTOBER, 2021	PROJECT NO.:	86047		SHEET NO.: 12 OF 44

C:\Users\jmiller\AppData\Local\Temp\AcPublish_8888\86047 CSP 2021.dwg, 10/20/2021 1:05:12 PM, JMILLER

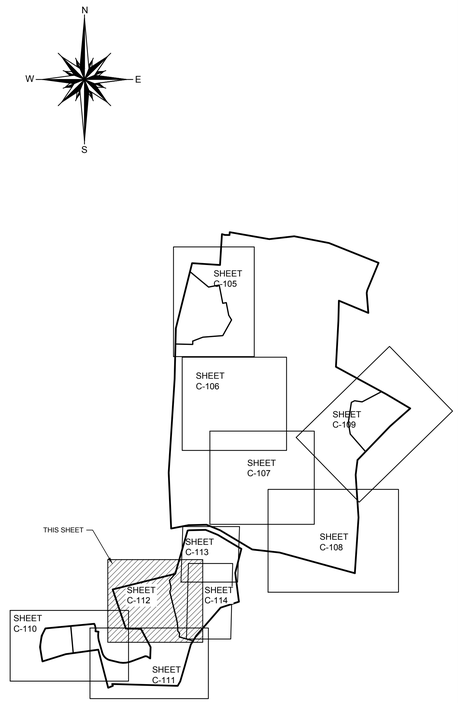

EXISTING

PS2.59 TC92.59 BC90.2 FA2.0	PAVEMENT ELEVATION TOP OF CURB ELEVATION BOTTOM OF CURB ELEVATION SPOT ELEVATION	94	CONTOUR
		E	ELECTRIC
		W	WATER
		G	GAS
	ELECTRIC BOX	X	FENCE
	PULL BOX	S	SANITARY SEWER
	FIRE HYDRANT	T	TELEPHONE
	GAS VALVE	OHW	OVERHEAD WIRE
	WATER VALVE	D	DRAINAGE
	TRANSFORMER	CATV	TELEVISION
	ELECTRIC POLE		DRAINAGE MANHOLE
	LIGHT POLE		CATCH BASINS
	HIGH TENSION TOWER		TREE TO BE REMOVED
W.M.	WATER MAIN		
W.S.	WATER SERVICE		DECIDUOUS TREE TO REMAIN
G.M.	GAS MAIN		EVERGREEN TREE TO REMAIN
			MONUMENT

PROPOSED

(TC92.00) (BC91.5) x(92.0) LP CB SMH DMH (93)	TOP OF CURB ELEVATION BOTTOM OF CURB ELEVATION SPOT ELEVATION LEACHING POOL CATCH BASIN SANITARY MANHOLE DRAINAGE MANHOLE CONTOUR	(W)	WATER
		(FS)	FIRE SERVICE
		(WS)	WATER SERVICE
		(E)	ELECTRIC
		(G)	GAS
		X	FENCE
		(HC)	SANITARY HOUSE CONNECTION
		(D)	DRAINAGE
	LEACHING POOL W/ OPEN GRATE	(RD)	ROOF DRAIN
	LEACHING POOL W/ SOLID COVER	(T)	TELEPHONE
		(CATV)	TELEVISION
	DRAINAGE BASIN		CONCRETE WALK
	CATCH BASIN (TC – TOP OF CURB BOX)		LIMIT OF CLEARING AND GRADING DURING CONSTRUCTION
	HYDRANT		SAWCUT W/ PAVEMENT TO BE REMOVED
PS	STREET TREE W / SYMBOL		TEST HOLE
	PICKET RAIL FENCE		DRAINAGE RIDGELINE
			PROPOSED MONUMENT

FOR TOWN USE

No.	REVISION	DATE

OWNER
I.H.C.C., INC. AND
ROBERG REVOCABLE TRUST
21 BREEZE HILL ROAD
NORTHPORT, NY, 11768
(631) 261 - 5700
APPLICANT:
THE PRESERVE AT INDIAN HILLS
1 RABRO DRIVE, SUITE 100
HAUPPAUGE, N.Y. 11788
(631) 351 - 4000

GRADING PLAN 8

FOR

THE PRESERVE AT INDIAN HILLS

SITUATED AT

NORTHPORT

TOWN OF HUNTINGTON, SUFFOLK COUNTY, NEW YORK

S.C.T.M.: DISTRICT: 0400, SECT. 014, BLK. 04, LOTS 1 AND 2
DISTRICT 0400, SECT. 015, BLK. 01, LOTS 3.1, 3.2, 11, 12, 16, 19 AND P/O 22

STATE OF NEW YORK — JOSEPH MARINO — 19521 — LICENSED PROFESSIONAL ENGINEER

NELSON+POPE
engineers • architects • surveyors
70 Maxess Road, Melville, NY 11747 • 631.427.5665 • nelsonpope.com

DRAWN BY:	GEO	CADD No.	86047 CSP 2021.DWG
CHECKED BY:	JM	FILE NO.:	400-014
DATE:	OCTOBER, 2021	PROJECT NO.:	86047

SCALE: 1"=30'

DRAWING NO.: C - 112

SHEET NO.: 13 OF 44

IT IS A VIOLATION OF NEW YORK STATE EDUCATION LAW ARTICLE 145, PROFESSIONAL ENGINEERING AND LAND SURVEYING, SECTION 7209 FOR ANY PERSON, UNLESS HE IS ACTING UNDER THE DIRECTION OF A LICENSED PROFESSIONAL ENGINEER OR LAND SURVEYOR, TO ALTER AN ITEM IN ANY WAY. IF AN ITEM BEARING THE SEAL OF AN ENGINEER OR LAND SURVEYOR IS ALTERED, THE ALTERING ENGINEER OR LAND SURVEYOR SHALL AFFIX TO THE ITEM HIS SEAL AND NOTATION "ALTERED BY" FOLLOWED BY HIS SIGNATURE AND THE DATE OF SUCH ALTERATION, AND SPECIFIC DESCRIPTION OF THE ALTERATION.

Plotted: 10/20/2021 9:54:44 AM By: GEO
J:\projects\86047\final\SCD\CD\86047CSP 2021.dwg

BREEZE HILL ROAD

COUNTRY CLUB DRIVE

PROPOSED SEGMENTAL RETAINING WALL

PROPOSED SANITARY SYSTEM FOR FITNESS CENTER

EXISTING GOLF PRO SHOP TO REMAIN AS FITNESS CENTER

PROPOSED SEGMENTAL RETAINING WALL

PROPOSED SEGMENTAL RETAINING WALL

PROPOSED WATER METER VAULT

PROP. RPZ VAULT

PROPOSED CLUB HOUSE

F.F.L. 121.0
B.F.L. 109.0

F.F.L. 108.5

EXISTING PRACTICE GREEN TO REMAIN

LOT 4
GOLF ASSOCIATION 2
(PROPOSED CLUBHOUSE, FITNESS CENTER AND DRIVING RANGE)
11.95 AC

PROPOSED SANITARY SYSTEM FOR CLUB HOUSE

PROPOSED DRIVING RANGE

EXISTING PRACTICE GREEN TO REMAIN

PROPOSED WATER METER VAULT

PROP. RPZ VAULT

SCALE: 1" = 20'

0 20 40 60

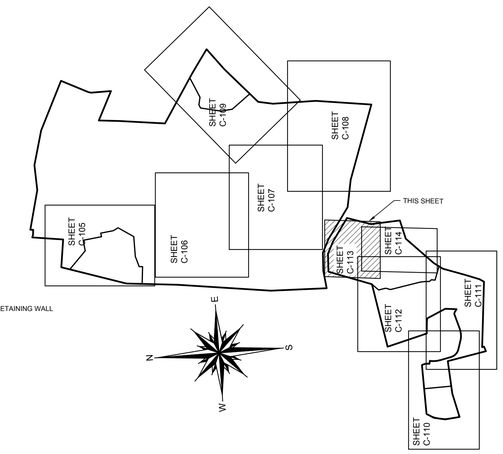

EXISTING

P92.59	PAVEMENT ELEVATION	04	CONTOUR
TC90.59	TOP OF CURB ELEVATION	E	ELECTRIC
BC90.2	BOTTOM OF CURB ELEVATION	W	WATER
760.2	SPOT ELEVATION	G	GAS
	ELECTRIC BOX	X	FENCE
	PULL BOX	S	SANITARY SEWER
	FIRE HYDRANT	T	TELEPHONE
	GAS VALVE	OHW	OVERHEAD WIRE
	WATER VALVE	D	DRAINAGE
	TRANSFORMER	CATV	TELEVISION
	ELECTRIC POLE		DRAINAGE MANHOLE
	LIGHT POLE		CATCH BASINS
	HIGH TENSION TOWER		TREE TO BE REMOVED
W.M.	WATER MAIN		
W.S.	WATER SERVICE		DECIDUOUS TREE TO REMAIN
G.M.	GAS MAIN		EVERGREEN TREE TO REMAIN
			MONUMENT

PROPOSED

(TC92.00)	TOP OF CURB ELEVATION	(W)	WATER
(BC91.5)	BOTTOM OF CURB ELEVATION	(FS)	FIRE SERVICE
x(92.0)	SPOT ELEVATION	(WS)	WATER SERVICE
LP	LEACHING POOL	(E)	ELECTRIC
CB	CATCH BASIN	(G)	GAS
SMH	SANITARY MANHOLE	(X)	FENCE
DMH	DRAINAGE MANHOLE	x	FENCE
(92)	CONTOUR	(HC)	SANITARY HOUSE CONNECTION
		(D)	DRAINAGE
	LEACHING POOL W/ OPEN GRATE	(RD)	ROOF DRAIN
	LEACHING POOL W/ SOLID COVER	(T)	TELEPHONE
	DRAINAGE BASIN	(CATV)	TELEVISION
	CATCH BASIN (TC = TOP OF CURB BOX)		CONCRETE WALK
	HYDRANT		LIMIT OF CLEARING AND GRADING DURING CONSTRUCTION
PS	STREET TREE W / SYMBOL		SAWCUT W/ PAVEMENT TO BE REMOVED
	PICKET RAIL FENCE		TEST HOLE
			DRAINAGE RIDGELINE
			PROPOSED MONUMENT

FOR TOWN USE

No.	REVISION	DATE

OWNER
I.H.C.C., INC. AND
ROBERG REVOCABLE TRUST
21 BREEZE HILL ROAD
NORTHPORT, NY, 11768
(631) 261 - 5700

APPLICANT:
THE PRESERVE AT INDIAN HILLS
1 RABRO DRIVE, SUITE 100
HAUPPAUGE, N.Y. 11788
(631) 351 - 4000

GRADING PLAN 9

FOR

THE PRESERVE AT INDIAN HILLS

SITUATED AT

NORTHPORT

TOWN OF HUNTINGTON, SUFFOLK COUNTY, NEW YORK

S.C.T.M.: DISTRICT: 0400, SECT. 014, BLK. 04, LOTS 1 AND 2
DISTRICT 0400, SECT. 015, BLK. 01, LOTS 3.1, 3.2, 11, 12, 16, 19 AND P/O 22

NELSON + POPE
engineers • architects • surveyors
70 Maxess Road, Melville, NY 11747 • 631.427.5665 • nelsonpope.com

DRAWN BY: GEO	CADD No.: 86047 CSP 2021.DWG	SCALE:	DRAWING NO.: C - 113
CHECKED BY: JM	FILE NO.: 400-014	1"=20'	
DATE: OCTOBER, 2021	PROJECT NO.: 86047		SHEET NO.: 14 OF 44

STATE OF NEW YORK · JOSEPH MARTIN · 090936 · LICENSED PROFESSIONAL ENGINEER

G:\projects\86047\FINALS\CONCOMM\JM\86047 CSP 2021.dwg, 14.0" x4, GRADING PLAN 9, 10/1/2021 2:33:15 PM

PROPOSED SANITARY SYSTEM FOR PRO SHOP

EXISTING GOLF PRO SHOP

LOT 4
GOLF ASSOCIATION 2
(PROPOSED CLUBHOUSE, FITNESS CENTER AND DRIVING RANGE)
11.95 AC

80
90
100
110
120

COUNTRY CLUB DRIVE

PROPOSED SEGMENTAL RETAINING WALL

PROPOSED SEGMENTAL RETAINING WALL

PROPOSED SEGMENTAL RETAINING WALL

PROPOSED SEGMENTAL RETAINING WALL

PROPOSED CLUB HOUSE

PROPOSED CLUB HOUSE
F.F.EL. 108.5

PROPOSED DRIVING RANGE

S40° 40' 51"E
27.06'

S74° 01' 48"E
144.81'

PROPOSED SANITARY SYSTEM FOR CLUB HOUSE

PROPOSED SANITARY SYSTEM FOR SINGLE FAMILY DWELLINGS

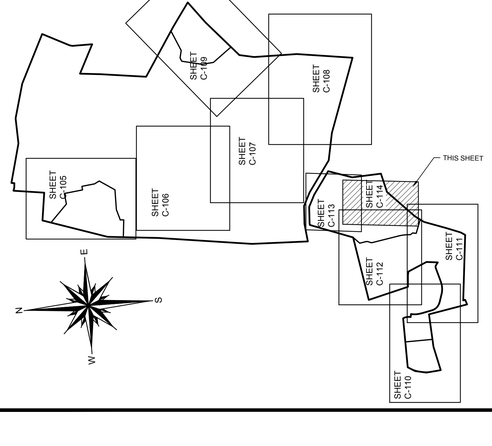

EXISTING

PVE 59	PAVEMENT ELEVATION	84	CONTOUR
TCSE 59	TOP OF CURB ELEVATION	E	ELECTRIC
BCSE 2	BOTTOM OF CURB ELEVATION	W	WATER
^84.0	SPOT ELEVATION	G	GAS
■	ELECTRIC BOX	X	FENCE
●	PULL BOX	S	SANITARY SEWER
	FIRE HYDRANT	T	TELEPHONE
GV	GAS VALVE	OHW	OVERHEAD WIRE
WV	WATER VALVE	D	DRAINAGE
T	TRANSFORMER	CATV	TELEVISION
	ELECTRIC POLE		DRAINAGE MANHOLE
	LIGHT POLE		CATCH BASINS
	HIGH TENSION TOWER		TREE TO BE REMOVED
W.M.	WATER MAIN		DECIDUOUS TREE TO REMAIN
W.S.	WATER SERVICE		EVERGREEN TREE TO REMAIN
G.M.	GAS MAIN		MONUMENT

PROPOSED

(TC92.00)	TOP OF CURB ELEVATION	(W)	WATER
(BCR1.5)	BOTTOM OF CURB ELEVATION	(FS)	FIRE SERVICE
x(92.0)	SPOT ELEVATION	(WS)	WATER SERVICE
LP	LEACHING POOL	(E)	ELECTRIC
CB	CATCH BASIN	(G)	GAS
SMH	SANITARY MANHOLE	X	FENCE
DMH	DRAINAGE MANHOLE	(HC)	SANITARY HOUSE CONNECTION
(93)	CONTOUR	(D)	DRAINAGE
	LEACHING POOL W/ OPEN GRATE	(RD)	ROOF DRAIN
	LEACHING POOL W/ SOLID COVER	(T)	TELEPHONE
	DRAINAGE BASIN	(CATV)	TELEVISION
	CATCH BASIN (TC – TOP OF CURB BOX)		CONCRETE WALK
	HYDRANT		LIMIT OF CLEARING AND GRADING DURING CONSTRUCTION
PS	STREET TREE W / SYMBOL		SAWCUT W/ PAVEMENT TO BE REMOVED
	PICKET RAIL FENCE		TEST HOLE
			DRAINAGE RIDGELINE
			PROPOSED MONUMENT

SCALE: 1" = 20'
0 20 40 60

FOR TOWN USE

No.	REVISION	DATE

OWNER
I.H.C.C., INC. AND
ROBERG REVOCABLE TRUST
21 BREEZE HILL ROAD
NORTHPORT, NY. 11768
(631) 261 - 5700

APPLICANT:
THE PRESERVE AT INDIAN HILLS
1 RABRO DRIVE, SUITE 100
HAUPPAUGE, N.Y. 11788
(631) 351 - 4000

GRADING PLAN 10

FOR

THE PRESERVE AT INDIAN HILLS

SITUATED AT

NORTHPORT

TOWN OF HUNTINGTON, SUFFOLK COUNTY, NEW YORK

S.C.T.M.: DISTRICT: 0400, SECT. 014, BLK. 04, LOTS 1 AND 2
DISTRICT 0400, SECT. 015, BLK. 01, LOTS 3.1, 3.2, 11, 12, 16, 19 AND P/O 22

STATE OF NEW YORK · JOSEPH MICHAEL · LICENSED · PROFESSIONAL ENGINEER

NELSON+POPE
engineers • architects • surveyors
70 Maxess Road, Melville, NY 11747 • 631.427.5665 • nelsonpope.com

DRAWN BY:	GEO	CADD No. 86047 CSP 2021.DWG	SCALE:	DRAWING NO.:	C - 114
CHECKED BY:	JM	FILE NO.: 400-014	1"=20'	SHEET NO. 15 OF 44	
DATE:	OCTOBER, 2021	PROJECT NO.: 86047			

Saved: 10/7/2021 2:31:23 PM By: GEO Plot: 10/7/2021 2:34:44 PM By: GEO
J:\projects\86047\PW\GRADING\86047 CSP 2021.dwg

LONG ISLAND SOUND

LONG ISLAND SOUND

LAND NOW OR FORMERLY OF INDIAN HILLS ESTATES (S.C.T.M. 400-14-1-11) ZONE: R-40 RES

MYSTIC LANE

CB 1 A
TOP EL. = 72.00
INV. S = 68.00

PROPOSED RPZ

PROPOSED WATER METER

CB 1 A-1
TOP EL. = 72.50
INV. N = 67.50
INV. SE = 67.50

DB 1A
TOP EL. = 73.00
INV. S = 70.50

LAND NOW OR FORMERLY OF MAZZONI (S.C.T.M. 400-14-3-4) ZONE: R-40 RES

COASTAL EROSION HAZARD LINE

MH 1A
TOP EL. = 74.74
INV. NW = 66.00
INV. S = 66.00

LOT 1
THE PRESERVE AT INDIAN HILLS CONDOMINIUM 1 (24 UNITS) 5.77 AC

LOOKOUT RIDGE

DB 2A
TOP EL. = 71.50
INV. N = 69.50
INV. S = 69.50

DB 7A
TOP EL. = 70.50
INV. N = 66.50
INV. SW = 66.50

DB 3A
TOP EL. = 70.00
INV. NE = 66.00
INV. S = 66.00

DB 4A
TOP EL. = 69.50
INV. N = 65.00
INV. S = 65.00

MH 3A
TOP EL. = 68.36
INV. S = 56.10
INV. E = 60.35
INV. N = 60.85

DB 5A
TOP EL. = 70.00
INV. N = 64.50
INV. SE = 64.50

DB 6A
TOP EL. = 67.50
INV. NW = 63.50
INV. SW = 63.50

LAND NOW OR FORMERLY OF KNOPP (S.C.T.M. 400-14-3-5) ZONE: R-40 RES

DB 17A
TOP EL. = 66.50
INV. NE = 62.50
INV. S = 62.50

LAND NOW OR FORMERLY OF JACOBS (S.C.T.M. 400-14-3-6) ZONE: R-40 RES

LAND NOW OR FORMERLY OF SPEN (S.C.T.M. 400-14-3-7) ZONE: R-40 RES

DB 14A
TOP EL. = 59.00
INV. E = 55.00
INV. N = 55.00

DB 15A
TOP EL. = 59.00
INV. W = 54.00
INV. N = 54.00

DB 16A
TOP EL. = 59.00
INV. S = 53.50
INV. E = 53.50

DB 8A
TOP EL. = 59.80
INV. W = 52.50
INV. NE = 52.50

MH 12A
TOP EL. = 63.22
INV. E = 52.20
INV. SW = 52.20
INV. N = 54.00

MH 14A
TOP EL. = 59.00
INV. E = 41.50
INV. W = 50.20

MH 11A
TOP EL. = 46.50
INV. W = 41.00
INV. SE = 40.50
INV. NE = 41.00

CB 2A
TOP EL. = 66.38
INV. N = 62.00

MH 13A
TOP EL. = 59.00
INV. E = 51.20
INV. W = 51.20

FES 1
TOP EL. = 41.17
INV. W = 37.50

DEPRESSION A
H.W. 43.5
BOTTOM 37.00

FES 2
TOP EL. = 40.17
INV. S = 38.00

CB 3A
TOP EL. = 66.58
INV. S = 61.60
INV. W = 61.60

MH 2A
TOP EL. = 70.85
INV. N = 62.10
INV. S = 62.10

DB 9A
TOP EL. = 72.00
INV. S = 67.00

DB 10A
TOP EL. = 71.00
INV. N = 66.00
INV. S = 66.00

DB 11A
TOP EL. = 68.00
INV. N = 63.00
INV. E = 63.00

DB 12A
TOP EL. = 67.50
INV. W = 62.50
INV. S = 62.50

DB 13A
TOP EL. = 66.00
INV. N = 61.00
INV. SE = 61.00

MH 15A
TOP EL. = 64.00
INV. NW = 59.00
INV. SW = 43.20

MH 4A
TOP EL. = 44.00
INV. NW = 39.30
INV. E = 38.65

LOT 3
GOLF ASSOCIATION 1
(EXISTING GOLF COURSE)
115.72 AC

LAND NOW OR FORMERLY OF INDIAN HEAD BLUFF LLC (S.C.T.M. 400-14-6-36) ZONE: R-40 RES

COASTAL EROSION HAZARD LINE

LAND NOW OR FORMERLY OF ZACHER (S.C.T.M. 400-14-4-10) ZONE: R-40 RES

LAND NOW OR FORMERLY OF INDIAN HEAD BLUFF LLC (S.C.T.M. 400-14-6-37) ZONE: R-40 RES

COUSINS STREET

LAND NOW OR FORMERLY OF ZACHER (S.C.T.M. 400-14-4-3) ZONE: R-40 RES

THORNTON DRIVE

LAND NOW OR FORMERLY OF C & R HOMES, INC (S.C.T.M. 400-14-4-3.2) ZONE: R-40 RES

LAND NOW OR FORMERLY OF AUSTINE (S.C.T.M. 400-14-4-1) ZONE: R-40 RES

THORNTON DRIVE

CLAYMORE ROAD

LAND NOW OR FORMERLY OF GUAN (S.C.T.M. 400-14-4-5) ZONE: R-40 RES

SHEET C-115

SHEET C-116

SHEET C-117

SHEET C-118

SHEET C-119

THIS SHEET

SCALE: 1" = 60'

0 30 60 100 200

EXISTING

P92.59	PAVEMENT ELEVATION	94	CONTOUR
TC92.59	TOP OF CURB ELEVATION	E	ELECTRIC
BC92.2	BOTTOM OF CURB ELEVATION	W	WATER
P.92.0	SPOT ELEVATION	G	GAS
E	ELECTRIC BOX	X	FENCE
T	PULL BOX	S	SANITARY SEWER
	FIRE HYDRANT	T	TELEPHONE
GV	GAS VALVE	OHW	OVERHEAD WIRE
WV	WATER VALVE	D	DRAINAGE
	TRANSFORMER	CATV	TELEVISION
	ELECTRIC POLE		DRAINAGE MANHOLE
	LIGHT POLE		CATCH BASINS
	HIGH TENSION TOWER		TREE TO BE REMOVED
W.M.	WATER MAIN		TREE TO REMAIN
W.S.	WATER SERVICE		MONUMENT
G.M.	GAS MAIN		

PROPOSED

(TC92.00)	TOP OF CURB ELEVATION	(W)	WATER
(BC91.5)	BOTTOM OF CURB ELEVATION	(FS)	FIRE SERVICE
x(92.0)	SPOT ELEVATION	(WS)	WATER SERVICE
LP	LEACHING POOL	(E)	ELECTRIC
CB	CATCH BASIN	(G)	GAS
SMH	SANITARY MANHOLE	X	FENCE
DMH	DRAINAGE MANHOLE	(HC)	SANITARY HOUSE CONNECTION
(93)	CONTOUR	(D)	DRAINAGE
	LEACHING POOL W/ OPEN GRATE	(RD)	ROOF DRAIN
	LEACHING POOL W/ SOLID COVER	(T)	TELEPHONE
	DRAINAGE BASIN	(CATV)	TELEVISION
	CATCH BASIN (TC = TOP OF CURB BOX)		CONCRETE WALK
	HYDRANT		LIMIT OF CLEARING AND GRADING DURING CONSTRUCTION
PS	STREET TREE W / SYMBOL		SAWCUT W/ PAVEMENT TO BE REMOVED
			TEST HOLE
			DRAINAGE RIDGELINE
			PROPOSED MONUMENT

IT IS A VIOLATION OF NEW YORK STATE EDUCATION LAW ARTICLE 145, PROFESSIONAL ENGINEERING AND LAND SURVEYING, SECTION 7209 FOR ANY PERSON, UNLESS HE IS ACTING UNDER THE DIRECTION OF A LICENSED PROFESSIONAL ENGINEER OR LAND SURVEYOR, TO ALTER AN ITEM IN ANY WAY. IF AN ITEM BEARING THE SEAL OF AN ENGINEER OR LAND SURVEYOR IS ALTERED, THE ALTERING ENGINEER OR LAND SURVEYOR SHALL AFFIX TO THE ITEM HIS SEAL AND NOTATION "ALTERED BY" FOLLOWED BY HIS SIGNATURE AND THE DATE OF SUCH ALTERATION, AND SPECIFIC DESCRIPTION OF THE ALTERATION.

FOR TOWN USE

No.	REVISION	DATE

OWNER
I.M.C.C., INC. AND
ROBERG REVOCABLE TRUST
21 BREEZE HILL ROAD
NORTHPORT, NY, 11768
(631) 261 - 5700

APPLICANT:
THE PRESERVE AT INDIAN HILLS
1 RABRO DRIVE, SUITE 100
HAUPPAUGE, N.Y. 11788
(631) 351 - 4000

UTILITY PLAN 1

FOR

THE PRESERVE AT INDIAN HILLS

SITUATED AT

NORTHPORT

TOWN OF HUNTINGTON, SUFFOLK COUNTY, NEW YORK

S.C.T.M.: DISTRICT: 0400, SECT. 014, BLK. 04, LOTS 1 AND 2
DISTRICT 0400, SECT. 015, BLK. 01, LOTS 3.1, 3.2, 11, 12, 16, 19 AND P/O 22

STATE OF NEW YORK — JAMES MICHAEL MAKOWSKI — 24 — LICENSED PROFESSIONAL ENGINEER

NELSON + POPE
engineers • architects • surveyors
70 Maxess Road, Melville, N.Y 11747 • 631.427.5665 • nelsonpope.com

DRAWN BY:	GEO	CADD No.	86047 CSP 2021.DWG	SCALE:	DRAWING NO.:
CHECKED BY:	JM	FILE NO.:	400-014	1"=60'	C - 115
DATE:	OCTOBER, 2021	PROJECT NO.:	86047		SHEET NO.: 16 OF 44

C:\projects\86047\FINAL\SCHOOL\86047 CSP 2021.dwg, 10/19/2021 2:24:27 PM, 10/19/2021 2:24:27 PM, 1:1, 10/15/2021 2:39:27 PM

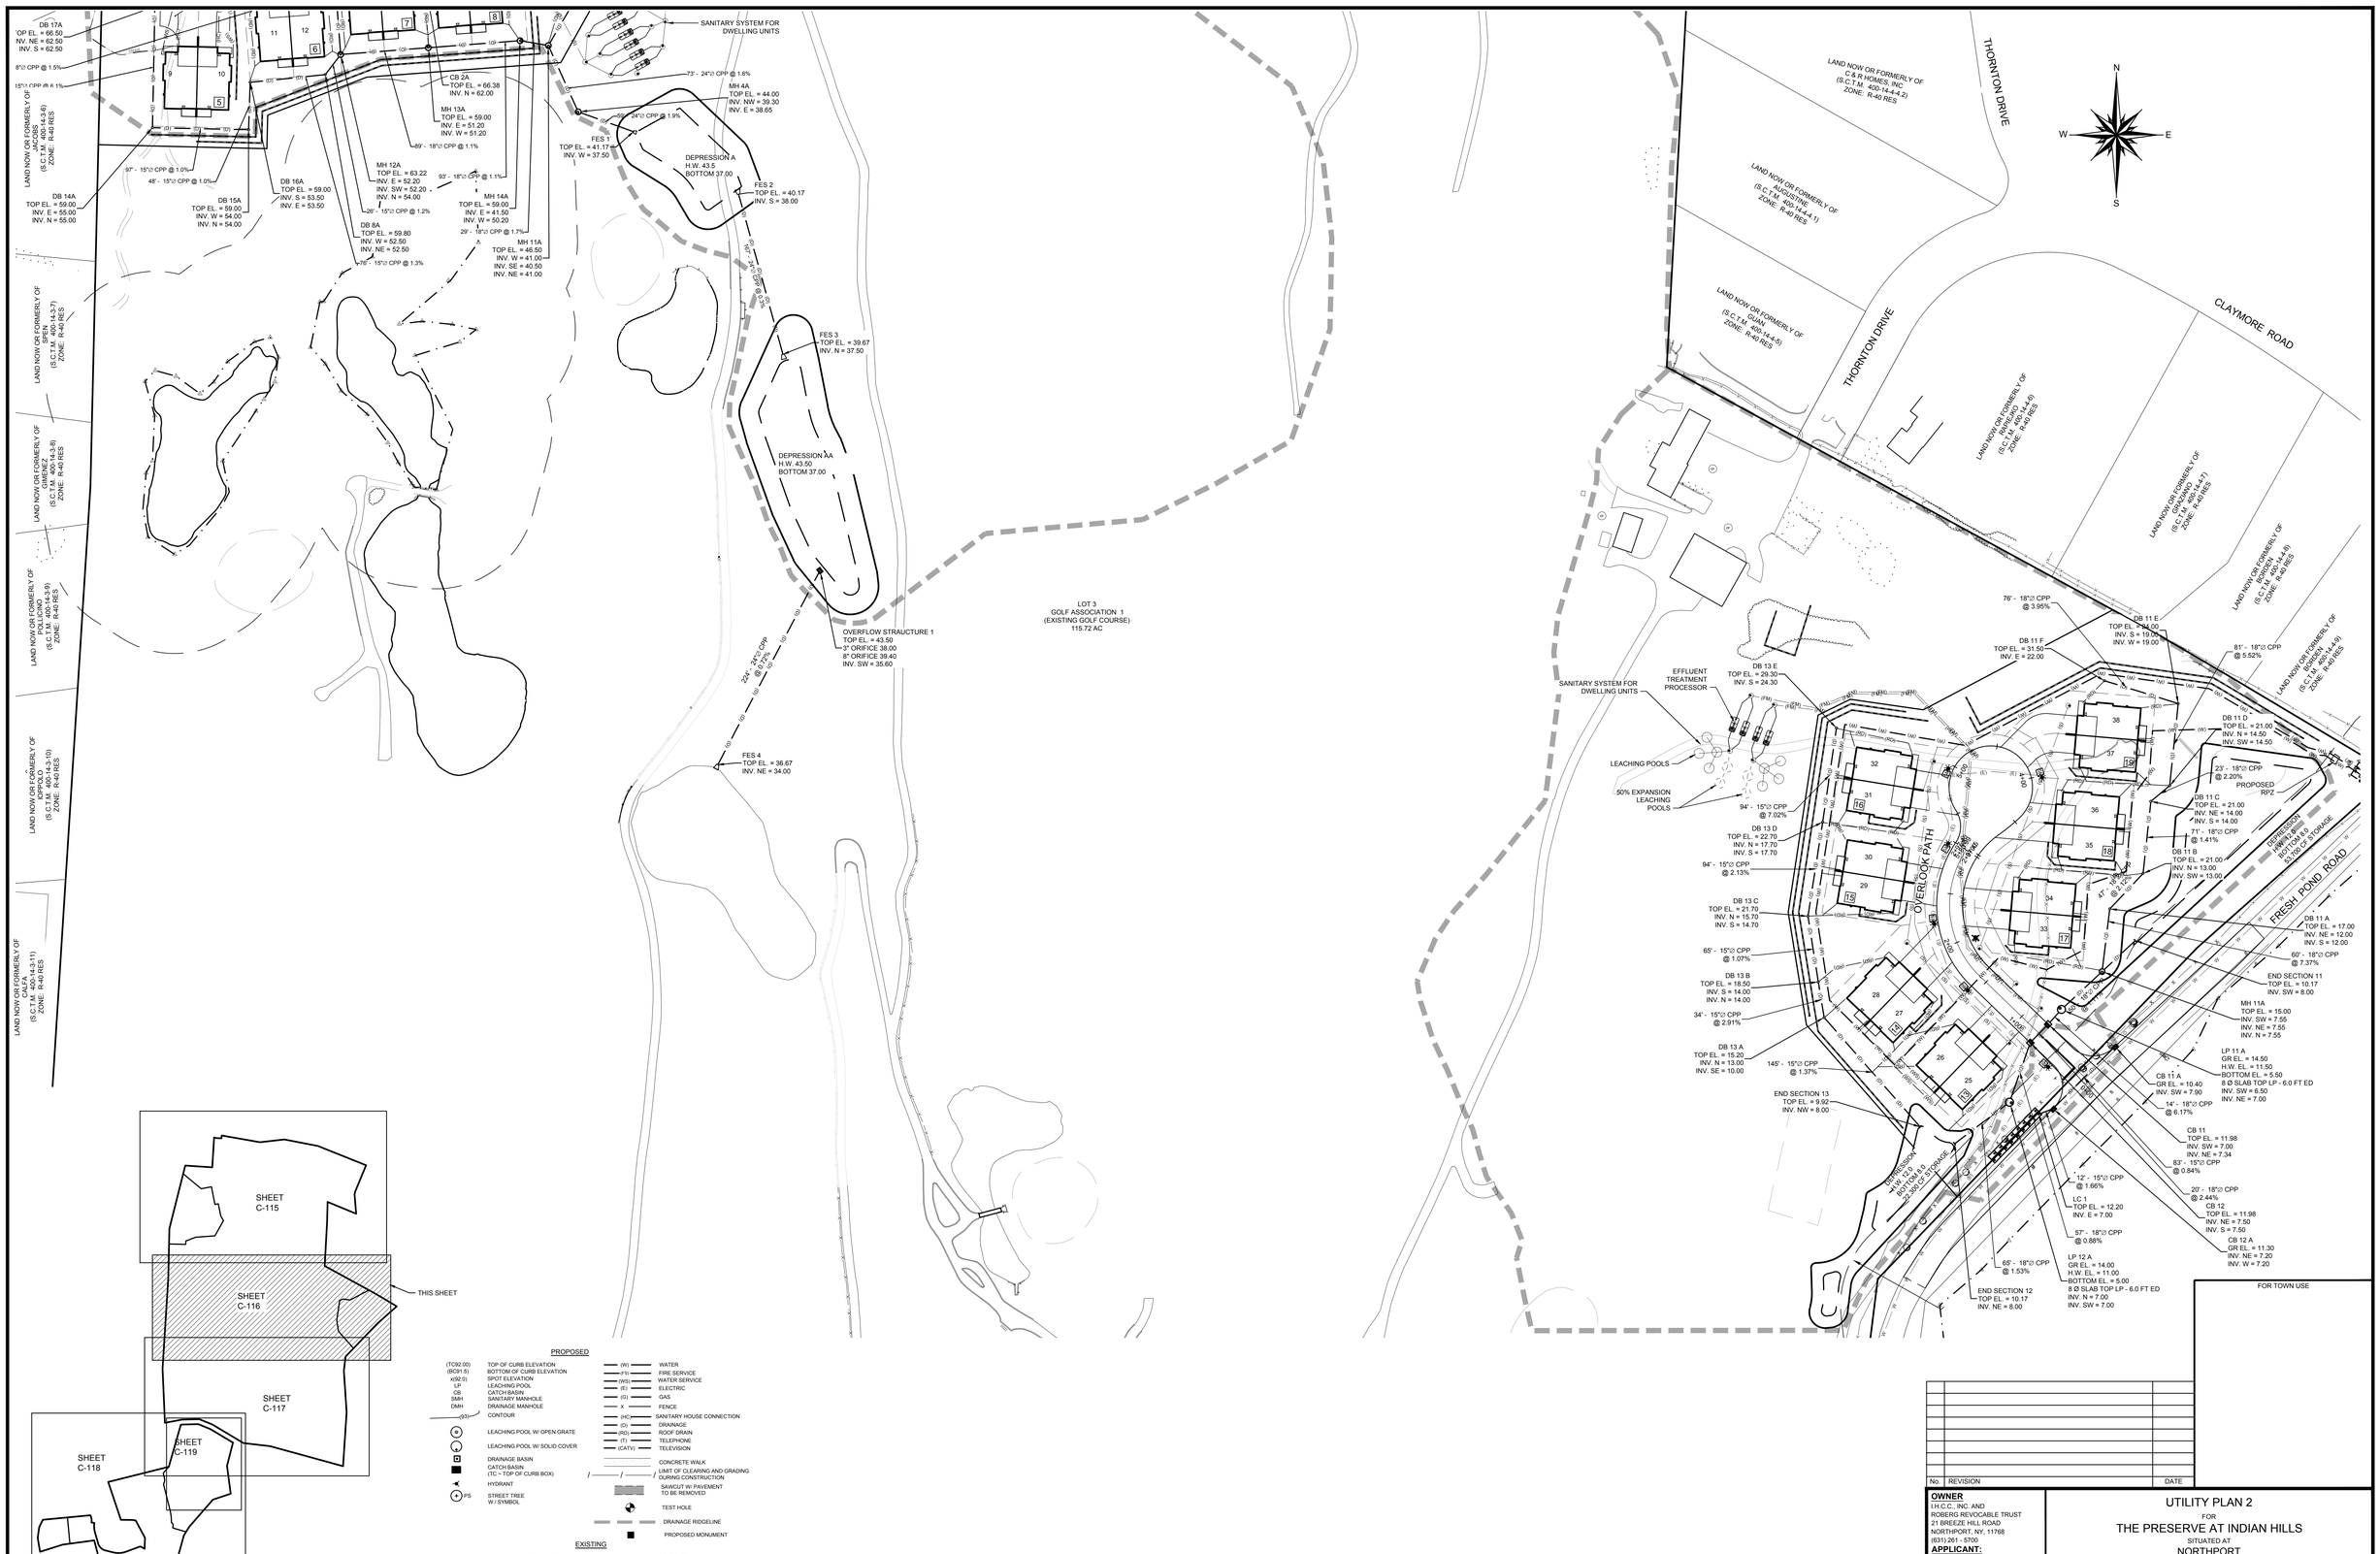

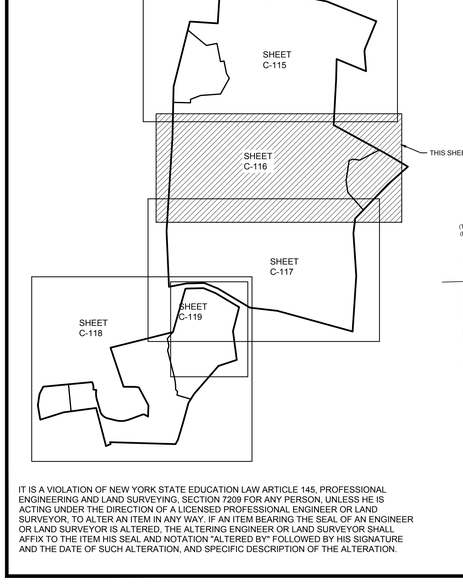

PROPOSED

(TC92.00)	TOP OF CURB ELEVATION	(W)	WATER
(BC91.5)	BOTTOM OF CURB ELEVATION	(FS)	FIRE SERVICE
x92.0)	SPOT ELEVATION	(WS)	WATER SERVICE
LP	LEACHING POOL	(E)	ELECTRIC
CB	CATCH BASIN	(G)	GAS
SMH	SANITARY MANHOLE	X	FENCE
DMH	DRAINAGE MANHOLE	(HC)	SANITARY HOUSE CONNECTION
(93)	CONTOUR	(D)	DRAINAGE
	LEACHING POOL W/ OPEN GRATE	(RD)	ROOF DRAIN
	LEACHING POOL W/ SOLID COVER	(T)	TELEPHONE
	DRAINAGE BASIN	(CATV)	TELEVISION
	CATCH BASIN (TC – TOP OF CURB BOX)		CONCRETE WALK
	HYDRANT		LIMIT OF CLEARING AND GRADING DURING CONSTRUCTION
PS	STREET TREE W / SYMBOL		SAWCUT W/ PAVEMENT TO BE REMOVED
			TEST HOLE
			DRAINAGE RIDGELINE
			PROPOSED MONUMENT

EXISTING

PS2.59	PAVEMENT ELEVATION	94	CONTOUR
TC92.59	TOP OF CURB ELEVATION	E	ELECTRIC
BC92.2	BOTTOM OF CURB ELEVATION	W	WATER
x92.0	SPOT ELEVATION	G	

W.M.	WATER MAIN		TREE TO REMAIN
W.S.	WATER SERVICE		
G.M.	GAS MAIN		MONUMENT

IT IS A VIOLATION OF NEW YORK STATE EDUCATION LAW ARTICLE 145, PROFESSIONAL ENGINEERING AND LAND SURVEYING, SECTION 7209 FOR ANY PERSON, UNLESS HE IS ACTING UNDER THE DIRECTION OF A LICENSED PROFESSIONAL ENGINEER OR LAND SURVEYOR, TO ALTER AN ITEM IN ANY WAY. IF AN ITEM BEARING THE SEAL OF AN ENGINEER OR LAND SURVEYOR IS ALTERED, THE ALTERING ENGINEER OR LAND SURVEYOR SHALL AFFIX TO THE ITEM HIS SEAL AND NOTATION "ALTERED BY" FOLLOWED BY HIS SIGNATURE AND THE DATE OF SUCH ALTERATION, AND SPECIFIC DESCRIPTION OF THE ALTERATION.

SCALE: 1" = 60'

0 30 60 100 200

FOR TOWN USE

No.	REVISION	DATE

OWNER
I.H.C.C., INC. AND
ROBERG REVOCABLE TRUST
21 BREEZE HILL ROAD
NORTHPORT, NY, 11768
(631) 261 - 5700

APPLICANT:
THE PRESERVE AT INDIAN HILLS
1 RABRO DRIVE, SUITE 100
HAUPPAUGE, N.Y. 11788
(631) 351 - 4000

UTILITY PLAN 2

FOR

THE PRESERVE AT INDIAN HILLS

SITUATED AT

NORTHPORT

TOWN OF HUNTINGTON, SUFFOLK COUNTY, NEW YORK

S.C.T.M.: DISTRICT: 0400, SECT. 014, BLK. 04, LOTS 1 AND 2
DISTRICT 0400, SECT. 015, BLK. 01, LOTS 3.1, 3.2, 11, 12, 16, 19 AND P/O 22

STATE OF NEW YORK — JAMES MICHAEL — LICENSED PROFESSIONAL ENGINEER

NELSON+POPE
engineers • architects • surveyors
70 Maxess Road, Melville, NY 11747 • 631.427.5665 • nelsonpope.com

DRAWN BY: GEO	CADD No.: 86047 CSP 2021.DWG	SCALE: 1"=60'	DRAWING NO.: C - 116
CHECKED BY: JM	FILE NO.: 400-014		
DATE: OCTOBER, 2021	PROJECT NO.: 86047		SHEET NO.: 17 OF 44

C:\projects\86047\PANLSCONDOMS\86047 CSP 2021.dwg, 17 OF 44 UTILITY PLAN 2, 10/11/2021 2:33:22 PM

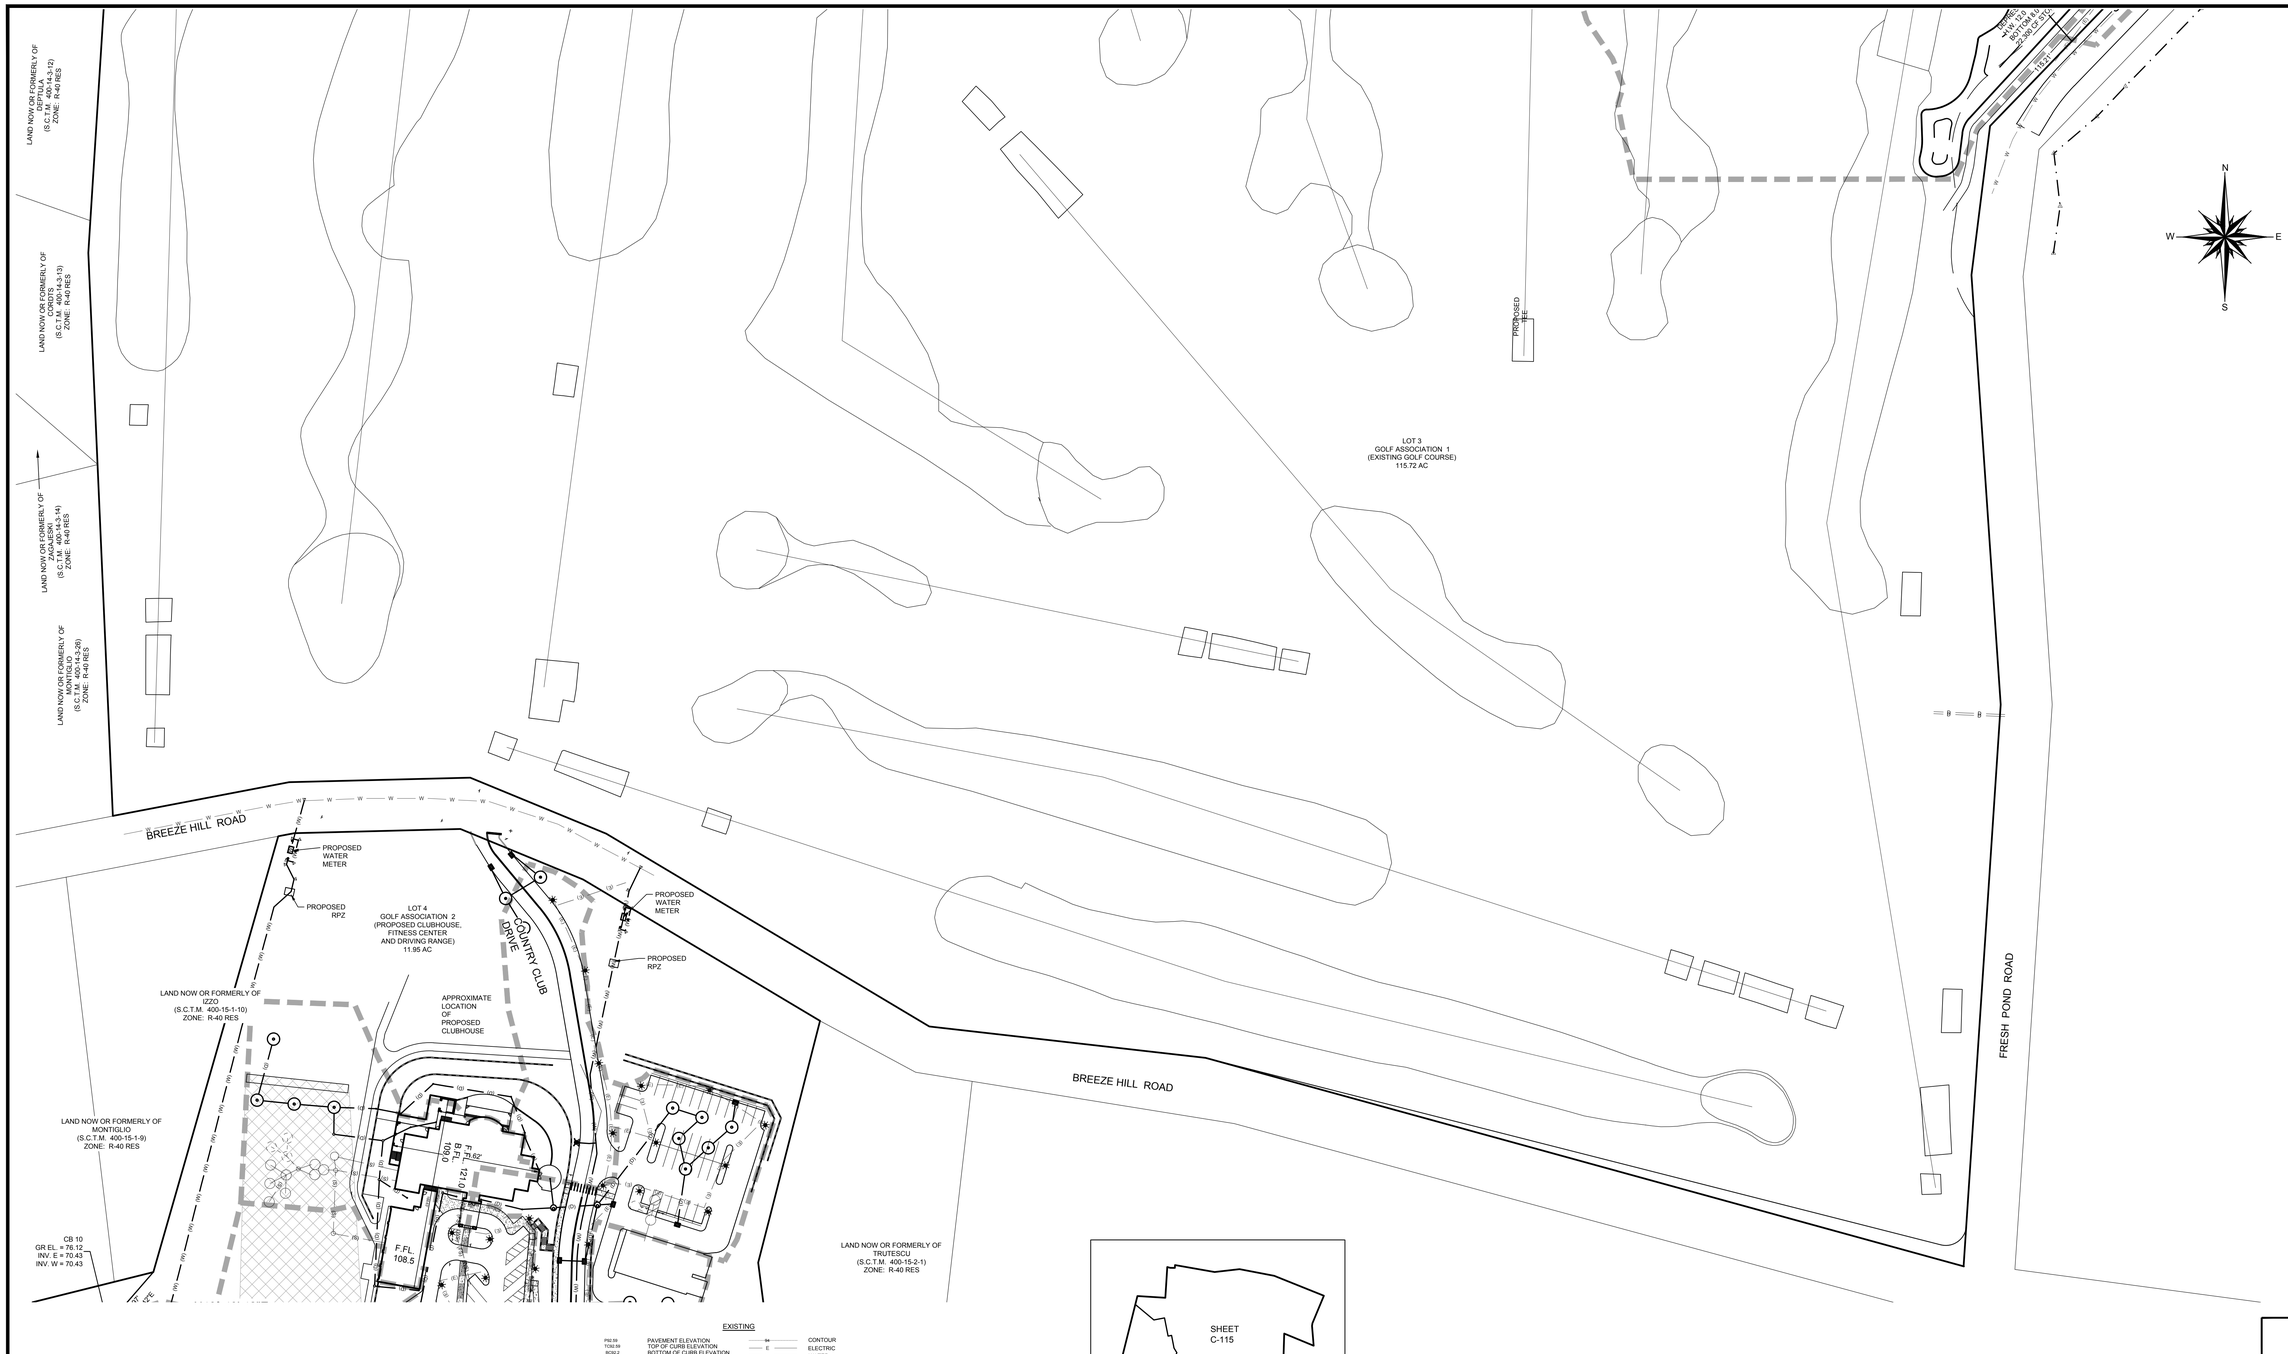

EXISTING

P92.59	PAVEMENT ELEVATION	94	CONTOUR
TC93.59	TOP OF CURB ELEVATION	E	ELECTRIC
BC92.2	BOTTOM OF CURB ELEVATION	W	WATER
x92.5	SPOT ELEVATION	G	GAS
	ELECTRIC BOX	X	FENCE
	PULL BOX	S	SANITARY SEWER
	FIRE HYDRANT	T	TELEPHONE
GV	GAS VALVE	OHW	OVERHEAD WIRE
WV	WATER VALVE	D	DRAINAGE
T	TRANSFORMER	CATV	TELEVISION
	ELECTRIC POLE		DRAINAGE MANHOLE
	LIGHT POLE		CATCH BASINS
	HIGH TENSION TOWER		TREE TO BE REMOVED
W.M.	WATER MAIN		TREE TO REMAIN
W.S.	WATER SERVICE		MONUMENT
G.M.	GAS MAIN		

PROPOSED

(TC92.00)	TOP OF CURB ELEVATION	(W)	WATER
(BC91.5)	BOTTOM OF CURB ELEVATION	(FS)	FIRE SERVICE
x(92.0)	SPOT ELEVATION	(WS)	WATER SERVICE
LP	LEACHING POOL	(E)	ELECTRIC
CB	CATCH BASIN	(G)	GAS
SMH	SANITARY MANHOLE	X	FENCE
DMH	DRAINAGE MANHOLE	(HC)	SANITARY HOUSE CONNECTION
(93)	CONTOUR	(D)	DRAINAGE
	LEACHING POOL W/ OPEN GRATE	(RD)	ROOF DRAIN
	LEACHING POOL W/ SOLID COVER	(T)	TELEPHONE
	DRAINAGE BASIN	(CATV)	TELEVISION
	CATCH BASIN (TC = TOP OF CURB BOX)		CONCRETE WALK
	HYDRANT		LIMIT OF CLEARING AND GRADING DURING CONSTRUCTION
PS	STREET TREE W / SYMBOL		SAWCUT W/ PAVEMENT TO BE REMOVED
			TEST HOLE
			DRAINAGE RIDGELINE
			PROPOSED MONUMENT

IT IS A VIOLATION OF NEW YORK STATE EDUCATION LAW ARTICLE 145, PROFESSIONAL ENGINEERING AND LAND SURVEYING, SECTION 7209 FOR ANY PERSON, UNLESS HE IS ACTING UNDER THE DIRECTION OF A LICENSED PROFESSIONAL ENGINEER OR LAND SURVEYOR, TO ALTER AN ITEM IN ANY WAY. IF AN ITEM BEARING THE SEAL OF AN ENGINEER OR LAND SURVEYOR IS ALTERED, THE ALTERING ENGINEER OR LAND SURVEYOR SHALL AFFIX TO THE ITEM HIS SEAL AND NOTATION "ALTERED BY" FOLLOWED BY HIS SIGNATURE AND THE DATE OF SUCH ALTERATION, AND SPECIFIC DESCRIPTION OF THE ALTERATION.

SCALE: 1" = 60'
0 30 60 100 200

FOR TOWN USE

No.	REVISION	DATE

OWNER
I.H.C.C., INC. AND
ROBERG REVOCABLE TRUST
21 BREEZE HILL ROAD
NORTHPORT, NY, 11768
(631) 261 - 5700

APPLICANT:
THE PRESERVE AT INDIAN HILLS
1 RABRO DRIVE, SUITE 100
HAUPPAUGE, N.Y. 11788
(631) 351 - 4000

UTILITY PLAN 3

FOR

THE PRESERVE AT INDIAN HILLS

SITUATED AT

NORTHPORT

TOWN OF HUNTINGTON, SUFFOLK COUNTY, NEW YORK

S.C.T.M.: DISTRICT: 0400, SECT. 014, BLK. 04, LOTS 1 AND 2
DISTRICT 0400, SECT. 015, BLK. 01, LOTS 3.1, 3.2, 11, 12, 16, 19 AND P/O 22

STATE OF NEW YORK · LICENSED PROFESSIONAL ENGINEER · LICENSED LANDSCAPE ARCHITECT · PROFESSIONAL

NELSON + POPE
engineers • architects • surveyors
70 Maxess Road, Melville, NY 11747 • 631.427.5665 • nelsonpope.com

DRAWN BY:	GEO	CADD No.	36047 CSP 2021.DWG	SCALE:	DRAWING NO.:
CHECKED BY:	JM	FILE NO.:	400-014	1"=100'	C - 117
DATE:	OCTOBER, 2021	PROJECT NO.:	36047		SHEET NO.: 18 OF 44

Plotted: 10/15/2021 10:35:32 PM By: LAURA PLAUTZ
File: P:\36047\CSP 2021.dwg

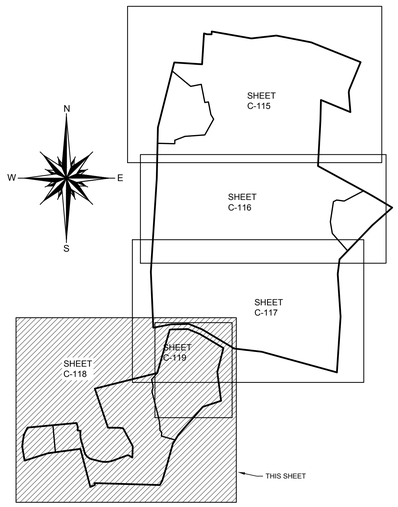

EXISTING

P82.56	PAVEMENT ELEVATION	94	CONTOUR
T(98.98	TOP OF CURB ELEVATION	E	ELECTRIC
B(98.2	BOTTOM OF CURB ELEVATION	W	WATER
82.0	SPOT ELEVATION	G	GAS
E	ELECTRIC BOX	X	FENCE
P	PULL BOX	S	SANITARY SEWER
	FIRE HYDRANT	T	TELEPHONE
GV	GAS VALVE	OHW	OVERHEAD WIRE
WV	WATER VALVE	D	DRAINAGE
	TRANSFORMER	CATV	TELEVISION
	ELECTRIC POLE		DRAINAGE MANHOLE
	LIGHT POLE		CATCH BASINS
	HIGH TENSION TOWER		TREE TO BE REMOVED
W.M.	WATER MAIN		
W.S.	WATER SERVICE		TREE TO REMAIN
G.M.	GAS MAIN		MONUMENT

PROPOSED

(TC92.00)	TOP OF CURB ELEVATION	(W)	WATER
(BC91.5)	BOTTOM OF CURB ELEVATION	(FS)	FIRE SERVICE
x92.0)	SPOT ELEVATION	(WS)	WATER SERVICE
LP	LEACHING POOL	(E)	ELECTRIC
CB	CATCH BASIN	(G)	GAS
SMH	SANITARY MANHOLE	X	FENCE
DMH	DRAINAGE MANHOLE	(HC)	SANITARY HOUSE CONNECTION
(93')	CONTOUR	(D)	DRAINAGE
	LEACHING POOL W/ OPEN GRATE	(RD)	ROOF DRAIN
	LEACHING POOL W/ SOLID COVER	(T)	TELEPHONE
	DRAINAGE BASIN	(CATV)	TELEVISION
	CATCH BASIN (TC = TOP OF CURB BOX)		CONCRETE WALK
	HYDRANT		LIMIT OF CLEARING AND GRADING DURING CONSTRUCTION
PS	STREET TREE W / SYMBOL		SAWCUT W/ PAVEMENT TO BE REMOVED
			TEST HOLE
			DRAINAGE RIDGELINE
			PROPOSED MONUMENT

IT IS A VIOLATION OF NEW YORK STATE EDUCATION LAW ARTICLE 145, PROFESSIONAL ENGINEERING AND LAND SURVEYING, SECTION 7209 FOR ANY PERSON, UNLESS HE IS ACTING UNDER THE DIRECTION OF A LICENSED PROFESSIONAL ENGINEER OR LAND SURVEYOR, TO ALTER AN ITEM IN ANY WAY. IF AN ITEM BEARING THE SEAL OF AN ENGINEER OR LAND SURVEYOR IS ALTERED, THE ALTERING ENGINEER OR LAND SURVEYOR SHALL AFFIX TO THE ITEM HIS SEAL AND NOTATION "ALTERED BY" FOLLOWED BY HIS SIGNATURE AND THE DATE OF SUCH ALTERATION, AND SPECIFIC DESCRIPTION OF THE ALTERATION.

BREEZE HILL ROAD
MAKAMAH ROAD
MOHICAN COURT
COUNTRY CLUB DRIVE
SERENE PLACE
LOT 3 GOLF ASSOCIATION 1 (EXISTING GOLF COURSE) 115.72 AC
LOT 4 GOLF ASSOCIATION 2 (PROPOSED CLUBHOUSE, FITNESS CENTER AND DRIVING RANGE) 11.95 AC
LOT 5 THE PRESERVE AT INDIAN HILLS CONDOMINIUM 3 (36 UNITS) 14.46 AC
LOT 6 #40 AND #42 MAKAMAH ROAD 2.00 AC
PROPOSED WATER METER
PROPOSED RPZ
APPROXIMATE LOCATION OF PROPOSED CLUBHOUSE
REFER TO SHEET C-119 FOR UTILITY STRUCTURES INFORMATION FOR CLUBHOUSE AREA
DRAINAGE RESERVE AREA "J"
OVERFLOW STRUCTURE 2
3" ORIFICE 29.00
8" ORIFICE 30.00
INV. W = 26.50
OVERFLOW DB 1
GR EL. = 28.20
INV. E = 24.75
INV. S = 24.75
INV. N = 24.75
PROPOSED LEVEL SPREADER
20' - 15"⌀ PERFORATED CPP @ 0.00%
OVERFLOW BASIN 1
GR EL. = 47.75
INV. S = 35.00
INV. NE = 35.00
OVERFLOW BASIN 1A
GR EL. = 40.00
INV. N = 36.00
DW 12
GR EL. = 35.50
H.W. EL. = 32.50
BOTTOM EL. = 28.50
12 Ø SLAB TOP LP - 4.0 FT ED
INV. E = 30.00
(1) LAND NOW OR FORMERLY OF JEROME (S.C.T.M. 400-15-1-20) ZONE: R-40 RES
(2) LAND NOW OR FORMERLY OF BUBARIS (S.C.T.M. 400-15-1-17) ZONE: R-40 RES
(3) LAND NOW OR FORMERLY OF BERG (S.C.T.M. 400-15-1-18) ZONE: R-40 RES
(4) LAND NOW OR FORMERLY OF UNKNOWN OWNER (S.C.T.M. 400-15-1-22) ZONE: R-40 RES
(5) LAND NOW OR FORMERLY OF FEDERICO (S.C.T.M. 400-15-1-4) ZONE: R-40 RES
(7) LAND NOW OR FORMERLY OF LEVIN (S.C.T.M. 400-15-1-3) ZONE: R-40 RES
LAND NOW OR FORMERLY OF ROBERG REVOCABLE LIVING TRUST (S.C.T.M. 400-15-1-2.1) ZONE: R-40 RES
LAND NOW OR FORMERLY OF EMORY REVOCABLE LIVING TRUST (S.C.T.M. 400-15-1-1) ZONE: R-40 RES
LAND NOW OR FORMERLY OF BOZZELLA (S.C.T.M. 400-15-3-8.2) ZONE: R-40 RES
LAND NOW OR FORMERLY OF DANTONI (S.C.T.M. 400-15-3-31.16) ZONE: R-40 RES
LAND NOW OR FORMERLY OF STEINSVOLD (REV. TRUST) (S.C.T.M. 400-15-2-16) ZONE: R-40 RES
LAND NOW OR FORMERLY OF MARTINO (S.C.T.M. 400-15-1-13) ZONE: R-40 RES
LAND NOW OR FORMERLY OF MATTUTAT (S.C.T.M. 400-15-2-17) ZONE: R-40 RES
LAND NOW OR FORMERLY OF GREENFIELD (S.C.T.M. 400-15-1-14) ZONE: R-40 RES
LAND NOW OR FORMERLY OF TRUTEAU (S.C.T.M. 400-15-2-1) ZONE: R-40 RES
LAND NOW OR FORMERLY OF SHAMPINATO (S.C.T.M. 400-15-1-15) ZONE: R-40 RES
N75° 56' 15"E 635.00'
N18° 53' 45"W 408.77'
N24° 54' 10"W 6.69'
R=117.80' L=68.90'
N84° 39' 05"E 232.90'
S80° 49' 32"E 30.02'
R=220.56' L=98.16'
N89° 35' 40"W 115.51'
N82° 44' 20"W 34.77'
N27° 55' 50"W 201.10'
N02° 05' 30"E 111.53'
S58° 14' 04"E 33.66'
R=29.00' L=26.33'
N69° 43' 34"E 103.09'
S16° 19' 30"E 115.80'
N82° 12' 45"E 248.65'
N05° 20' 55"W 268.01'
R=374.00' L=240.00'
N14° 35' 15"W 388.24'
S76° 06' 50"E 44.96'
S18° 33' 35"E 19.46'
N88° 19' 11"W 646.14'
S16° 42' 10"W 150.00'
S15° 29' 10"W 226.95'
S31° 52' 00"W 43.64'
S74° 01' 48"E 141.81'
S6° 44' 29"W 36.00'
S40° 40' 51"E 27.06'
R=430.00' L=119.78'
S14° 03' 45"E 268.46'
N14° 03' 45"W 59.19'
N40° 49' 42"E 86.97'
R=55.00' L=42.37'
R=30.00' L=23.11'
S28° 53' 00"W 50.66'
SCALE: 1" = 60'

FOR TOWN USE

No.	REVISION	DATE

OWNER
I.H.C.C., INC. AND
ROBERG REVOCABLE TRUST
21 BREEZE HILL ROAD
NORTHPORT, NY, 11768
(631) 261 - 5700

APPLICANT:
THE PRESERVE AT INDIAN HILLS
1 RABRO DRIVE, SUITE 100
HAUPPAUGE, N.Y. 11788
(631) 351 - 4000

UTILITY PLAN 4

FOR

THE PRESERVE AT INDIAN HILLS

SITUATED AT

NORTHPORT

TOWN OF HUNTINGTON, SUFFOLK COUNTY, NEW YORK

S.C.T.M.: DISTRICT: 0400, SECT. 014, BLK. 04, LOTS 1 AND 2
DISTRICT 0400, SECT. 015, BLK. 01, LOTS 3.1, 3.2, 11, 12, 16, 19 AND P/O 22

NELSON+POPE
engineers • architects • surveyors
70 Maxess Road, Melville, NY 11747 • 631.427.5665 • nelsonpope.com

DRAWN BY:	GEO	CADD No.:	86047 CSP 2021.DWG
CHECKED BY:	JM	FILE NO.:	400-014
DATE:	OCTOBER, 2021	PROJECT NO.:	86047

SCALE: 1"=60'

DRAWING NO.: C - 118

SHEET NO.: 19 OF 44

C:\Users\GEO\Desktop\86047 CSP 2021.dwg, 10/13/2021 2:33:55 PM, 44 UTILITY PLAN 4, 10/11/2021 2:33:55 PM

EXISTING

P92.99	PAVEMENT ELEVATION	94	CONTOUR
T(92.99	TOP OF CURB ELEVATION	E	ELECTRIC
B(90.2	BOTTOM OF CURB ELEVATION	W	WATER
*92.0	SPOT ELEVATION	G	GAS
	ELECTRIC BOX	X	FENCE
	PULL BOX	S	SANITARY SEWER
	FIRE HYDRANT	T	TELEPHONE
GV	GAS VALVE	OHW	OVERHEAD WIRE
WV	WATER VALVE	D	DRAINAGE
	TRANSFORMER	CATV	TELEVISION
	ELECTRIC POLE		DRAINAGE MANHOLE
	LIGHT POLE		CATCH BASINS
	HIGH TENSION TOWER		TREE TO BE REMOVED
W.M.	WATER MAIN		
W.S.	WATER SERVICE		DECIDUOUS TREE TO REMAIN
G.M.	GAS MAIN		EVERGREEN TREE TO REMAIN
			MONUMENT

PROPOSED

(TC92.00)	TOP OF CURB ELEVATION	(W)	WATER
(BC91.5)	BOTTOM OF CURB ELEVATION	(FS)	FIRE SERVICE
x(92.0)	SPOT ELEVATION	(WS)	WATER SERVICE
LP	LEACHING POOL	(E)	ELECTRIC
CB	CATCH BASIN	(G)	GAS
SMH	SANITARY MANHOLE	(X)	FENCE
DMH	DRAINAGE MANHOLE	(HC)	SANITARY HOUSE CONNECTION
(93)	CONTOUR	(D)	DRAINAGE
	LEACHING POOL W/ OPEN GRATE	(RD)	ROOF DRAIN
	LEACHING POOL W/ SOLID COVER	(T)	TELEPHONE
	DRAINAGE BASIN	(CATV)	TELEVISION
	CATCH BASIN (TC = TOP OF CURB BOX)		CONCRETE WALK
	HYDRANT		LIMIT OF CLEARING AND GRADING DURING CONSTRUCTION
PS	STREET TREE W / SYMBOL		SAWCUT W/ PAVEMENT TO BE REMOVED
			TEST HOLE
			DRAINAGE RIDGELINE
			PROPOSED MONUMENT

LOT 4
GOLF ASSOCIATION 2
(PROPOSED CLUBHOUSE, FITNESS CENTER AND DRIVING RANGE)
11.95 AC

INDIAN HILLS GOLF COURSE CLUB HOUSE
F.F.L. 121.0
B.F.L. 109.0

EXISTING GOLF PRO SHOP PROP. FITNESS CENTER

F.F.L. 108.5

PROPOSED WATER METER

PROPOSED RPZ

N40° 49' 42"E 86.97'

N14° 03' 45"W 59.19'

S40° 40' 51"E 27.06'

S6° 44' 29"W 36.00'

R=430.00'
L=119.78'

S74° 01' 48"E 141.81'

SHEET C-115 | SHEET C-116 | SHEET C-117 | THIS SHEET | SHEET C-119 | SHEET C-118

SCALE: 1" = 30'
0 30 60 100

FOR TOWN USE

No.	REVISION	DATE

OWNER
I.H.C.C., INC. AND
ROBERG REVOCABLE TRUST
21 BREEZE HILL ROAD
NORTHPORT, NY, 11768
(631) 261 - 5700

APPLICANT:
THE PRESERVE AT INDIAN HILLS
1 RABRO DRIVE, SUITE 100
HAUPPAUGE, N.Y. 11788
(631) 351 - 4000

UTILITY PLAN 5

FOR

THE PRESERVE AT INDIAN HILLS

SITUATED AT

NORTHPORT

TOWN OF HUNTINGTON, SUFFOLK COUNTY, NEW YORK

S.C.T.M.: DISTRICT: 0400, SECT. 014, BLK. 04, LOTS 1 AND 2
DISTRICT 0400, SECT. 015, BLK. 01, LOTS 3.1, 3.2, 11, 12, 16, 19 AND P/O 22

NELSON + POPE
engineers • architects • surveyors
70 Maxess Road, Melville, NY 11747 • 631.427.5665 • nelsonpope.com

DRAWN BY:	GEO	CADD N:\86047 CSP 2021.DWG		SCALE:	DRAWING NO.:
CHECKED BY:	JM	FILE NO.:	400-014	1"=30'	C - 119
DATE:	OCTOBER, 2021	PROJECT NO.:	86047		SHEET NO.:20 OF 44

© \projects\86047\FINALS\CONDO\MASTER\86047 CSP 2021.dwg, 10/13/2021 2:33:54 PM

DRAINAGE CALCULATIONS

AREA A

REQUIRED:
16.58 AC. x 5850 = 96,993 C.F. x 1.5 = 145,490 C.F.
WQv REQUIRED = 16,130 C.F.

PROVIDE:
DEPRESSION A: 51,000 CF
HIGH WATER: 43.5
NORMAL WATER: 38.0
BOTTOM: 37.0
WQ VOLUME PROVIDED: 5,670 C.F.

DEPRESSION AA: 96,000 CF
HIGH WATER: 43.5
NORMAL WATER: 38.0
BOTTOM: 37.0
WQ VOLUME PROVIDED: 11,070 C.F.
TOTAL STORM WATER VOLUME: 147,000 C.F.
TOTAL WATER QUALITY VOLUME: 16,740 C.F.

AREA F

REQUIRED:
11.9 AC. X 5850 = 69,6153 C.F.
PROVIDE:
76,000 C.F. 4' DEEP DEPRESSION

AREA F-1

REQUIRED:
4,454 SQ.FT. X 3/12 X 1.0 = 1,136 CU.FT.
6,555 SQ.FT. X 3/12 X 0.2 = 328 CU.FT.
TOTAL REQUIRED = 1,464 CU.FT.
PROVIDE:
16 - 4' X 8' X 3' (96 CU.FT. / CHAMBER)= 1,536 CU.FT.

NOTE:
DRAINAGE CALCULATIONS ADHERE TO TOWN OF HUNTINGTON SUBDIVISION AND SITE PLAN REGULATIONS CHAPTER A202 SECTION 6.1.2 STANDARDS FOR DRAINAGE.

DRAINAGE RESERVE AREA 'A'
HIGH WATER: 43.5
NORMAL WATER: 38.0
BOTTOM 37.0
STORMWATER STORAGE VOLUME: 51,000 C.F.
WQ VOLUME PROVIDED: 5,670 C.F. (1.0' DEEP)

DRAINAGE RESERVE AREA 'AA'
HIGH WATER: 43.5
NORMAL WATER: 38.0
BOTTOM 37.0
STORMWATER STORAGE VOLUME: 96,000 C.F.
WQ VOLUME PROVIDED: 11,070 C.F. (1.0' DEEP)

DEPRESSION
H.W. 12.0
BOTTOM 8.0
53,700 CF STORAGE

DEPRESSION
H.W. 12.0
BOTTOM 8.0
22,300 CF STORAGE

DEPRESSION A
H.W. 43.5
BOTTOM 37.00

DEPRESSION AA
H.W. 43.50
BOTTOM 37.00

AREA F-1
16 - 4' X 8' X 3'
LEACHING CHAMBERS
(1,536 CU.FT.)

AREA A
AREA B
AREA F
AREA G

FRESH POND ROAD
BREEZE HILL ROAD
OVERLOOK PATH
LOOKOUT RIDGE
MYSTIC LANE
LONG ISLAND SOUND
COASTAL EROSION HAZARD LINE
COASTAL EROSION HAZARD LINE FLAGGED BY N.P.AND V DATED 8-29-2018

LAND NOW OR FORMERLY OF INDIAN HEAD BLUFF LLC (S.C.T.M. 400-14-4.10) ZONE: R-40 RES

LAND NOW OR FORMERLY OF INDIAN HEAD BLUFF LLC (S.C.T.M. 400-14-37) ZONE: R-40 RES

LAND NOW OR FORMERLY OF ZAGHER (S.C.T.M. 400-14-4.10) ZONE: R-40 RES

LAND NOW OR FORMERLY OF ZAGHER (S.C.T.M. 400-14-4.3) ZONE: R-40 RES

LAND NOW OR FORMERLY OF C & H REALTY CORP. (S.C.T.M. 400-14-4.2) ZONE: R-40 RES

LAND NOW OR FORMERLY OF (S.C.T.M. 400-14-4.1) ZONE: R-40 RES

LAND NOW OR FORMERLY OF (S.C.T.M. 400-14-4.5) ZONE: R-40 RES

LAND NOW OR FORMERLY OF INDIAN HILLS ESTATES (S.C.T.M. 400-14-1.1) ZONE: R-40 RES

LAND NOW OR FORMERLY OF MAZZONI (S.C.T.M. 400-14-3.4) ZONE: R-40 RES

LAND NOW OR FORMERLY OF (S.C.T.M. 400-14-3.3) ZONE: R-40 RES

LAND NOW OR FORMERLY OF MAZZONI (S.C.T.M. 400-14-3.4) ZONE: R-40 RES

LAND NOW OR FORMERLY OF (S.C.T.M. 400-14-3.5) ZONE: R-40 RES

LAND NOW OR FORMERLY OF (S.C.T.M. 400-14-3.6) ZONE: R-40 RES

LAND NOW OR FORMERLY OF (S.C.T.M. 400-14-3.7) ZONE: R-40 RES

LAND NOW OR FORMERLY OF (S.C.T.M. 400-14-3.8) ZONE: R-40 RES

LAND NOW OR FORMERLY OF FOLLICINO (S.C.T.M. 400-14-3.9) ZONE: R-40 RES

LAND NOW OR FORMERLY OF (S.C.T.M. 400-14-3.10) ZONE: R-40 RES

LAND NOW OR FORMERLY OF (S.C.T.M. 400-14-3.11) ZONE: R-40 RES

LAND NOW OR FORMERLY OF (S.C.T.M. 400-14-3.12) ZONE: R-40 RES

LAND NOW OR FORMERLY OF (S.C.T.M. 400-14-3.13) ZONE: R-40 RES

D NOW OR FORMERLY OF ZAGAJESKI (S.C.T.M. 400-14-14) ZONE: R-40 RES

LAND NOW OR FORMERLY OF (S.C.T.M. 400-15-1.10) ZONE: R-40 RES

LAND NOW OR FORMERLY OF TRUETESCU (S.C.T.M. 400-15-2.1) ZONE: R-40 RES

LAND NOW OR FORMERLY OF (S.C.T.M. 400-14-3) ZONE: R-40 RES

LAND NOW OR FORMERLY OF (S.C.T.M. 400-14-2) ZONE: R-40 RES

LAND NOW OR FORMERLY OF (S.C.T.M. 400-14-1) ZONE: R-40 RES

LAND NOW OR FORMERLY OF (S.C.T.M. 400-14-4.5) ZONE: R-40 RES

LAND NOW OR FORMERLY OF (S.C.T.M. 400-14-4.6) ZONE: R-40 RES

LAND NOW OR FORMERLY OF (S.C.T.M. 400-14-4.7) ZONE: R-40 RES

LAND NOW OR FORMERLY OF (S.C.T.M. 400-14-4.8) ZONE: R-40 RES

LAND NOW OR FORMERLY OF (S.C.T.M. 400-14-4.9) ZONE: R-40 RES

LAND NOW OR FORMERLY OF (S.C.T.M. 400-14-4.10) ZONE: R-40 RES

LAND NOW OR FORMERLY OF (S.C.T.M. 400-14-4.11) ZONE: R-40 RES

LAND NOW OR FORMERLY OF (S.C.T.M. 400-14-4.12) ZONE: R-40 RES

LAND NOW OR FORMERLY OF (S.C.T.M. 400-14-4.13) ZONE: R-40 RES

LAND NOW OR FORMERLY OF (S.C.T.M.

DRAINAGE CALCULATIONS

AREA H

REQUIRED:
4.54 AC. x 5850 = 26,559 C.F. x 1.5 = 39,838 C.F.

PROVIDE:
7,700 C.F. 4' DEPRESSION
H.W. 40.0
BOTTOM 36.0
OVERFLOW TO I = 32,138 C.F.

AREA I

REQUIRED:
1.54 AC. X 5850 = 9,009 C.F. x 1.5 = 13,513 C.F.
OVERFLOW FROM H = 32,138 C.F.
TOTAL REQUIRED: = 45,651 C.F.

PROVIDE:
76,000 C.F. 5' DEPRESSION
H.W. 28.0
BOTTOM 23.0

AREA J

REQUIRED:
12.38 AC. X 5850 = 72,423 C.F. X 1.5 = 108,634 C.F.
WQv REQUIRED = 15,280 CF

PROVIDE:
HIGH WATER: 32.0
NORMAL WATER: 29.0
BOTTOM: 28.0
STORM WATER STORAGE VOLUME: 113,450 C.F.
WQ VOLUME PROVIDED: 31,400 C.F. (1' DEEP)

AREA K

REQUIRED:
ROOF: 1,500 X 1.0 = 1,500
PAVEMENT: 25,970 X 0.9 = 23,373
LAND: 8,800 X 0.2 = 1,760
TOTAL 26,633

26,633 / 36,270 = 0.73
36,270 X 0.73 X 3/12 = 6,619 CU.FT.

PROVIDE:
(6) 12' DIA X 12 EFF. DEPTH LP = 7,264 CU.FT.

PROVIDE:
29,400 C.F. 4' DEPRESSION

AREA L

REQUIRED:
PAVEMENT: 13,700 X 0.9 =12,330
LAND: 3,800 X 0.2 = 760
TOTAL 13,090
13,090 / 17,500 = 0.75
17,500 X 0.75 X 3/12 = 3,281 CU.FT.

PROVIDE:
(3) 12' DIA X 11' EFF. DEPTH LP = 3,330 CU.FT.

AREA M

REQUIRED:
ROOF: 10,430 X 1.0 = 10,430
PATIO: 1,216 X 1.0 = 1,216
PAVEMENT: 3,750 X 0.9 = 3,375
LAND: 24,368 X 0.2 = 4,873
TOTAL 19,894
19,894 / 39,764 = 0.50

39,764 X 0.5 X 3/12 = 4,973 CU.FT.

PROVIDE:
(4) 12' DIA X 13' EFF. DEPTH LP = 5,246 CU.FT.

AREA N

REQUIRED:
PAVEMENT: 8,535 X 0.9 = 7,682
LAND: 16,500 X 0.2 = 3,300
TOTAL 10,882
10,882 / 25,035 = 0.43
25,035 X 0.43 X 3/12 = 2,691 CU.FT.

PROVIDE:
(3) 12' DIA X 15' EFF. DEPTH LP = 4,539 CU.FT.

AREA O

REQUIRED:
PAVEMENT: 3,950 X 0.9 = 3,555
ROOF: 3,750 X 1.0 = 3,750
TOTAL 7,305
7,305 / 7,700 = 0.95
7,700 X 0.95 X 3/12 = 1,829 CU.FT.

PROVIDE:
(2) 12' DIA X 10' EFF. DEPTH LP = 2,018 CU.FT.

AREA P

REQUIRED:
ROOF / PATIO: 1,810 X 1.0 = 1,810
PAVEMENT: 29,020 X 0.9 = 26,118
LAND: 14,455 X 0.2 = 2,891
TOTAL 30,819
30,819 / 45,285 = 0.68
45,285 X 0.68 X 3/12 = 7,699 CU.FT.

PROVIDE:
(6) 12' DIA X 13' EFF. DEPTH LP = 7,870CU.FT.

AREA Q

REQUIRED:
PAVEMENT: 5,740 X 0.9 = 5,166
LAND 2,710 X 0.2 = 542
TOTAL 5,708
5,708 / 8,450 = 0.68
8,450 X 0.68 X 3/12 = 1,437 CU.FT.

PROVIDE:
(1) 12' DIA X 15' EFF. DEPTH LP = 1514 CU.FT.

AREA R

REQUIRED:
PAVEMENT: 5,840 X 0.9 = 5,256
LAND 1,700 X 0.2 = 340
TOTAL 5,596
5,596 / 7,540 = 0.74
7,540 X 0.74 X 3/12 = 1,395 CU.FT.

PROVIDE:
(1) 12' DIA X 14' EFF. DEPTH LP = 1,412 CU.FT.

NOTE:
DRAINAGE CALCULATIONS ADHERE TO TOWN OF HUNTINGTON SUBDIVISION AND SITE PLAN REGULATIONS CHAPTER A202 SECTION 6.1.2 STANDARDS FOR DRAINAGE.

DRAINAGE RESERVE AREA 'J'
HIGH WATER: 32.0
NORMAL WATER: 29.0
BOTTOM 28.0
STORM WATER STORAGE VOLUME: 113,450 C.F.
WQ VOLUME PROVIDED: 31,400 C.F. (1' DEEP)

HIGH WATER 28.0
BOTTOM 23.0
VOLUME 76,000 CF
AREA I

HIGH WATER 40.0
BOTTOM 36.0
VOLUME 7,700 CF
AREA H

AREA J

AREA K

AREA L

AREA M

AREA N

AREA O

AREA P

AREA Q

AREA R

SERENE PLACE

COUNTRY CLUB DRIVE

LAND NOW OR FORMERLY OF ROBERG REVOCABLE LIVING TRUST (S.C.T.M. 400-15-1-21) ZONE: R-40 RES

LAND NOW OR FORMERLY OF EMORY REVOCABLE LIVING TRUST (S.C.T.M. 400-15-1-1) ZONE: R-40 RES

LAND NOW OR FORMERLY OF UNKNOWN OWNER (S.C.T.M. 400-15-1-22) ZONE: R-40 RES

LAND NOW OR FORMERLY OF FEDERICO (S.C.T.M. 400-15-1-4) ZONE: R-40 RES

LAND NOW OR FORMERLY OF JEROME (S.C.T.M. 400-15-1-20) ZONE: R-40 RES

LAND NOW OR FORMERLY OF BERG (S.C.T.M. 400-15-1-18) ZONE: R-40 RES

LAND NOW OR FORMERLY OF BUBARIS (S.C.T.M. 400-15-1-17) ZONE: R-40 RES

LAND NOW OR FORMERLY OF GREENFIELD (S.C.T.M. 400-15-1-14) ZONE: R-40 RES

LAND NOW OR FORMERLY OF MARTINO (S.C.T.M. 400-15-1-13) ZONE: R-40 RES

LAND NOW OR FORMERLY OF TRUTERSON (S.C.T.M. 400-15-2-1) ZONE: R-40 RES

LAND NOW OR FORMERLY OF SHAMPINATO (S.C.T.M. 400-15-1-15) ZONE: R-40 RES

LAND NOW OR FORMERLY OF DANTONI (S.C.T.M. 400-15-3-31.16) ZONE: R-40 RES

LAND NOW OR FORMERLY OF ROSENBERG (S.C.T.M. 400-15-1-5) ZONE: R-40 RES

LAND NOW OR FORMERLY OF ROSENBERG (S.C.T.M. 400-15-1-6) ZONE: R-40 RES

LAND NOW OR FORMERLY OF ROSENBERG (S.C.T.M. 400-15-1-7) ZONE: R-40 RES

LAND NOW OR FORMERLY OF ROSENBERG (S.C.T.M. 400-15-1-8) ZONE: R-40 RES

LAND NOW OR FORMERLY OF ROSENBERG (S.C.T.M. 400-15-1-9) ZONE: R-40 RES

N40° 40' 51"W 27.06'
S6° 44' 29"W 35.00'
N74° 01' 49"W 141.87'
N15° 58' 11"E 30.00'
N74° 01' 49"W 200.00'
N15° 58' 11"E 30.00'
N74° 01' 49"W 142.37'
N=30.08' L=23.11'

SCALE: 1" = 60'
0 30 60 100 200

IT IS A VIOLATION OF NEW YORK STATE EDUCATION LAW ARTICLE 145, PROFESSIONAL ENGINEERING AND LAND SURVEYING, SECTION 7209 FOR ANY PERSON, UNLESS HE IS ACTING UNDER THE DIRECTION OF A LICENSED PROFESSIONAL ENGINEER OR LAND SURVEYOR, TO ALTER AN ITEM IN ANY WAY. IF AN ITEM BEARING THE SEAL OF AN ENGINEER OR LAND SURVEYOR IS ALTERED, THE ALTERING ENGINEER OR LAND SURVEYOR SHALL AFFIX TO THE ITEM HIS SEAL AND NOTATION "ALTERED BY" FOLLOWED BY HIS SIGNATURE AND THE DATE OF SUCH ALTERATION, AND SPECIFIC DESCRIPTION OF THE ALTERATION.

FOR TOWN USE

No.	REVISION	DATE

OWNER
I.H.C.C., INC. AND
ROBERG REVOCABLE TRUST
21 BREEZE HILL ROAD
NORTHPORT, NY. 11768
(631) 261 - 5700
APPLICANT:
THE PRESERVE AT INDIAN HILLS
1 RABRO DRIVE, SUITE 100
HAUPPAUGE, N.Y. 11788
(631) 351 - 4000

OVERALL DRAINAGE PLAN - SOUTH PARCEL

FOR

THE PRESERVE AT INDIAN HILLS

SITUATED AT

NORTHPORT

TOWN OF HUNTINGTON, SUFFOLK COUNTY, NEW YORK
S.C.T.M.: DISTRICT: 0400, SECT. 014, BLK. 04, LOTS 1 AND 2
DISTRICT 0400, SECT. 015, BLK. 01, LOTS 3.1, 3.2, 11, 12, 16, 19 AND P/O 22

STATE OF NEW YORK · JOHN MICHAEL POPE · 072201 · LICENSED PROFESSIONAL ENGINEER

NELSON+POPE
engineers • architects • surveyors
70 Maxess Road, Melville, NY 11747 • 631.427.5665 • nelsonpope.com

DRAWN BY: GEO	CADD No.: 86047 CSP 2021.DWG	SCALE: 1"=60'	DRAWING NO.: C - 121
CHECKED BY: JM	FILE NO.: 400-014		
DATE: OCTOBER, 2021	PROJECT NO.: 86047		SHEET NO.: 22 OF 44

© Copyright 2021 NELSON+POPE ARCHITECTURE, ENGINEERING & SURVEYING, P.C.

J:\projects\86047 PRESERVE\DRAWINGS\86047 CSP 2021.dwg, 22 OF 44 OVERALL DRAINAGE PLAN - SOUTH PARCEL, 10/11/2021 2:35:52 PM

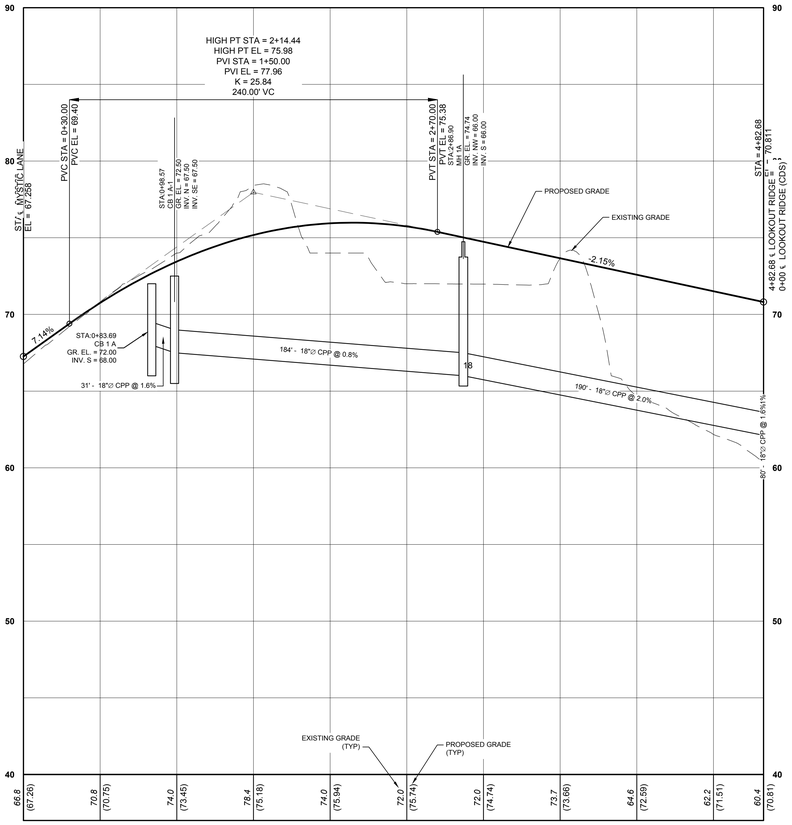

LOOKOUT RIDGE
STA. 0+00.00 TO STA. 4+82.68

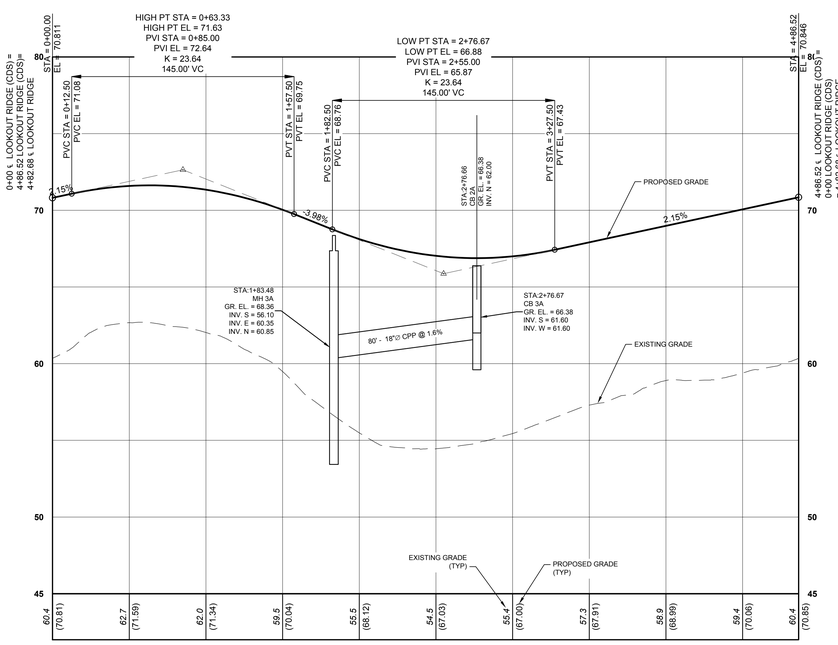

LOOKOUT RIDGE CDS
STA. 0+00.00 TO STA. 4+86.52

IT IS A VIOLATION OF NEW YORK STATE EDUCATION LAW ARTICLE 145, PROFESSIONAL ENGINEERING AND LAND SURVEYING, SECTION 7209 FOR ANY PERSON, UNLESS HE IS ACTING UNDER THE DIRECTION OF A LICENSED PROFESSIONAL ENGINEER OR LAND SURVEYOR, TO ALTER AN ITEM IN ANY WAY. IF AN ITEM BEARING THE SEAL OF AN ENGINEER OR LAND SURVEYOR IS ALTERED, THE ALTERING ENGINEER OR LAND SURVEYOR SHALL AFFIX TO THE ITEM HIS SEAL AND NOTATION "ALTERED BY" FOLLOWED BY HIS SIGNATURE AND THE DATE OF SUCH ALTERATION, AND SPECIFIC DESCRIPTION OF THE ALTERATION.

FOR TOWN USE

No.	REVISION	DATE

SCALE: 1" VERT = 4'
0 4 8 10

SCALE: 1" HORZ = 40'
0 40 60 100

OWNER
I.H.C.C., INC. AND
ROBERG REVOCABLE TRUST
21 BREEZE HILL ROAD
NORTHPORT, NY. 11768
(631) 261 - 5700
APPLICANT:
THE PRESERVE AT INDIAN HILLS
1 RABRO DRIVE, SUITE 100
HAUPPAUGE, N.Y. 11788
(631) 351 - 4000

PROFILES 1
FOR
THE PRESERVE AT INDIAN HILLS
SITUATED AT
NORTHPORT
TOWN OF HUNTINGTON, SUFFOLK COUNTY, NEW YORK
S.C.T.M.: DISTRICT: 0400, SECT. 014, BLK. 04, LOTS 1 AND 2
DISTRICT 0400, SECT. 015, BLK. 01, LOTS 3.1, 3.2, 11, 12, 16, 19 AND P/O 22

STATE OF NEW YORK — JOSEPH MARSHALL — 121 — LICENSED PROFESSIONAL ENGINEER

NELSON+POPE
engineers • architects • surveyors
70 Maxess Road, Melville, NY 11747 • 631.427.5665 • nelsonpope.com

DRAWN BY:	GEO	CADD No.: 86047 CSP 2021.DWG	SCALE:	DRAWING NO.:	C - 122
CHECKED BY:	JM	FILE NO.: 400-014	1" VERT = 4' 1" HORZ = 40'		
DATE:	OCTOBER, 2021	PROJECT NO.: 86047		SHEET NO.: 23 OF 44	

G:\projects\86047\FINAL\SCHOOL\86047 CSP 2021.dwg, 23 OF 44 - PROFILES 1, 10/11/2021 2:36:48 PM

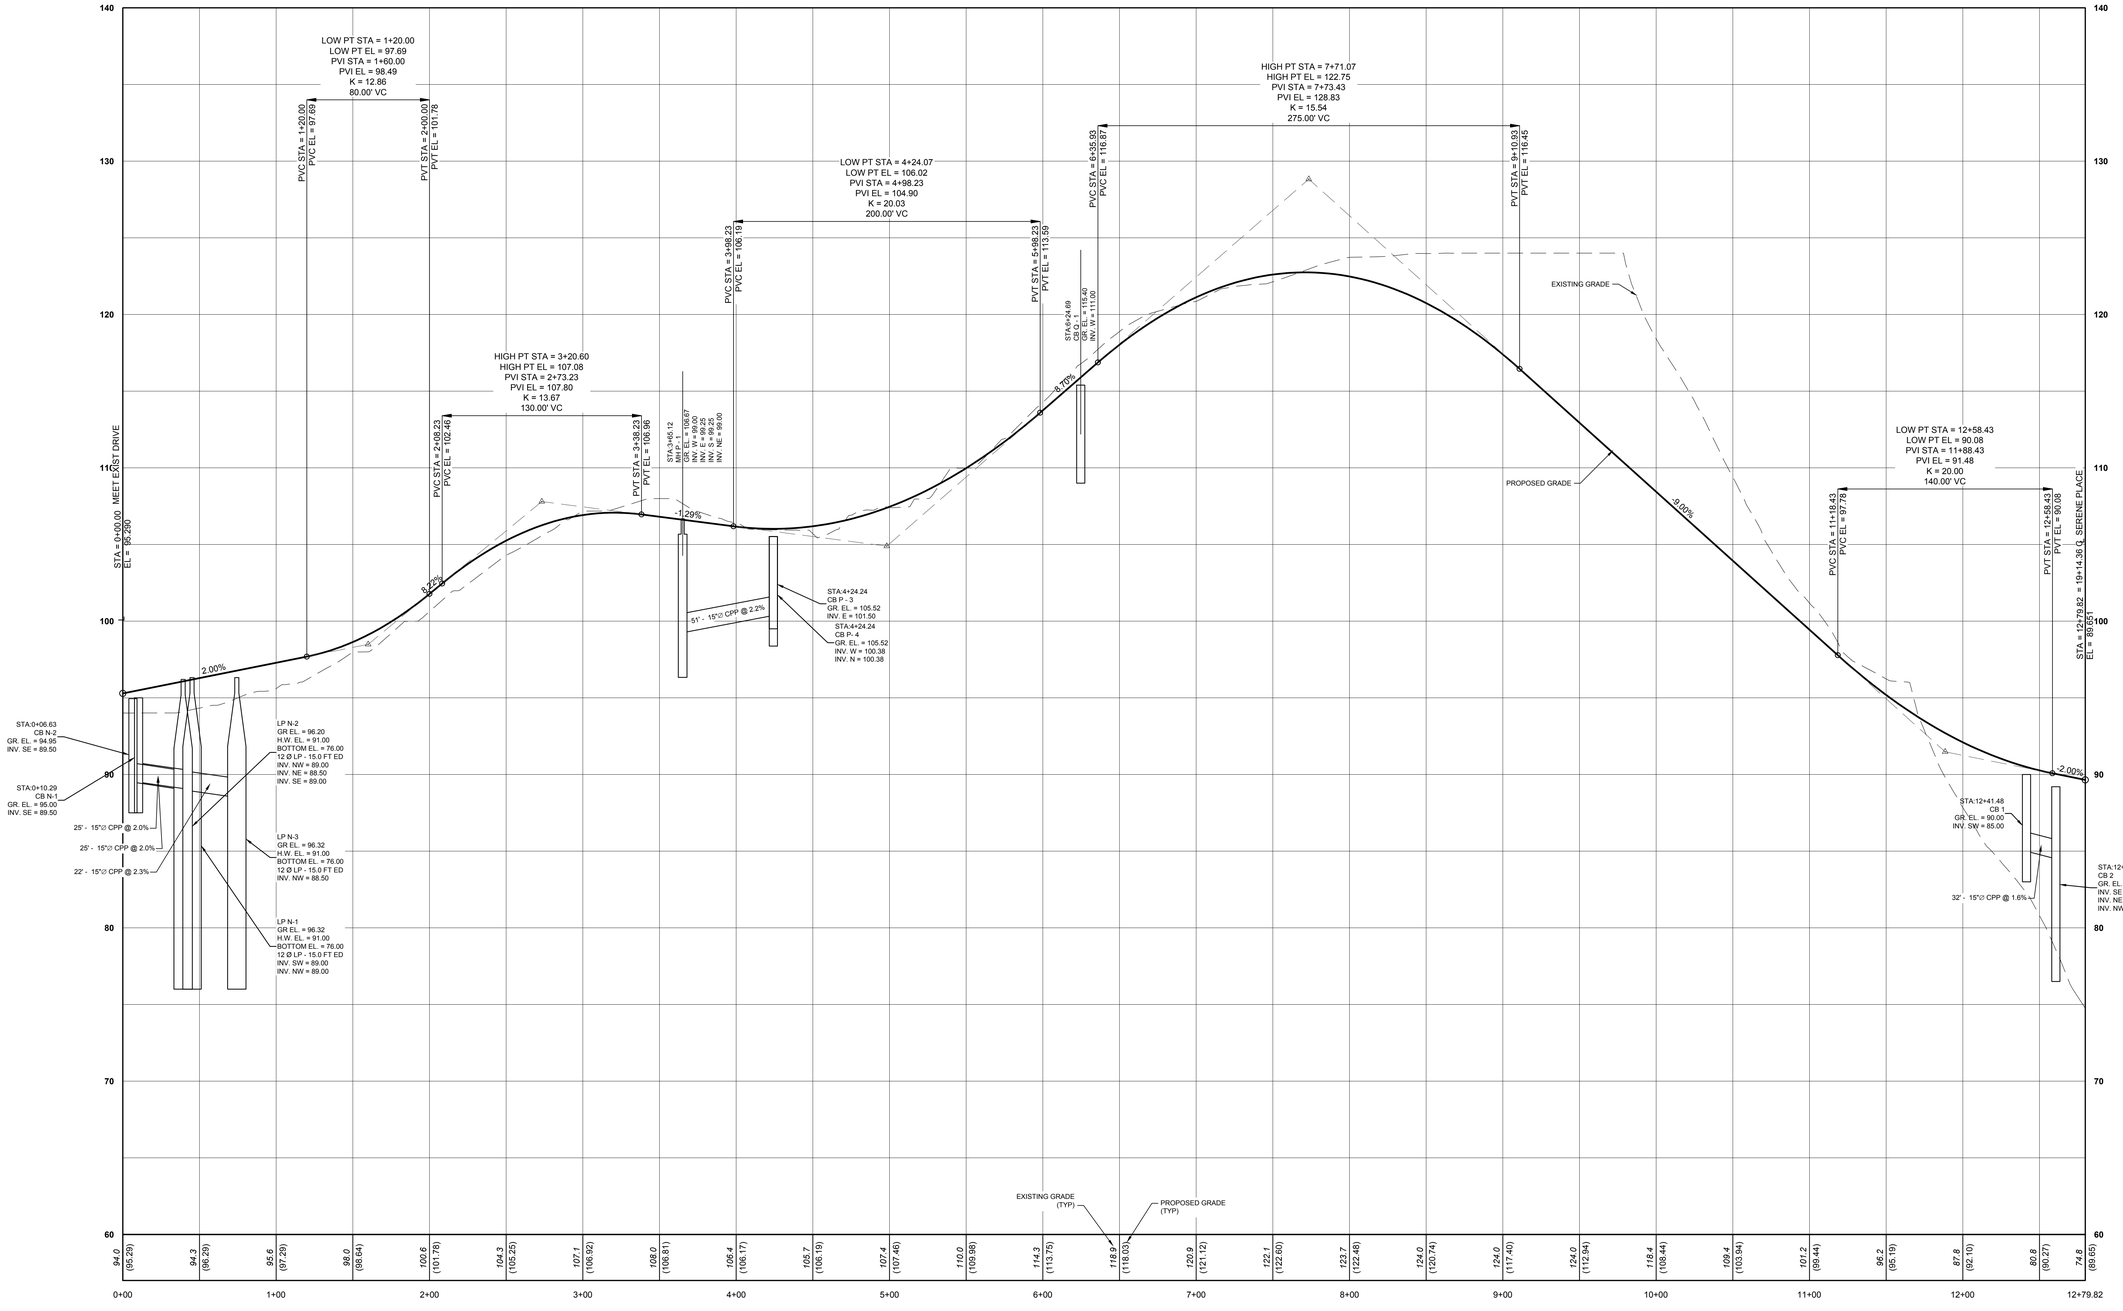

COUNTRY CLUB DRIVE

STA. 0+00.00 TO STA. 12+79.82

SCALE: 1" VERT = 4'

0 4 6 10

SCALE: 1" HORZ = 40'

0 40 60 100

FOR TOWN USE

No.	REVISION	DATE

OWNER
I.H.C.C., INC. AND
ROBERG REVOCABLE TRUST
21 BREEZE HILL ROAD
NORTHPORT, NY, 11768
(631) 261 - 5700

APPLICANT:
THE PRESERVE AT INDIAN HILLS
1 RABRO DRIVE, SUITE 100
HAUPPAUGE, N.Y. 11788
(631) 351 - 4000

PROFILES 2
FOR
THE PRESERVE AT INDIAN HILLS
SITUATED AT
NORTHPORT
TOWN OF HUNTINGTON, SUFFOLK COUNTY, NEW YORK
S.C.T.M.: DISTRICT: 0400, SECT. 014, BLK. 04, LOTS 1 AND 2
DISTRICT 0400, SECT. 015, BLK. 01, LOTS 3.1, 3.2, 11, 12, 16, 19 AND P/O 22

NELSON+POPE
engineers • architects • surveyors
70 Maxess Road, Melville, NY 11747 • 631.427.5665 • nelsonpope.com

DRAWN BY: GEO	CADD N:\86047 CSP 2021.DWG	SCALE:	DRAWING NO.: C - 123
CHECKED BY: JM	FILE NO.: 400-014	1" VERT = 4' 1" HORZ = 40'	
DATE: OCTOBER, 2021	PROJECT NO.: 86047		SHEET NO.: 24 OF 44

IT IS A VIOLATION OF NEW YORK STATE EDUCATION LAW ARTICLE 145, PROFESSIONAL ENGINEERING AND LAND SURVEYING, SECTION 7209 FOR ANY PERSON, UNLESS HE IS ACTING UNDER THE DIRECTION OF A LICENSED PROFESSIONAL ENGINEER OR LAND SURVEYOR, TO ALTER AN ITEM IN ANY WAY. IF AN ITEM BEARING THE SEAL OF AN ENGINEER OR LAND SURVEYOR IS ALTERED, THE ALTERING ENGINEER OR LAND SURVEYOR SHALL AFFIX TO THE ITEM HIS SEAL AND NOTATION "ALTERED BY" FOLLOWED BY HIS SIGNATURE AND THE DATE OF SUCH ALTERATION, AND SPECIFIC DESCRIPTION OF THE ALTERATION.

IT IS A VIOLATION OF NEW YORK STATE EDUCATION LAW ARTICLE 145, PROFESSIONAL ENGINEERING AND LAND SURVEYING, SECTION 7209 FOR ANY PERSON, UNLESS HE IS ACTING UNDER THE DIRECTION OF A LICENSED PROFESSIONAL ENGINEER OR LAND SURVEYOR, TO ALTER AN ITEM IN ANY WAY. IF AN ITEM BEARING THE SEAL OF AN ENGINEER OR LAND SURVEYOR IS ALTERED, THE ALTERING ENGINEER OR LAND SURVEYOR SHALL AFFIX TO THE ITEM HIS SEAL AND NOTATION "ALTERED BY" FOLLOWED BY HIS SIGNATURE AND THE DATE OF SUCH ALTERATION, AND SPECIFIC DESCRIPTION OF THE ALTERATION.

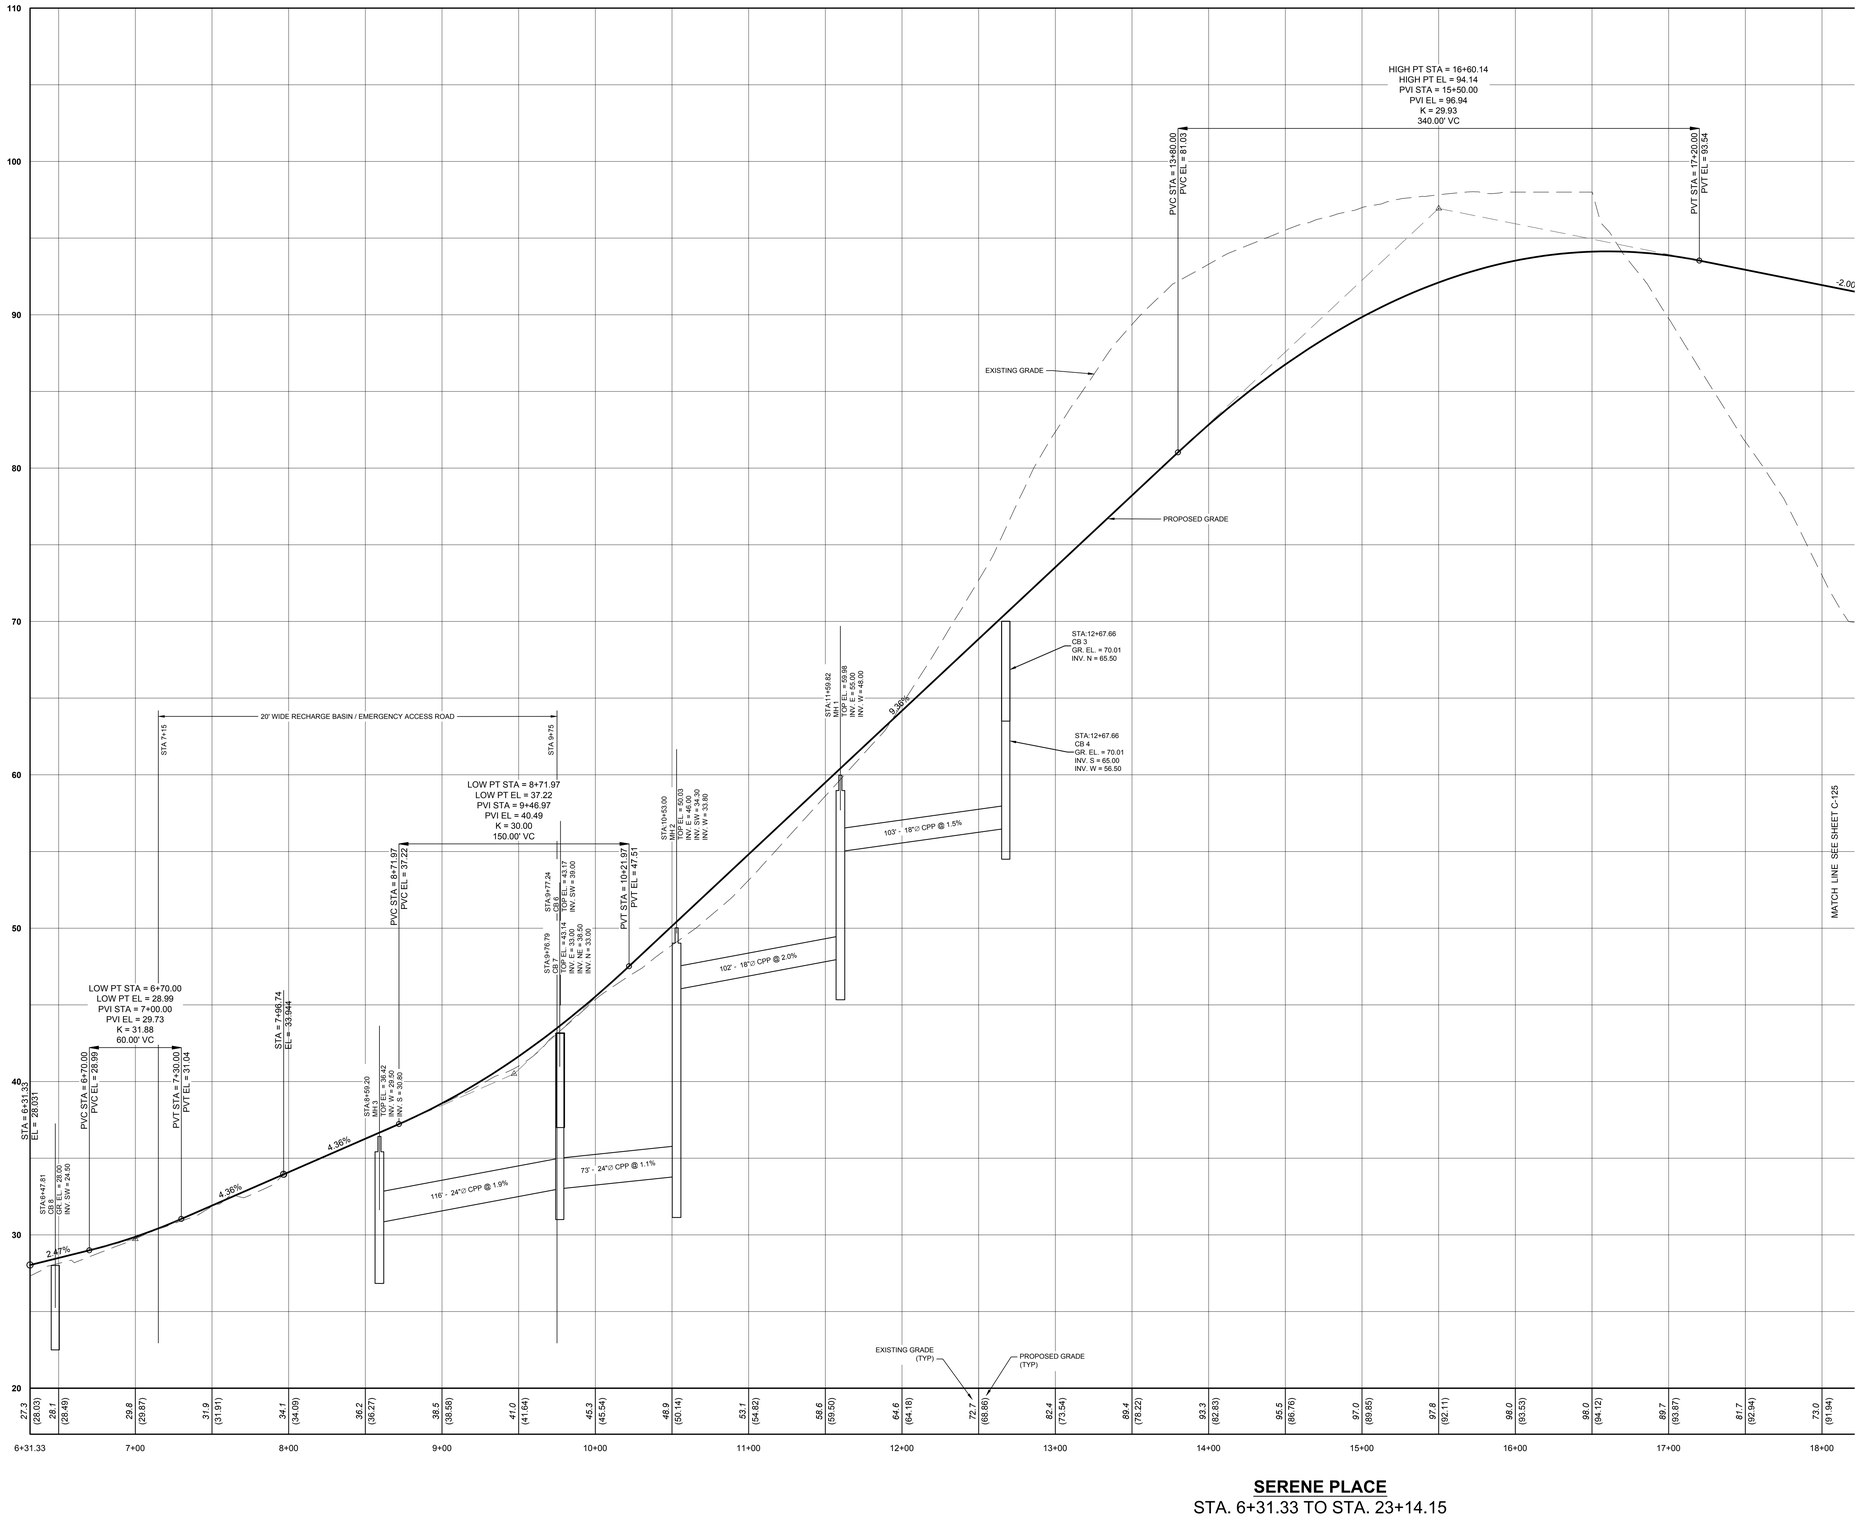

SERENE PLACE
STA. 6+31.33 TO STA. 23+14.15

SCALE: 1" VERT = 4'
0 4 6 10

SCALE: 1" HORZ = 40'
0 40 60 100

FOR TOWN USE

No.	REVISION	DATE

OWNER
I.H.C.C., INC. AND
ROBERG REVOCABLE TRUST
21 BREEZE HILL ROAD
NORTHPORT, NY. 11768
(631) 261 - 5700
APPLICANT:
THE PRESERVE AT INDIAN HILLS
1 RABRO DRIVE, SUITE 100
HAUPPAUGE, N.Y. 11788
(631) 351 - 4000

PROFILES 3
FOR
THE PRESERVE AT INDIAN HILLS
SITUATED AT
NORTHPORT
TOWN OF HUNTINGTON, SUFFOLK COUNTY, NEW YORK
S.C.T.M.: DISTRICT: 0400, SECT. 014, BLK. 04, LOTS 1 AND 2
DISTRICT 0400, SECT. 015, BLK. 01, LOTS 3.1, 3.2, 11, 12, 16, 19 AND P/O 22

NELSON+POPE
engineers • architects • surveyors
70 Maxess Road, Melville, NY 11747 • 631.427.5665 • nelsonpope.com

DRAWN BY:	GEO	CADD No.: 86047 CSP 2021.DWG	SCALE:	DRAWING NO.: C - 124
CHECKED BY:	JM	FILE NO.: 400-014	1" VERT = 4' 1" HORZ = 40'	
DATE:	OCTOBER, 2021	PROJECT NO.: 86047		SHEET NO.: 25 OF 44

STATE OF NEW YORK JOHN MICHAEL LOCKE 023102 LICENSED PROFESSIONAL ENGINEER

G:\projects\86047\PANELBOOKS\BOOKS\MJ\86047 CSP 2021.dwg, 25 OF 44 PROFILES 3, 10/11/2021 2:39:33 PM

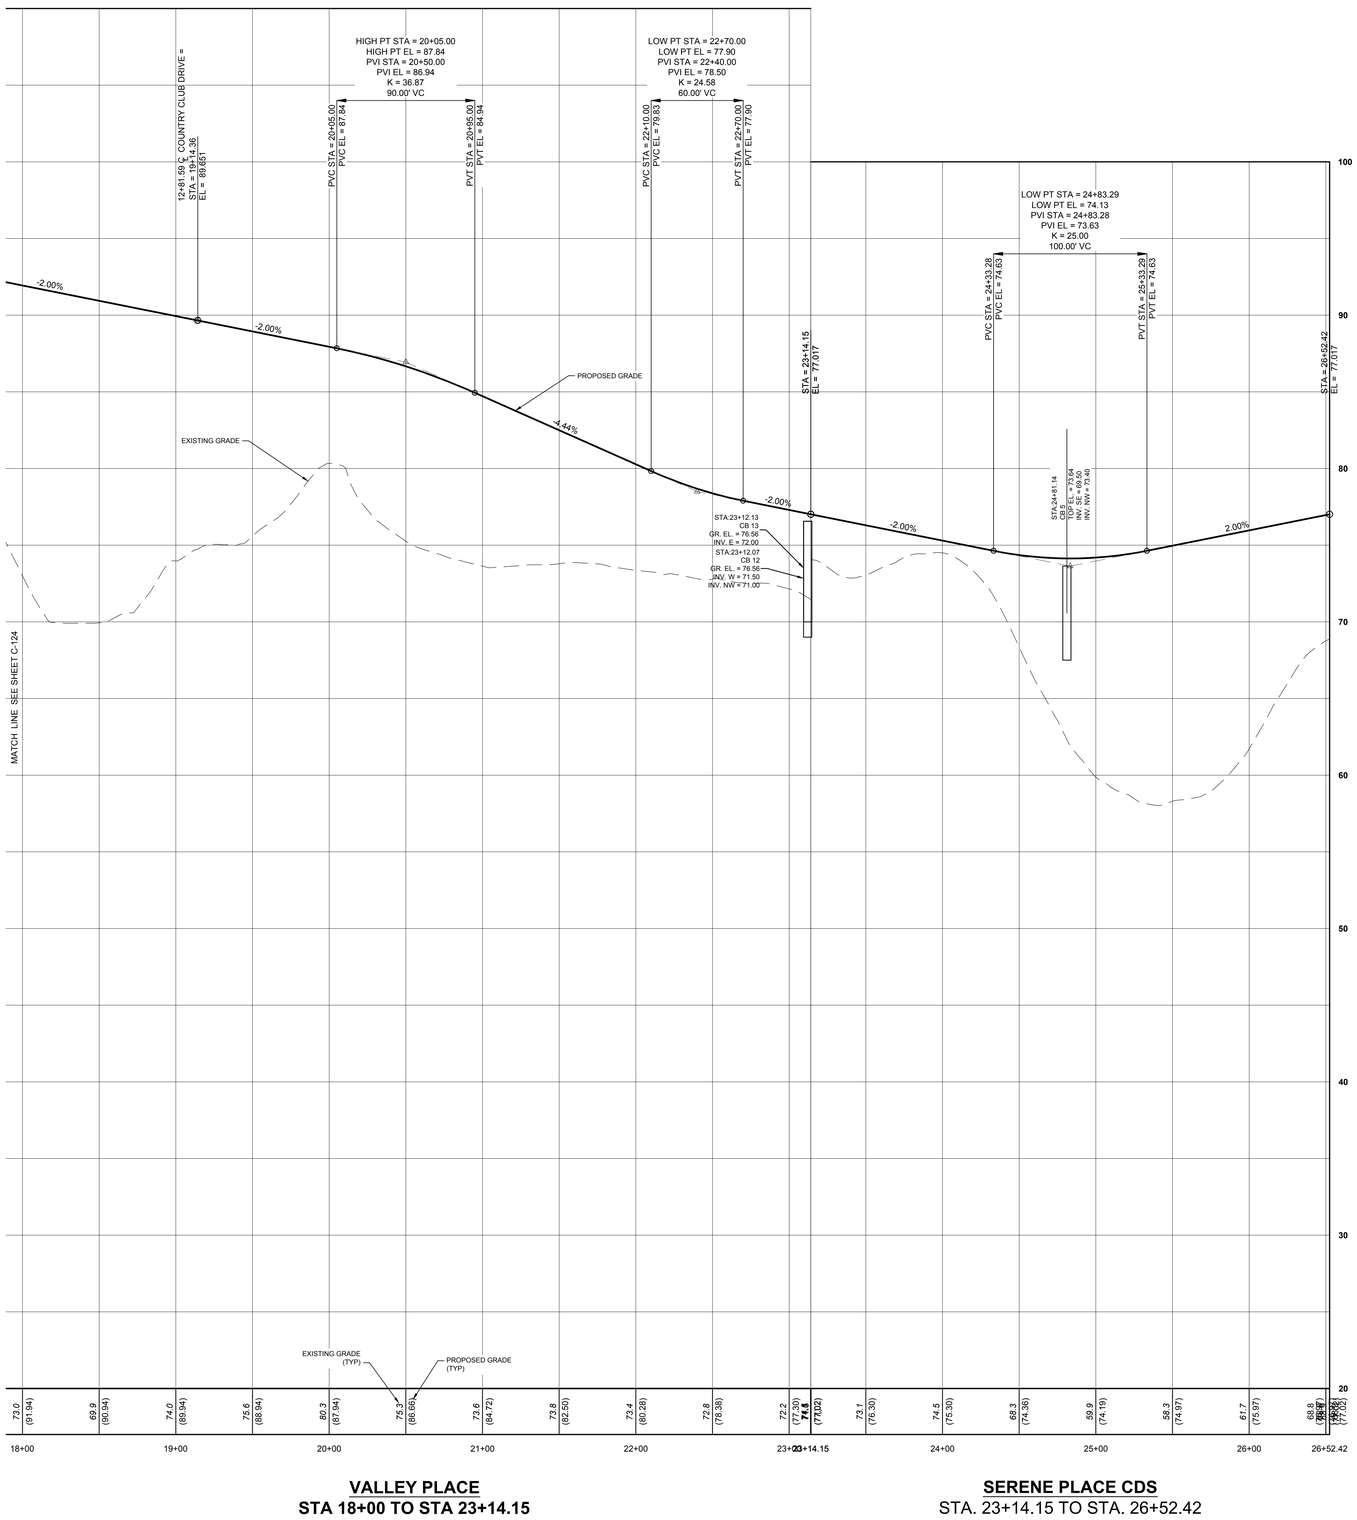

VALLEY PLACE
STA 18+00 TO STA 23+14.15

SERENE PLACE CDS
STA. 23+14.15 TO STA. 26+52.42

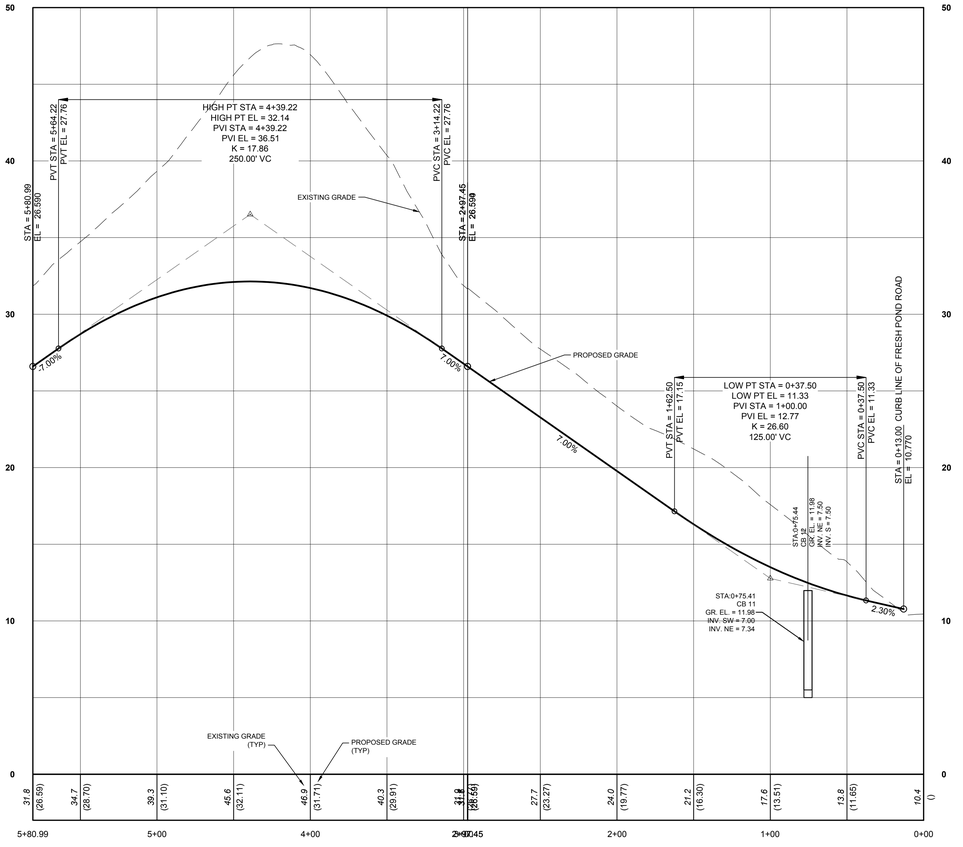

OVERLOOK PATH CDS
STA. 2+97.45 TO STA. 5+80.99

OVERLOOK PATH
STA. 0+00.00 TO STA. 2+97.45

SCALE: 1" VERT = 4'
0 4 6 10

SCALE: 1" HORZ = 40'
0 40 60 100

FOR TOWN USE

No.	REVISION	DATE

OWNER
I.H.C.C., INC. AND
ROBERG REVOCABLE TRUST
21 BREEZE HILL ROAD
NORTHPORT, NY, 11768
(631) 261 - 5700
APPLICANT:
THE PRESERVE AT INDIAN HILLS
1 RABRO DRIVE, SUITE 100
HAUPPAUGE, N.Y. 11788
(631) 351 - 4000

PROFILES 4
FOR
THE PRESERVE AT INDIAN HILLS
SITUATED AT
NORTHPORT
TOWN OF HUNTINGTON, SUFFOLK COUNTY, NEW YORK
S.C.T.M.: DISTRICT: 0400, SECT. 014, BLK. 04, LOTS 1 AND 2
DISTRICT 0400, SECT. 015, BLK. 01, LOTS 3.1, 3.2, 11, 12, 16, 19 AND P/O 22

NELSON+POPE
engineers • architects • surveyors
70 Maxess Road, Melville, NY 11747 • 631.427.5665 • nelsonpope.com

DRAWN BY:	GEO	CADD No.	86047 CSP 2021.DWG	SCALE:	DRAWING NO.:
CHECKED BY:	JM	FILE NO.:	400-014	1" VERT = 4' 1" HORZ = 40'	C - 125
DATE:	OCTOBER, 2021	PROJECT NO.:	86047		SHEET NO.: 26 OF 44

IT IS A VIOLATION OF NEW YORK STATE EDUCATION LAW ARTICLE 145, PROFESSIONAL ENGINEERING AND LAND SURVEYING, SECTION 7209 FOR ANY PERSON, UNLESS HE IS ACTING UNDER THE DIRECTION OF A LICENSED PROFESSIONAL ENGINEER OR LAND SURVEYOR, TO ALTER AN ITEM IN ANY WAY. IF AN ITEM BEARING THE SEAL OF AN ENGINEER OR LAND SURVEYOR IS ALTERED, THE ALTERING ENGINEER OR LAND SURVEYOR SHALL AFFIX TO THE ITEM HIS SEAL AND NOTATION "ALTERED BY" FOLLOWED BY HIS SIGNATURE AND THE DATE OF SUCH ALTERATION, AND SPECIFIC DESCRIPTION OF THE ALTERATION.

G:\projects\86047\FINALS\CAD\CAD\86047 CSP 2021.dwg, 26"x 44", PROFILES 4, 10/11/2021 2:39:13 PM

IT IS A VIOLATION OF NEW YORK STATE EDUCATION LAW ARTICLE 145, PROFESSIONAL ENGINEERING AND LAND SURVEYING, SECTION 7209 FOR ANY PERSON, UNLESS HE IS ACTING UNDER THE DIRECTION OF A LICENSED PROFESSIONAL ENGINEER OR LAND SURVEYOR, TO ALTER AN ITEM IN ANY WAY. IF AN ITEM BEARING THE SEAL OF AN ENGINEER OR LAND SURVEYOR IS ALTERED, THE ALTERING ENGINEER OR LAND SURVEYOR SHALL AFFIX TO THE ITEM HIS SEAL AND NOTATION "ALTERED BY" FOLLOWED BY HIS SIGNATURE AND THE DATE OF SUCH ALTERATION, AND SPECIFIC DESCRIPTION OF THE ALTERATION.

FOR TOWN USE

No.	REVISION	DATE

OWNER
I.H.C.C., INC. AND
ROBERG REVOCABLE TRUST
21 BREEZE HILL ROAD
NORTHPORT, NY, 11768
(631) 261 - 5700
APPLICANT:
THE PRESERVE AT INDIAN HILLS
1 RABRO DRIVE, SUITE 100
HAUPPAUGE, N.Y. 11788
(631) 351 - 4000

SEDIMENT AND EROSION CONTROL PLAN 1
FOR
THE PRESERVE AT INDIAN HILLS
SITUATED AT
NORTHPORT
TOWN OF HUNTINGTON, SUFFOLK COUNTY, NEW YORK
S.C.T.M.: DISTRICT: 0400, SECT. 014, BLK. 04, LOTS 1 AND 2
DISTRICT 0400, SECT. 015, BLK. 01, LOTS 3.1, 3.2, 11, 12, 16, 19 AND P/O 22

NELSON+POPE
engineers • architects • surveyors
70 Maxess Road, Melville, NY 11747 • 631.427.5665 • nelsonpope.com

DRAWN BY:	GEO	CADD No.: 86047 CSP 2021 ERO&LA.DWG	SCALE: 1"=60'	DRAWING NO.: C - 126
CHECKED BY:	JM	FILE NO.: 400-014		
DATE:	OCTOBER, 2021	PROJECT NO.: 86047		SHEET NO.: 27 of 44

C:\projects\86047\FINAL\SCDMD\DWG\86047 CSP 2021 ERO&LA.dwg, 21'09" 44, SEDIMENT AND EROSION CONTROL PLAN 1, 10/11/2021 2:55:57 PM

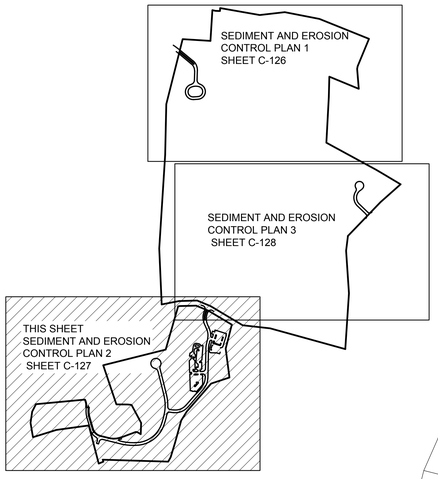

EROSION CONTROL MEASURES LEGEND

- CONSTRUCTION FENCE
- SILT FENCE
- STONE AND BLOCK INLET PROTECTION
- CURB AND GRATE INLET PROTECTION
- CONCRETE WASHOUT
- CONSTRUCTION ENTRANCE
- TERRA TUBE

BREEZE HILL ROAD
MAKAMAH ROAD
SERENE PLACE
COUNTRY CLUB DRIVE
GREEN KNOLL COURT
24' x 50' CONSTRUCTION ENTRANCE
PROPOSED CLUBHOUSE
DRAINAGE RESERVE AREA 'J'
HIGH WATER 32.5
NORMAL WATER 29.0
BOTTOM 28.0
STORMWATER STORAGE VOLUME: 113,400 C.F. (1' DEEP)
NO VOLUME PROVIDED: 31,450 C.F. (1' DEEP)
HIGH WATER 28.0
BOTTOM 23.0
VOLUME 76,000 CF
HIGH WATER 40.0
BOTTOM 34.0
VOLUME 7,700 CF

(1) LAND NOW OR FORMERLY OF JEROME (S.C.T.M. 400-15-1-20) ZONE: R-40 RES
(2) LAND NOW OR FORMERLY OF BUBARIS (S.C.T.M. 400-15-1-17) ZONE: R-40 RES
(3) LAND NOW OR FORMERLY OF BERG (S.C.T.M. 400-15-1-18) ZONE: R-40 RES
(4) LAND NOW OR FORMERLY OF UNKNOWN OWNER (S.C.T.M. 400-15-1-22) ZONE: R-40 RES
(5) LAND NOW OR FORMERLY OF FEDERICO (S.C.T.M. 400-15-1-4) ZONE: R-40 RES
(6) LAND NOW OR FORMERLY OF BOZZELLA (S.C.T.M. 400-15-3-8.2) ZONE: R-40 RES
(7) LAND NOW OR FORMERLY OF LEWIS (S.C.T.M. 400-15-1-5) ZONE: R-40 RES
LAND NOW OR FORMERLY OF CLEERE (S.C.T.M. 400-15-1-6) ZONE: R-40 RES
LAND NOW OR FORMERLY OF CRAMER (S.C.T.M. 400-15-1-7) ZONE: R-40 RES
LAND NOW OR FORMERLY OF MANCUSO (S.C.T.M. 400-15-1-8) ZONE: R-40 RES
LAND NOW OR FORMERLY OF IZZO (S.C.T.M. 400-15-1-9) ZONE: R-40 RES
LAND NOW OR FORMERLY OF IZZO (S.C.T.M. 400-15-1-10) ZONE: R-40 RES
LAND NOW OR FORMERLY OF EMORY REVOCABLE LIVING TRUST (S.C.T.M. 400-15-1-1) ZONE: R-40 RES
LAND NOW OR FORMERLY OF ROBERG REVOCABLE LIVING TRUST (S.C.T.M. 400-15-1-2.1) ZONE: R-40 RES
LAND NOW OR FORMERLY OF MARTINO (S.C.T.M. 400-15-1-13) ZONE: R-40 RES
LAND NOW OR FORMERLY OF MATTUTAT (S.C.T.M. 400-15-2-17) ZONE: R-40 RES
LAND NOW OR FORMERLY OF GREENFIELD (S.C.T.M. 400-15-1-14) ZONE: R-40 RES
LAND NOW OR FORMERLY OF SHAMPINATO (S.C.T.M. 400-15-1-15) ZONE: R-40 RES
LAND NOW OR FORMERLY OF DANTONI (S.C.T.M. 400-15-3-31.16) ZONE: R-40 RES

N W E S

EXISTING

P69.59	PAVEMENT ELEVATION		CONTOUR
TC68.99	TOP OF CURB ELEVATION	E	ELECTRIC
BC66.2	BOTTOM OF CURB ELEVATION	W	WATER
X92.0	SPOT ELEVATION	G	GAS
EB	ELECTRIC BOX	X	FENCE
PB	PULL BOX	S	SANITARY SEWER
	FIRE HYDRANT	T	TELEPHONE
GV	GAS VALVE	OHW	OVERHEAD WIRE
WV	WATER VALVE	D	DRAINAGE
T	TRANSFORMER	CATV	TELEVISION
EP	ELECTRIC POLE		DRAINAGE MANHOLE
LP	LIGHT POLE		CATCH BASINS
HTT	HIGH TENSION TOWER		TREE TO BE REMOVED
W.M.	WATER MAIN		DECIDUOUS TREE TO REMAIN
W.S.	WATER SERVICE		EVERGREEN TREE TO REMAIN
G.M.	GAS MAIN		MONUMENT

PROPOSED

(TC92.00)	TOP OF CURB ELEVATION	(W)	WATER
(BC91.5)	BOTTOM OF CURB ELEVATION	(FS)	FIRE SERVICE
x(92.0)	SPOT ELEVATION	(WS)	WATER SERVICE
LP	LEACHING POOL	(E)	ELECTRIC
CB	CATCH BASIN	(G)	GAS
SMH	SANITARY MANHOLE	X	FENCE
DMH	DRAINAGE MANHOLE	(HC)	SANITARY HOUSE CONNECTION
	CONTOUR	(D)	DRAINAGE
	LEACHING POOL W/ OPEN GRATE	(RD)	ROOF DRAIN
	LEACHING POOL W/ SOLID COVER	(T)	TELEPHONE
	DRAINAGE BASIN	(CATV)	TELEVISION
	CATCH BASIN (TC – TOP OF CURB BOX)		CONCRETE WALK
	HYDRANT		LIMIT OF CLEARING AND GRADING DURING CONSTRUCTION
PS	STREET TREE W / SYMBOL		SAWCUT W/ PAVEMENT TO BE REMOVED
(PR)	PICKET RAIL FENCE		TEST HOLE
			DRAINAGE RIDGELINE
			PROPOSED MONUMENT

IT IS A VIOLATION OF NEW YORK STATE EDUCATION LAW ARTICLE 145, PROFESSIONAL ENGINEERING AND LAND SURVEYING, SECTION 7209 FOR ANY PERSON, UNLESS HE IS ACTING UNDER THE DIRECTION OF A LICENSED PROFESSIONAL ENGINEER OR LAND SURVEYOR, TO ALTER AN ITEM IN ANY WAY. IF AN ITEM BEARING THE SEAL OF AN ENGINEER OR LAND SURVEYOR IS ALTERED, THE ALTERING ENGINEER OR LAND SURVEYOR SHALL AFFIX TO THE ITEM HIS SEAL AND NOTATION "ALTERED BY" FOLLOWED BY HIS SIGNATURE AND THE DATE OF SUCH ALTERATION, AND SPECIFIC DESCRIPTION OF THE ALTERATION.

FOR TOWN USE

No.	REVISION	DATE

OWNER
I.H.C.C., INC. AND
ROBERG REVOCABLE TRUST
21 BREEZE HILL ROAD
NORTHPORT, NY, 11768
(631) 261 - 5700

APPLICANT:
THE PRESERVE AT INDIAN HILLS
1 RABRO DRIVE, SUITE 100
HAUPPAUGE, N.Y. 11788
(631) 351 - 4000

SEDIMENT AND EROSION CONTROL PLAN 2

FOR

THE PRESERVE AT INDIAN HILLS

SITUATED AT

NORTHPORT

TOWN OF HUNTINGTON, SUFFOLK COUNTY, NEW YORK

S.C.T.M.: DISTRICT: 0400, SECT. 014, BLK. 04, LOTS 1 AND 2
DISTRICT 0400, SECT. 015, BLK. 01, LOTS 3.1, 3.2, 11, 12, 16, 19 AND P/O 22

NELSON+POPE
engineers • architects • surveyors
70 Maxess Road, Melville, NY 11747 • 631.427.5665 • nelsonpope.com

DRAWN BY:	GEO	CADD No.: 86047 CSP 2021 ERO&LA.DWG	SCALE: 1"=60'
CHECKED BY:	JM	FILE NO.: 400-014	DRAWING NO.: C - 127
DATE:	OCTOBER, 2021	PROJECT NO.: 86047	SHEET NO.: 28 OF 44

STATE OF NEW YORK · JOSEPH MICHAEL · PORTER · 090911 · LICENSED PROFESSIONAL ENGINEER

C:\Users\86047\PAL\SCONDOMINIUM\86047 CSP 2021\PDF&LA\dwg, 28 of 44 SEDIMENT AND EROSION CONTROL PLAN 2, 10/11/2021 2:51:15 PM

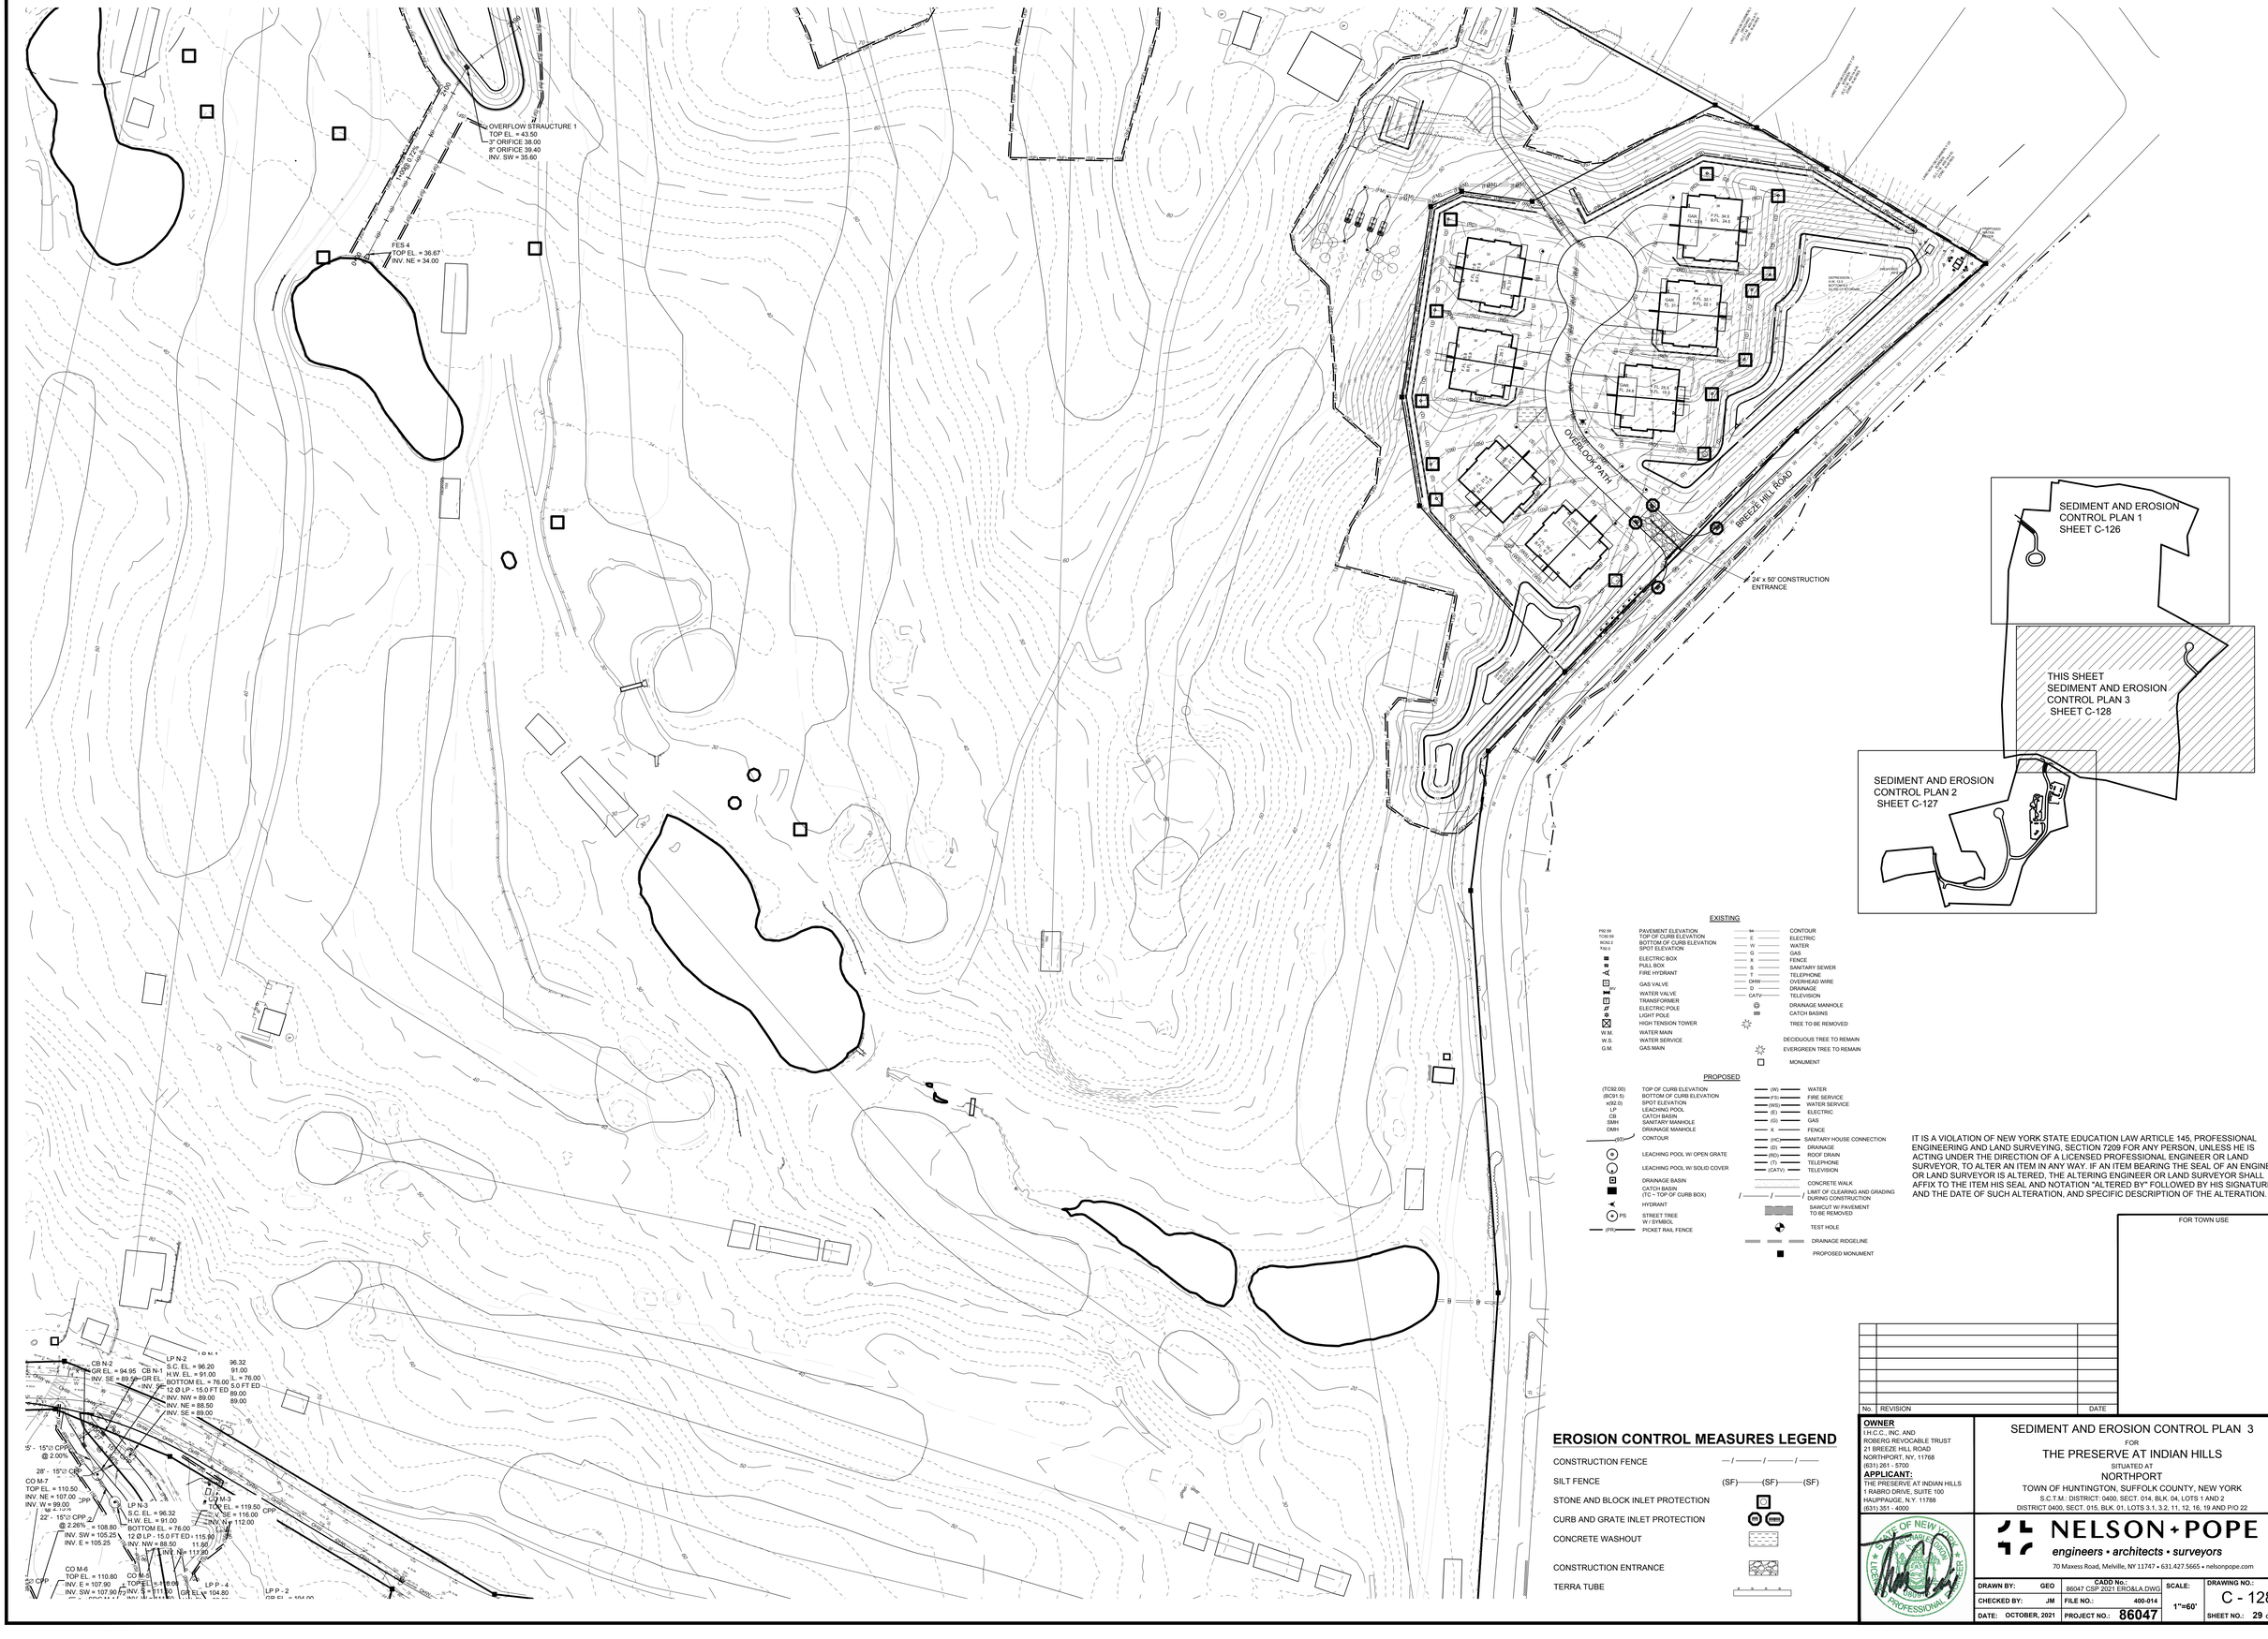

EXISTING

P42.99	PAVEMENT ELEVATION	94	CONTOUR
TC98.99	TOP OF CURB ELEVATION	E	ELECTRIC
BC97.5	BOTTOM OF CURB ELEVATION	W	WATER
x99.0	SPOT ELEVATION	G	GAS
	ELECTRIC BOX	X	FENCE
	PULL BOX	S	SANITARY SEWER
	FIRE HYDRANT	T	TELEPHONE
GV	GAS VALVE	OHW	OVERHEAD WIRE
WV	WATER VALVE	D	DRAINAGE
	TRANSFORMER	CATV	TELEVISION
	ELECTRIC POLE		DRAINAGE MANHOLE
	LIGHT POLE		CATCH BASINS
	HIGH TENSION TOWER		TREE TO BE REMOVED
W.M.	WATER MAIN		DECIDUOUS TREE TO REMAIN
W.S.	WATER SERVICE		EVERGREEN TREE TO REMAIN
G.M.	GAS MAIN		MONUMENT

PROPOSED

(TC92.00)	TOP OF CURB ELEVATION	(W)	WATER
(BC91.5)	BOTTOM OF CURB ELEVATION	(FS)	FIRE SERVICE
x(92.0)	SPOT ELEVATION	(WS)	WATER SERVICE
LP	LEACHING POOL	(E)	ELECTRIC
CB	CATCH BASIN	(G)	GAS
SMH	SANITARY MANHOLE	X	FENCE
DMH	DRAINAGE MANHOLE	(HC)	SANITARY HOUSE CONNECTION
93	CONTOUR	(D)	DRAINAGE
	LEACHING POOL W/ OPEN GRATE	(RD)	ROOF DRAIN
	LEACHING POOL W/ SOLID COVER	(T)	TELEPHONE
	DRAINAGE BASIN	(CATV)	TELEVISION
	CATCH BASIN (TC – TOP OF CURB BOX)		CONCRETE WALK
	HYDRANT		LIMIT OF CLEARING AND GRADING DURING CONSTRUCTION
PS	STREET TREE W / SYMBOL		SAWCUT W/ PAVEMENT TO BE REMOVED
(PR)	PICKET RAIL FENCE		TEST HOLE
			DRAINAGE RIDGELINE
			PROPOSED MONUMENT

EROSION CONTROL MEASURES LEGEND

CONSTRUCTION FENCE	—/——/——/—
SILT FENCE	(SF)——(SF)——(SF)
STONE AND BLOCK INLET PROTECTION	
CURB AND GRATE INLET PROTECTION	
CONCRETE WASHOUT	
CONSTRUCTION ENTRANCE	
TERRA TUBE	

IT IS A VIOLATION OF NEW YORK STATE EDUCATION LAW ARTICLE 145, PROFESSIONAL ENGINEERING AND LAND SURVEYING, SECTION 7209 FOR ANY PERSON, UNLESS HE IS ACTING UNDER THE DIRECTION OF A LICENSED PROFESSIONAL ENGINEER OR LAND SURVEYOR, TO ALTER AN ITEM IN ANY WAY. IF AN ITEM BEARING THE SEAL OF AN ENGINEER OR LAND SURVEYOR IS ALTERED, THE ALTERING ENGINEER OR LAND SURVEYOR SHALL AFFIX TO THE ITEM HIS SEAL AND NOTATION "ALTERED BY" FOLLOWED BY HIS SIGNATURE AND THE DATE OF SUCH ALTERATION, AND SPECIFIC DESCRIPTION OF THE ALTERATION.

FOR TOWN USE

No.	REVISION	DATE

OWNER
I.H.C.C., INC. AND
ROBERG REVOCABLE TRUST
21 BREEZE HILL ROAD
NORTHPORT, NY, 11768
(631) 261 - 5700
APPLICANT:
THE PRESERVE AT INDIAN HILLS
1 RABRO DRIVE, SUITE 100
HAUPPAUGE, N.Y. 11788
(631) 351 - 4000

SEDIMENT AND EROSION CONTROL PLAN 3

FOR

THE PRESERVE AT INDIAN HILLS

SITUATED AT

NORTHPORT

TOWN OF HUNTINGTON, SUFFOLK COUNTY, NEW YORK

S.C.T.M.: DISTRICT: 0400, SECT. 014, BLK. 04, LOTS 1 AND 2
DISTRICT 0400, SECT. 015, BLK. 01, LOTS 3.1, 3.2, 11, 12, 16, 19 AND P/O 22

NELSON+POPE
engineers • architects • surveyors
70 Maxess Road, Melville, NY 11747 • 631.427.5665 • nelsonpope.com

DRAWN BY:	GEO	CADD No.: 86047 CSP 2021 ERO&LA.DWG	SCALE:	DRAWING NO.:	C - 128
CHECKED BY:	JM	FILE NO.: 400-014	1"=60'	SHEET NO.:	29 OF 44
DATE:	OCTOBER, 2021	PROJECT NO.: 86047			

C:\projects\86047\PANLS\CONSD\86047SEDIMENT AND EROSION CONTROL PLAN 3.dwg, 10/11/2021 2:52:54 PM, SEDIMENT AND EROSION CONTROL PLAN 3, 29 OF 44, Aleg, 29 OF 44

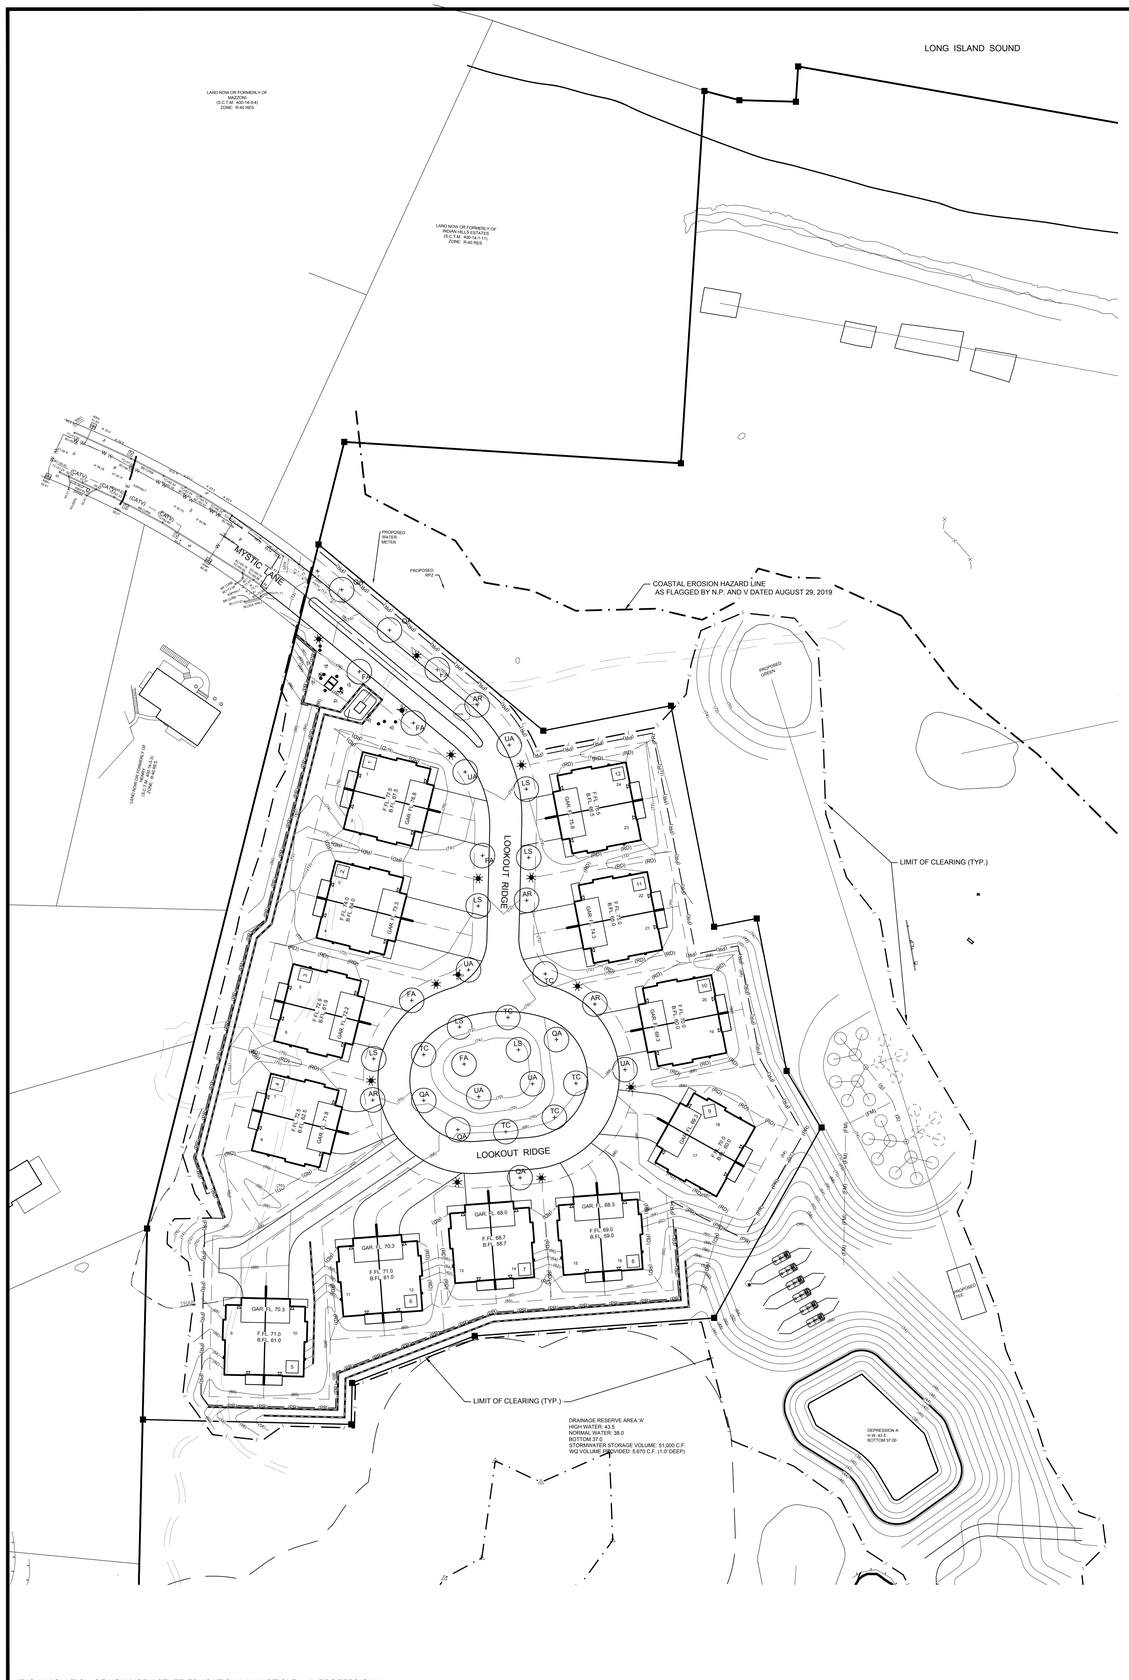

EXISTING

PSE 59	PAVEMENT ELEVATION	94	CONTOUR
TC/92.59	TOP OF CURB ELEVATION	E	ELECTRIC
BC/92.3	BOTTOM OF CURB ELEVATION	W	WATER
x92.0	SPOT ELEVATION	G	GAS
■	ELECTRIC BOX	X	FENCE
■	PULL BOX	S	SANITARY SEWER
	FIRE HYDRANT	T	TELEPHONE
GV	GAS VALVE	OHW	OVERHEAD WIRE
WV	WATER VALVE	D	DRAINAGE
	TRANSFORMER	CATV	TELEVISION
	ELECTRIC POLE		DRAINAGE MANHOLE
	LIGHT POLE		CATCH BASINS
	HIGH TENSION TOWER		TREE TO BE REMOVED
W.M.	WATER MAIN		
W.S.	WATER SERVICE		DECIDUOUS TREE TO REMAIN
G.M.	GAS MAIN		EVERGREEN TREE TO REMAIN
			MONUMENT

PROPOSED

(TC92.00)	TOP OF CURB ELEVATION	(W)	WATER
(BC91.5)	BOTTOM OF CURB ELEVATION	(FS)	FIRE SERVICE
x92.0)	SPOT ELEVATION	(WS)	WATER SERVICE
LP	LEACHING POOL	(E)	ELECTRIC
CB	CATCH BASIN	(G)	GAS
SMH	SANITARY MANHOLE	X	FENCE
DMH	DRAINAGE MANHOLE	(HC)	SANITARY HOUSE CONNECTION
93	CONTOUR	(D)	DRAINAGE
	LEACHING POOL W/ OPEN GRATE	(RD)	ROOF DRAIN
	LEACHING POOL W/ SOLID COVER	(T)	TELEPHONE
	DRAINAGE BASIN	(CATV)	TELEVISION
	CATCH BASIN (TC = TOP OF CURB BOX)		CONCRETE WALK
	HYDRANT		LIMIT OF CLEARING AND GRADING DURING CONSTRUCTION
PS	STREET TREE W / SYMBOL		SAWCUT W/ PAVEMENT TO BE REMOVED
(PR)	PICKET RAIL FENCE		TEST HOLE
			DRAINAGE RIDGELINE
			PROPOSED MONUMENT

FOR TOWN USE

No.	REVISION	DATE

OWNER
I.H.C.C., INC. AND
ROBERG REVOCABLE TRUST
21 BREEZE HILL ROAD
NORTHPORT, NY, 11768
(631) 261 - 5700

APPLICANT:
THE PRESERVE AT INDIAN HILLS
1 RABRO DRIVE, SUITE 100
HAUPPAUGE, N.Y. 11788
(631) 351 - 4000

LANDSCAPE PLAN 1

FOR

THE PRESERVE AT INDIAN HILLS

SITUATED AT

NORTHPORT

TOWN OF HUNTINGTON, SUFFOLK COUNTY, NEW YORK

S.C.T.M.: DISTRICT: 0400, SECT. 014, BLK. 04, LOTS 1 AND 2
DISTRICT 0400, SECT. 015, BLK. 01, LOTS 3.1, 3.2, 11, 12, 16, 19 AND P/O 22

NELSON+POPE
engineers • architects • surveyors
70 Maxess Road, Melville, NY 11747 • 631.427.5665 • nelsonpope.com

DRAWN BY:	GEO	CADD No.: 86047 CSP 2021 ERO&LA.DWG	SCALE: 1"=50'	DRAWING NO.: LP - 101	
CHECKED BY:	JM	FILE NO.: 400-014			
DATE:	OCTOBER, 2021	PROJECT NO.: 86047		SHEET NO.: 30 OF 44	

R.B. IGNATOW
LANDSCAPE ARCHITECT
91 GREEN STREET
HUNTINGTON, NY 11743

IT IS A VIOLATION OF NEW YORK STATE EDUCATION LAW ARTICLE 145, PROFESSIONAL ENGINEERING AND LAND SURVEYING, SECTION 7209 FOR ANY PERSON, UNLESS HE IS ACTING UNDER THE DIRECTION OF A LICENSED PROFESSIONAL ENGINEER OR LAND SURVEYOR, TO ALTER AN ITEM IN ANY WAY. IF AN ITEM BEARING THE SEAL OF AN ENGINEER OR LAND SURVEYOR IS ALTERED, THE ALTERING ENGINEER OR LAND SURVEYOR SHALL AFFIX TO THE ITEM HIS SEAL AND NOTATION "ALTERED BY" FOLLOWED BY HIS SIGNATURE AND THE DATE OF SUCH ALTERATION, AND SPECIFIC DESCRIPTION OF THE ALTERATION.

G:\projects\86047\PLANS\SITE\DWG\86047 CSP 2021 ERO&LA.DWG, LP - 101, 10/21/2021 2:51:54 PM

EXISTING

P92.59	PAVEMENT ELEVATION	94	CONTOUR
TC92.59	TOP OF CURB ELEVATION	E	ELECTRIC
BC92.2	BOTTOM OF CURB ELEVATION	W	WATER
×92.5	SPOT ELEVATION	G	GAS
■	ELECTRIC BOX	X	FENCE
■	PULL BOX	S	SANITARY SEWER
	FIRE HYDRANT	T	TELEPHONE
GV	GAS VALVE	OHW	OVERHEAD WIRE
WV	WATER VALVE	D	DRAINAGE
	TRANSFORMER	CATV	TELEVISION
	ELECTRIC POLE		DRAINAGE MANHOLE
	LIGHT POLE		CATCH BASINS
	HIGH TENSION TOWER		TREE TO BE REMOVED
W.M.	WATER MAIN		
W.S.	WATER SERVICE		DECIDUOUS TREE TO REMAIN
G.M.	GAS MAIN		EVERGREEN TREE TO REMAIN
			MONUMENT

PROPOSED

(TC92.00)	TOP OF CURB ELEVATION	(W)	WATER
(BC91.5)	BOTTOM OF CURB ELEVATION	(FS)	FIRE SERVICE
x(92.0)	SPOT ELEVATION	(WS)	WATER SERVICE
LP	LEACHING POOL	(E)	ELECTRIC
CB	CATCH BASIN	(G)	GAS
SMH	SANITARY MANHOLE	X	FENCE
DMH	DRAINAGE MANHOLE	(HC)	SANITARY HOUSE CONNECTION
(93)	CONTOUR	(D)	DRAINAGE
	LEACHING POOL W/ OPEN GRATE	(RD)	ROOF DRAIN
	LEACHING POOL W/ SOLID COVER	(T)	TELEPHONE
	DRAINAGE BASIN	(CATV)	TELEVISION
	CATCH BASIN (TC – TOP OF CURB BOX)		CONCRETE WALK
	HYDRANT		LIMIT OF CLEARING AND GRADING DURING CONSTRUCTION
PS	STREET TREE W / SYMBOL		SAWCUT W/ PAVEMENT TO BE REMOVED
(PR)	PICKET RAIL FENCE		TEST HOLE
			DRAINAGE RIDGELINE
			PROPOSED MONUMENT

LCB Z4
GR EL. = 24.82
H.W. EL. = 20.50
BOTTOM EL. = 14.50
8 Ø LCB - 6.0 FT ED
INV. S = 16.50

11' - 18"Ø CPP
@ 1.85%

LP Z-4
GR EL. = 21.50
H.W. EL. = 18.50
BOTTOM EL. = -0.75
12 Ø SLAB TOP LP - 4.0 FT ED
INV. N = 16.30
INV. SW = 16.30

13' - 18"Ø CPP
@ 1.55%

LCB Z3
GR EL. = 23.92
H.W. EL. = 20.90
BOTTOM EL. = 14.90
8 Ø LCB - 6.0 FT ED
INV. S = 16.50
INV. NE = 16.50

28' - 18"Ø CPP
@ 1.81%

LP Z-3
GR EL. = 21.60
H.W. EL. = 18.50
BOTTOM EL. = 14.50
12 Ø SLAB TOP LP - 4.0 FT ED
INV. N = 16.00
INV. S = 15.50

27' - 18"Ø CPP
@ 1.83%

LP Z-2
GR EL. = 21.90
H.W. EL. = 18.50
BOTTOM EL. = 14.50
12 Ø SLAB TOP LP - 4.0 FT ED
INV. N = 16.00
INV. S = 16.00

47' - 18"Ø CPP
@ 1.06%

LCB Z1
GR EL. = 21.10
H.W. EL. = 18.50
BOTTOM EL. = 14.50
8 Ø LCB - 4.0 FT ED
INV. S = 16.50
INV. N = 16.50

35' - 18"Ø CPP
@ 1.44%

41' - 18"Ø CPP
@ 1.22%

LCB Z2
GR EL. = 21.75
H.W. EL. = 18.50
BOTTOM EL. = 14.50
8 Ø LCB - 4.0 FT ED
INV. N = 16.50

LP Z-1
GR EL. = 22.50
H.W. EL. = 18.50
BOTTOM EL. = 14.50
12 Ø SLAB TOP LP - 4.0 FT ED
INV. N = 16.00
INV. S = 16.00

LANDSCAPE PLAN 1
SHEET LP - 101

THIS SHEET
LANDSCAPE PLAN 2
SHEET LP - 102

LANDSCAPE PLAN 3
SHEET LP - 103

MAKAMAH ROAD

SERENE PLACE

INDIAN HILLS DRIVE

LAND NOW OR FORMERLY OF BOZZELLA
(S.C.T.M. 400-10-9.2)
ZONE: R-40 RES

LAND NOW OR FORMERLY OF DWYER
(S.C.T.M. 400-10-3.01.16)
ZONE: R-40 RES

LAND NOW OR FORMERLY OF GREENFIELD
(S.C.T.M. 400-10-1.14)
ZONE: R-40 RES

LAND NOW OR FORMERLY OF SHAMPINATO
(S.C.T.M. 400-10-1.15)
ZONE: R-40 RES

IT IS A VIOLATION OF NEW YORK STATE EDUCATION LAW ARTICLE 145, PROFESSIONAL ENGINEERING AND LAND SURVEYING, SECTION 7209 FOR ANY PERSON, UNLESS HE IS ACTING UNDER THE DIRECTION OF A LICENSED PROFESSIONAL ENGINEER OR LAND SURVEYOR, TO ALTER AN ITEM IN ANY WAY. IF AN ITEM BEARING THE SEAL OF AN ENGINEER OR LAND SURVEYOR IS ALTERED, THE ALTERING ENGINEER OR LAND SURVEYOR SHALL AFFIX TO THE ITEM HIS SEAL AND NOTATION "ALTERED BY" FOLLOWED BY HIS SIGNATURE AND THE DATE OF SUCH ALTERATION, AND SPECIFIC DESCRIPTION OF THE ALTERATION.

FOR TOWN USE

No.	REVISION	DATE

OWNER
I.H.C.C., INC. AND
ROBERG REVOCABLE TRUST
21 BREEZE HILL ROAD
NORTHPORT, NY. 11768
(631) 261 - 5700

APPLICANT:
THE PRESERVE AT INDIAN HILLS
1 RABRO DRIVE, SUITE 100
HAUPPAUGE, N.Y. 11788
(631) 351 - 4000

LANDSCAPE PLAN 2

FOR

THE PRESERVE AT INDIAN HILLS

SITUATED AT

NORTHPORT

TOWN OF HUNTINGTON, SUFFOLK COUNTY, NEW YORK

S.C.T.M.: DISTRICT: 0400, SECT. 014, BLK. 04, LOTS 1 AND 2
DISTRICT 0400, SECT. 015, BLK. 01, LOTS 3.1, 3.2, 11, 12, 16, 19 AND P/O 22

R.B. IGNATOW
LANDSCAPE ARCHITECT
91 GREEN STREET
HUNTINGTON, NY 11743

NELSON+POPE
engineers • architects • surveyors
70 Maxess Road, Melville, NY 11747 • 631.427.5665 • nelsonpope.com

DRAWN BY:	GEO	CADD No.: 86047 CSP 2021 ERD&LA.DWG	SCALE: 1"=50'
CHECKED BY:	JM	FILE NO.: 400-014	DRAWING NO.: LP - 102
DATE:	OCTOBER, 2021	PROJECT NO.: 86047	SHEET NO.: 31 OF 44

C:\Users\86047\PW\LISCHOOR\NELSONPOPE\D0047 CSP 2021 ERD&LA.dwg, 31 of 44 - LANDSCAPE PLAN 2, 10/11/2021 2:54:03 PM

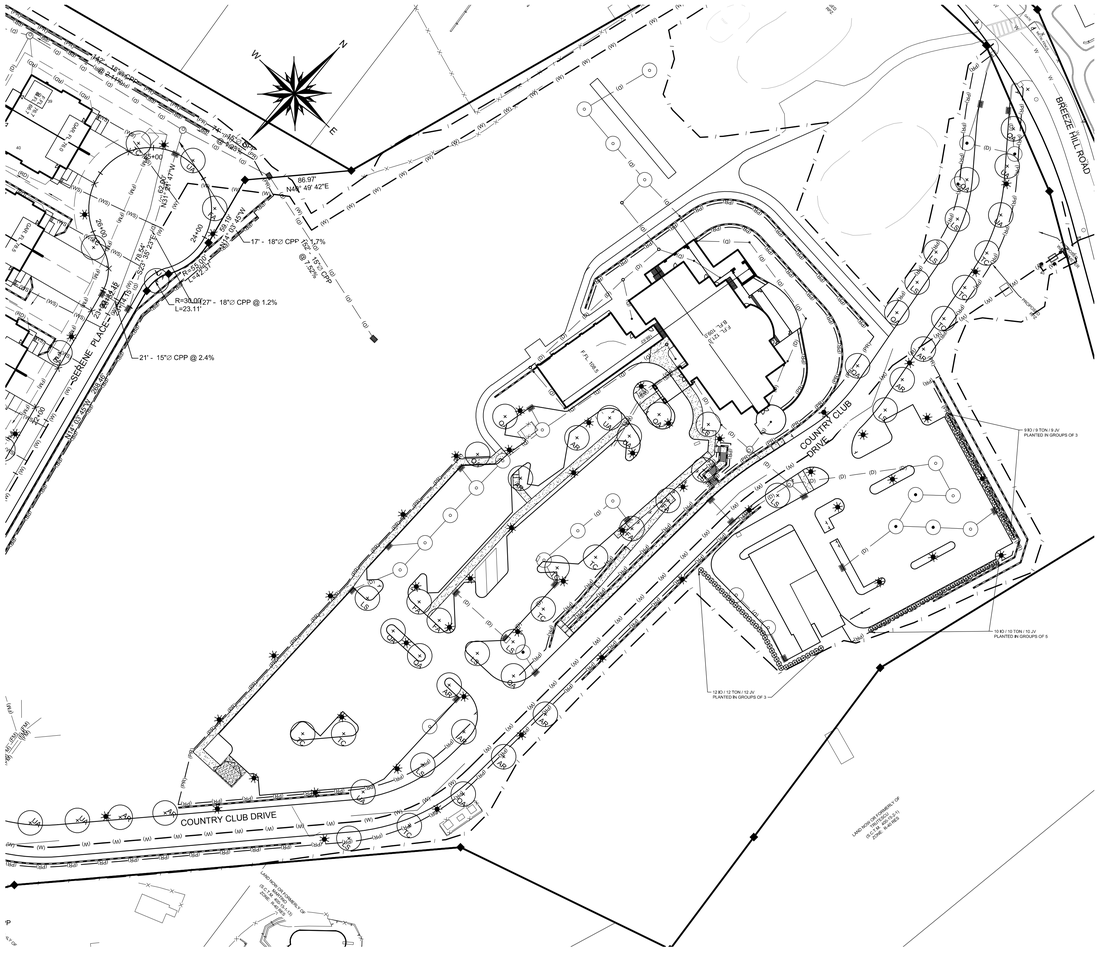

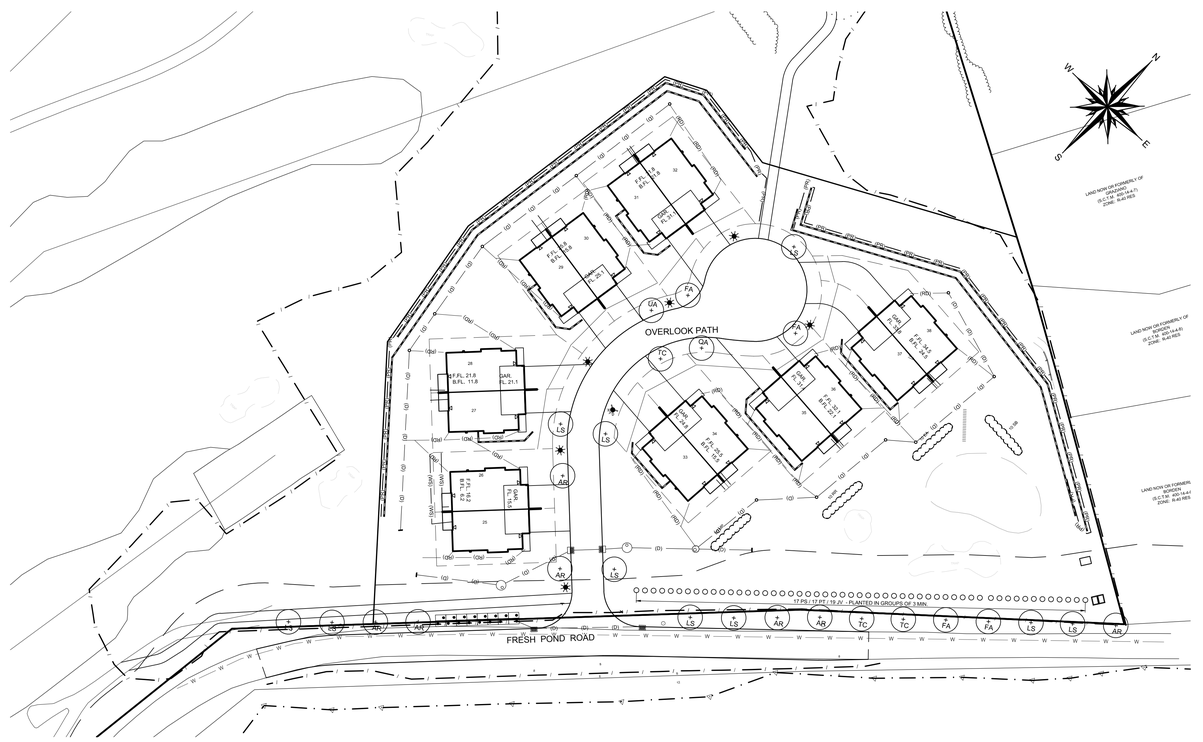

EVERGREEN SCREEN PLANTING SCHEDULE

QTY	SYM	BOTANICAL NAME	COMMON NAME	SIZE	SPACING
31	JV	JUNIPERUS VIRGINIANA	EASTERN RED CEDAR	6' TO 8' HT.	4' o.c.
31	IO	ILEX OPACA	AMERICAN HOLLY	6' TO 8' HT.	4' o.c.
31	TON	THUJA OCCIDENTALIS NIGRA	DARK AMERICAN ARBORVITAE	6' TO 8' HT.	4' o.c.

STREET TREE PLANTING SCHEDULE

QTY	SYM	BOTANICAL NAME	COMMON NAME	SIZE	SPACING
27	QA	QUERCUS ALBA	WHITE OAK	3-31/2" CAL.	35' o.c.
28	AR	ACER RUBRUM	RED MAPLE	3-31/2" CAL.	25' o.c.
32	LS	LIQUIDAMBAR STYRACIFLUA	SWEETGUM	3-31/2" CAL.	35' o.c.
26	TC	TILIA CORDATA	LITTLELEAF LINDEN	3-31/2" CAL.	35' o.c.
25	UA	ULMUS AMERICANA LIBERTY	LIBERTY ELM	3-31/2" CAL.	35' o.c.
23	FA	FRAXINUS AMERICANA	WHITE ASH	3-31/2" CAL.	35' o.c.

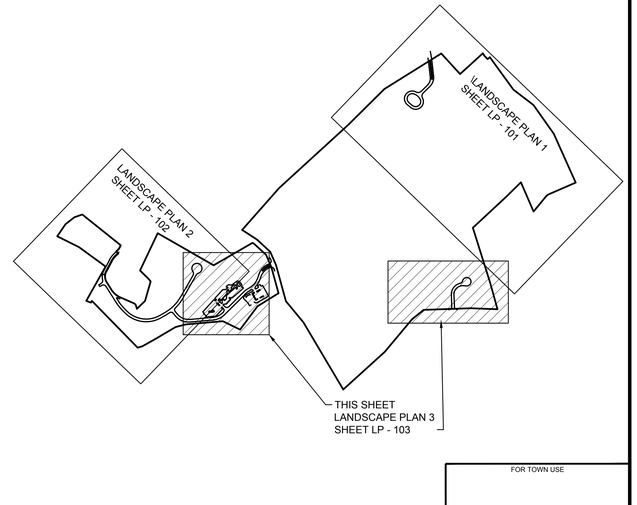

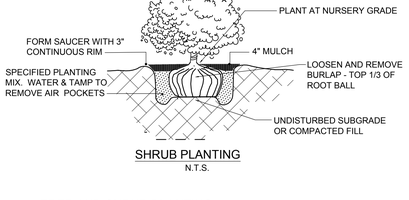

SHRUB PLANTING
N.T.S.

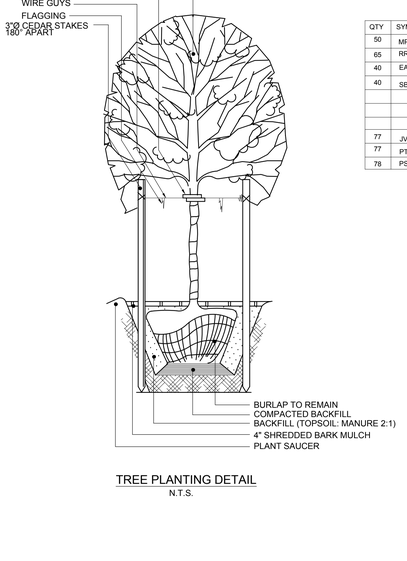

TREE PLANTING DETAIL
N.T.S.

RECHARGE BASIN PLANTING SCHEDULE

QTY	SYM	BOTANICAL NAME	COMMON NAME	SIZE	SPACING
50	MP	MYRICA PENSYLVANICA	N. BAYBERRY	2' TO 3' HT	4' OC
65	RR	ROSA RUGOSA	RUGOSE ROSE	2' TO 3' HT	4' OC
40	EA	ELEAGNUS AUGUSTIFOLIA	RUSSIAN OLIVE	2' TO 3' HT	4' OC
40	SB	SPIRAEA BILLIARDI	BILLIARD SPIRAEA	2' TO 3' HT	4' OC
77	JV	JUNIPERUS VIRGINIANA	EASTERN RED CEDAR	6' TO 8' HT.	7'OC
77	PT	PSEUDOTSUGA TAXIFOLIA	DOUGLAS FIR	6' TO 8' B&B	7' OC
78	PS	PINUS STOBUS	EASTERN WHITE PINE	6' TO 8' HT.	7'OC

NOTES:

1) ALL PLANT MATERIAL GUARANTEED FOR A PERIOD OF ONE YEAR FOLLOWING ACCEPTANCE BY OWNER.

2) ALL PLANTING BEDS SHALL BE WEEDED AND HAVE A MINIMUM FOUR (4) INCH THICK LAYER OF WOOD CHIPS (OR SHREDDED BARK).

3) ALL PLANTING AREAS TO RECEIVE 4" OF SCREENED TOPSOIL PRIOR TO PLANT INSTALLATION.

4) LANDSCAPING SHALL BE PLANTED AND MAINTAINED IN COMPLIANCE WITH TOWN OF HUNTINGTON SUBDIVISION REGULATIONS AND SITE IMPROVEMENT SPECIFICATIONS AND ADDENDA.

5) THERE SHALL BE NO PLANT SUBSTITUTIONS UNLESS AUTHORIZED BY THE STAFF OF THE HUNTINGTON TOWN PLANNING AND ENVIRONMENTAL DEPARTMENT.

6) NO PLANT MATERIAL, EXCEPT LAWN OR GROUNDCOVER, IS TO BE LOCATED WITHIN 2' OF ANY PARKING LOT CURBS.

7) ALL DECIDUOUS TREES TO BE SECURED WITH TWO 3" DIA. CEDAR STAKES 180 DEGREES APART.

8) ALL ROPES AND WIRES SURROUNDING ROOT BALL TO BE REMOVED PRIOR TO BACKFILLING OF TREE PITS. TREE TRUNK WRAP TO BE REMOVED.

9) NO TREES TO BE LOCATED WITHIN 10' OF DRYWELLS, WALLS, OR PIPING AND DRAINAGE STRUCTURES AS PER TOWN OF HUNTINGTON STANDARDS.

10) ALL PROPOSED STREET TREES TO BE LIMBED UP TO A HEIGHT OF 7' TO AVOID ANY INTERFERENCE WITH PEDESTRIAN MOVEMENT ALONG PROPOSED SIDEWALKS.

11) FIELD PLANTING OF STREET TREES AND OTHER PLANT MATERIALS MUST BE UNDER THE SUPERVISION OF A LICENSED NEW YORK STATE REGISTERED LANDSCAPE ARCHITECT OR A QUALIFIED HORTICULTURIST DEEMED QUALIFIED BY THE REVIEWING AGENCY TO OVERSEE LANDSCAPE INSTALLATION IN ACCORDANCE WITH THE TOWN REQUIREMENTS. THE DEVELOPER MUST SUPPLY THE TOWN ENGINEER WITH AN AFFIDAVIT FROM THE REGISTERED LANDSCAPE ARCHITECT OR THE QUALIFIED HORTICULTURIST STATING THAT THE QUALITY, VARIETY, SIZE OF PLANTS AND PLANTING PROCEDURES CONFORM TO THE SPECIFICATIONS OF THE TOWN OF HUNTINGTON.

12) EXISTING VEGETATION SHALL BE RETAINED UNLESS SPECIFIED ELSEWHERE ON THIS PLAN.

* IRRIGATION REQUIRED FOR LANDSCAPE AND LAWN AREAS.

HYDROSEED MIX "B" - 170 LBS/ACRE
ECOLOGY SUMMER MIXTURE
60% RELIANT HARD FESCUE
20% JAMESTOWN II CHEWING FESCUE
20% TRIBUTE TALL FESCUE

TREE AND SHRUB PLANTING

1. ALL TREES AND SHRUBS SHALL BE PLANTED IN CIRCULAR PITS 1 FOOT CLEAR ON ALL SIDES AND BOTTOM OF ROOT BALL AND BACKFILL WITH A MIXTURE OF 7 PARTS TOPSOIL, 1 PART ROTTED MANURE.
2. ALL PLANT MATERIAL SHALL HAVE VIGOROUS ROOT GROWTH AND BE FREE FROM ROOT INJURY AND DISEASE IN ANY FORM.
3. ALL PLANT MATERIALS SHALL BE NURSERY GROWN WITH SIZE GRADUATION, ROOTBALL AND DIAMETER AND SPREAD CONFORMING WITH THE STANDARDS OF THE AMERICAN STANDARD OF NURSEY MEN.
4. STREET TREES SHALL NOT BE PLANTED WITHIN 10' OF A FIRE HYDRANT, DRIVEWAY APRON OR STORMWATER PIPE/CATCH BASIN OR WITHIN 25' OF ANY STREET LIGHT, STREET SIGN OR POINT OF CURVATURE OR TANGENCY OF ANY CORNER.
5. THERE SHALL BE NO PLANT SUBSTITUTIONS UNLESS AUTHORIZED BY THE STAFF OF THE BROOKHAVEN TOWN PLANNING DEPARTMENT.
6. ALL PLANT MATERIAL GUARANTEED FOR A PERIOD OF ONE YEAR FOLLOWING CERTIFICATE OF OCCUPANCY.
7. ALL PLANTING BEDS TO BE MULCHED WITH 2" OF SHEDDED BARK.
8. ALL PLANTING BEDS TO RECEIVE 4' OF SCREENED TOPSOIL PRIOR TO PLANT INSTALLATION.
9. NO PLANT MATERIAL, EXCEPT LAWN OR GROUNDCOVER, IS TO BE LOCATED WITHIN 2' OF ANY PARKING LOT CURBS.

EXISTING

PE/.99 TC/93.89 IN/94.0 PB/0.0	PAVEMENT ELEVATION TOP OF CURB ELEVATION BOTTOM OF CURB ELEVATION SPOT ELEVATION	94	CONTOUR
	ELECTRIC BOX	E	ELECTRIC
	PULL BOX	W	WATER
	FIRE HYDRANT	G	GAS
GV	GAS VALVE	X	FENCE
WV	WATER VALVE	S	SANITARY SEWER
	TRANSFORMER	T	TELEPHONE
	ELECTRIC POLE	OHW	OVERHEAD WIRE
	LIGHT POLE	D	DRAINAGE
	HIGH TENSION TOWER	CATV	TELEVISION
W.M.	WATER MAIN		DRAINAGE MANHOLE
W.S.	WATER SERVICE		CATCH BASINS
G.M.	GAS MAIN		TREE TO BE REMOVED
			DECIDUOUS TREE TO REMAIN
			EVERGREEN TREE TO REMAIN
			MONUMENT

PROPOSED

(TC)92.00) (BC)91.5) x)92.0) LP CB SMH DMH	TOP OF CURB ELEVATION BOTTOM OF CURB ELEVATION SPOT ELEVATION LEACHING POOL CATCH BASIN SANITARY MANHOLE DRAINAGE MANHOLE	(W) (FS) (WS) (E) (G) X (HC) (D) (RD) (T) (CATV)	WATER FIRE SERVICE WATER SERVICE ELECTRIC GAS FENCE SANITARY HOUSE CONNECTION DRAINAGE ROOF DRAIN TELEPHONE TELEVISION
(93)	CONTOUR		CONCRETE WALK
	LEACHING POOL W/ OPEN GRATE		LIMIT OF CLEARING AND GRADING DURING CONSTRUCTION
	LEACHING POOL W/ SOLID COVER		SAWCUT W/ PAVEMENT TO BE REMOVED
	DRAINAGE BASIN		TEST HOLE
	CATCH BASIN (TC – TOP OF CURB BOX)		DRAINAGE RIDGELINE
	HYDRANT		PROPOSED MONUMENT
PS	STREET TREE W / SYMBOL		
(FE)	PICKET RAIL FENCE		

IT IS A VIOLATION OF NEW YORK STATE EDUCATION LAW ARTICLE 145, PROFESSIONAL ENGINEERING AND LAND SURVEYING, SECTION 7209 FOR ANY PERSON, UNLESS HE IS ACTING UNDER THE DIRECTION OF A LICENSED PROFESSIONAL ENGINEER OR LAND SURVEYOR, TO ALTER AN ITEM IN ANY WAY. IF AN ITEM BEARING THE SEAL OF AN ENGINEER OR LAND SURVEYOR IS ALTERED, THE ALTERING ENGINEER OR LAND SURVEYOR SHALL AFFIX TO THE ITEM HIS SEAL AND NOTATION "ALTERED BY" FOLLOWED BY HIS SIGNATURE AND THE DATE OF SUCH ALTERATION, AND SPECIFIC DESCRIPTION OF THE ALTERATION.

FOR TOWN USE

No.	REVISION	DATE

OWNER
I.H.C.C., INC. AND
ROBERG REVOCABLE TRUST
21 BREEZE HILL ROAD
NORTHPORT, NY, 11768
(631) 261 - 5700

APPLICANT:
THE PRESERVE AT INDIAN HILLS
1 RABRO DRIVE, SUITE 100
HAUPPAUGE, N.Y. 11788
(631) 351 - 4000

LANDSCAPE PLAN 3
FOR
THE PRESERVE AT INDIAN HILLS
SITUATED AT
NORTHPORT
TOWN OF HUNTINGTON, SUFFOLK COUNTY, NEW YORK
S.C.T.M.: DISTRICT: 0400, SECT. 014, BLK. 04, LOTS 1 AND 2
DISTRICT 0400, SECT. 015, BLK. 01, LOTS 3.1, 3.2, 11, 12, 16, 19 AND P/O 22

R.B. IGNATOW
LANDSCAPE ARCHITECT
91 GREEN STREET
HUNTINGTON, NY 11743

NELSON+POPE
engineers • architects • surveyors
70 Maxess Road, Melville, NY 11747 • 631.427.5665 • nelsonpope.com

DRAWN BY:	GEO	CADD No.: 86047 CSP 2021 ERO&LA.DWG		SCALE: 1"=50'	DRAWING NO.: LP - 103
CHECKED BY:	JM	FILE NO.: 400-014			
DATE:	OCTOBER, 2021	PROJECT NO.: 86047			SHEET NO.: 32 of 44

I:\projects\86047\FINALS\CAD\ANNUMBER\86047 CSP 2021 ERO&LA.dwg, 32 OF 44 - LANDSCAPE PLAN 3, 10/11/2021 2:55:59 PM

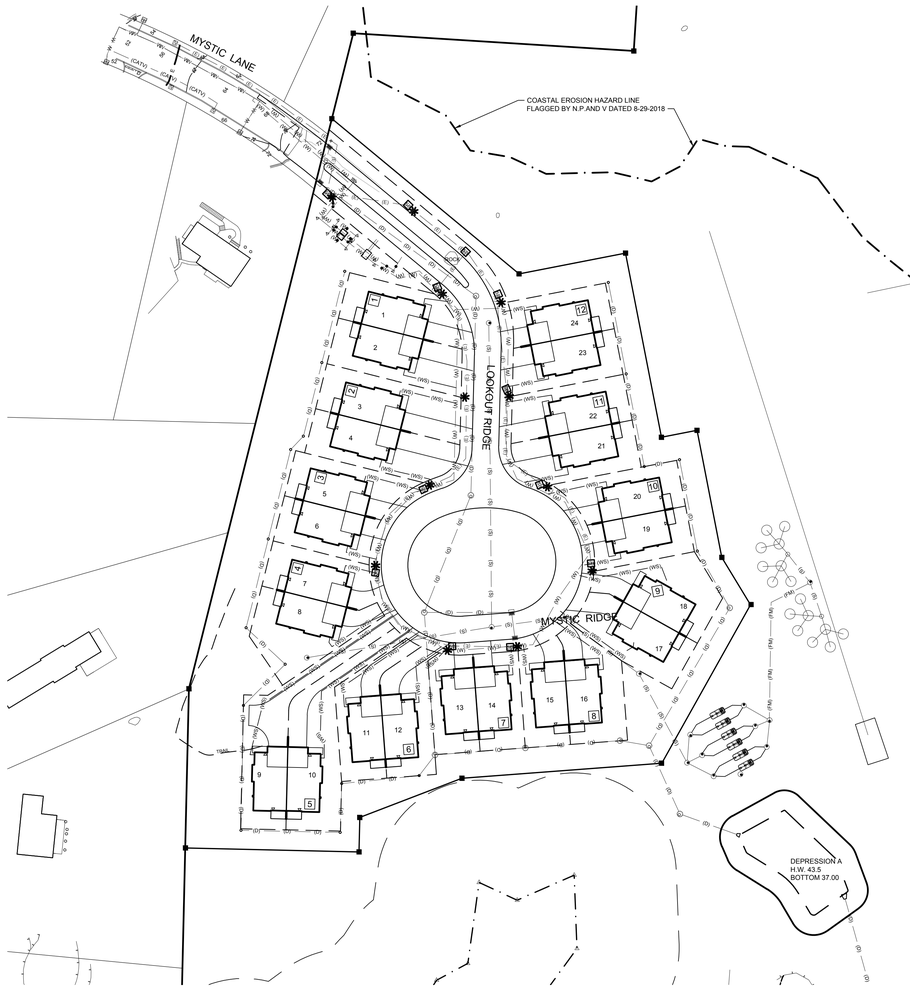

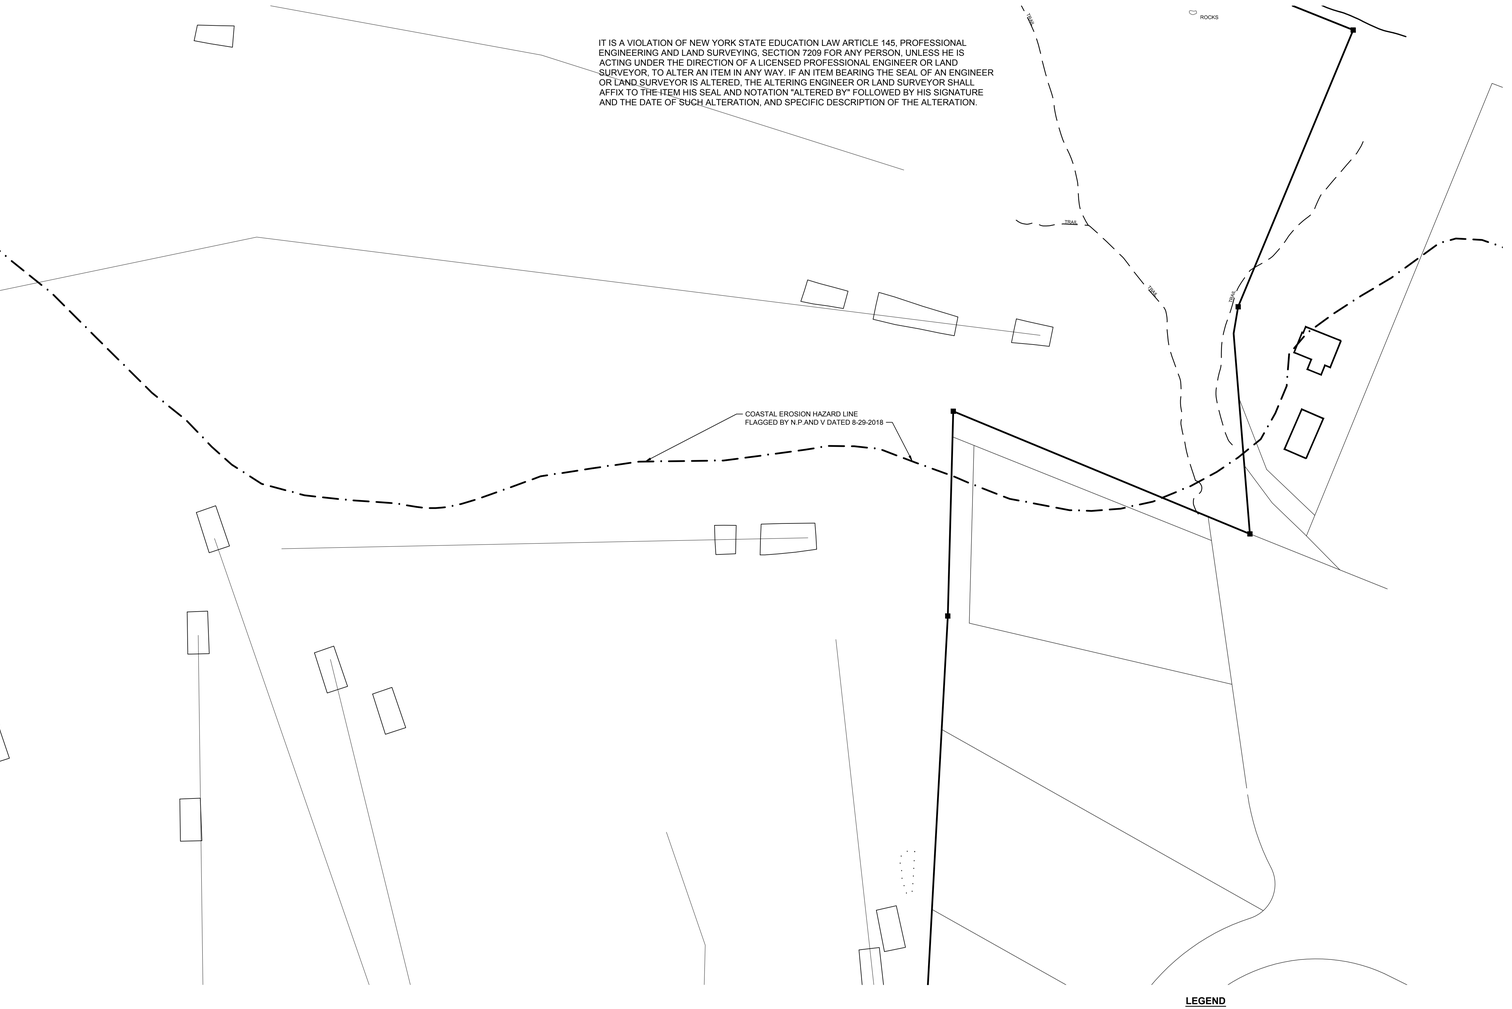

IT IS A VIOLATION OF NEW YORK STATE EDUCATION LAW ARTICLE 145, PROFESSIONAL ENGINEERING AND LAND SURVEYING, SECTION 7209 FOR ANY PERSON, UNLESS HE IS ACTING UNDER THE DIRECTION OF A LICENSED PROFESSIONAL ENGINEER OR LAND SURVEYOR, TO ALTER AN ITEM IN ANY WAY. IF AN ITEM BEARING THE SEAL OF AN ENGINEER OR LAND SURVEYOR IS ALTERED, THE ALTERING ENGINEER OR LAND SURVEYOR SHALL AFFIX TO THE ITEM HIS SEAL AND NOTATION "ALTERED BY" FOLLOWED BY HIS SIGNATURE AND THE DATE OF SUCH ALTERATION, AND SPECIFIC DESCRIPTION OF THE ALTERATION.

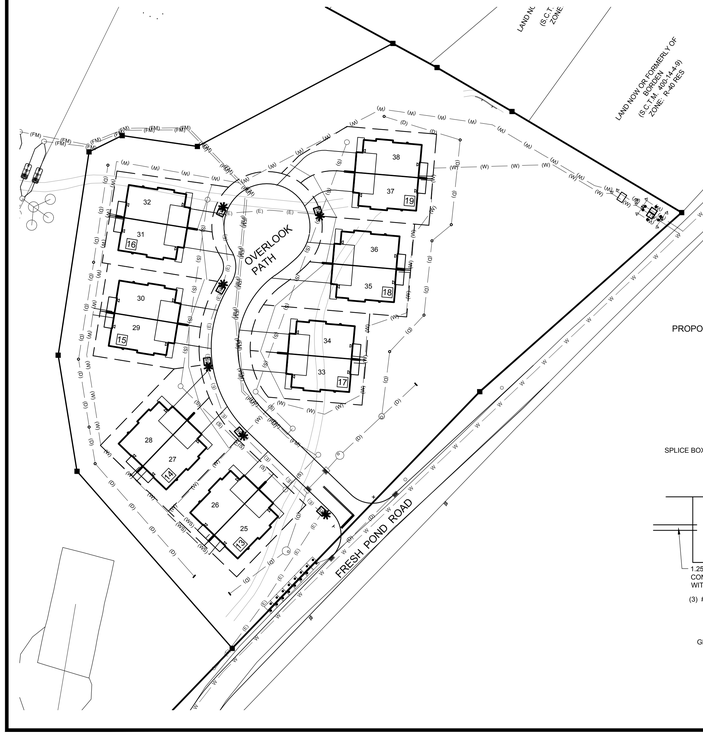

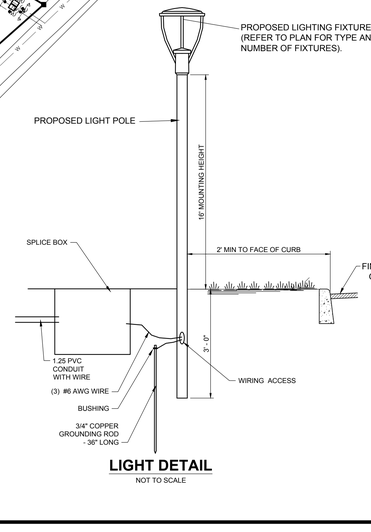

LIGHT DETAIL

NOT TO SCALE

TOWN OF HUNTINGTON
REGULATIONS FOR INSTALLATION OF STREETLIGHTING
IN RESIDENTIAL SUBDIVISIONS

1. GENERAL: STREETLIGHT POLES, LUMINAIRES, AND ALL NECESSARY UNDERGROUND ELECTRIC WIRING, CONDUIT AND SPLICE BOXES SHALL BE INSTALLED IN ALL NEW SUBDIVISIONS.

2. PLANS: PRIOR TO COMMENCEMENT OF THE INSTALLATION, PLANS OF THE PROPOSED STREETLIGHT LAYOUT SHALL BE SUBMITTED TO THE TOWN STREETLIGHTING DEPARTMENT FOR APPROVAL. PLANS SHALL BE DRAWN TO SCALE AND INCLUDE THE PROPOSED LOCATION OF DRIVEWAYS, PSEG TRANSFORMERS AND SERVICE BOXES, AND THE PROPOSED STREETLIGHTING FACILITIES.

3. LOCATION OF STREETLIGHTS: THE PLANS SUBMITTED FOR APPROVAL SHALL INDICATE THE LOCATION AND SPACING OF THE PROPOSED STREETLIGHTS, ELECTRIC SERVICE POINTS FOR THE LIGHTS, AND PROPOSED CONDUIT RUNS. IN GENERAL, STREETLIGHTS SHALL BE INSTALLED AT EACH STREET INTERSECTION, AT THE END OF EACH CUL-DE-SAC, AND SHALL BE SPACED 90 TO 125 FEET APART. INSTALLATION OF ADDITIONAL LIGHTING MAY BE REQUIRED AT CURVES IN THE ROADWAY, WITHIN LARGE CUL-DE-SACS, AND IN OTHER SPECIAL INSTANCES. THE STREETLIGHTS SHALL BE LOCATED ON THE SAME SIDE OF THE STREET AS THE PSEG ELECTRIC TRANSFORMERS AND THE STREETLIGHT WIRING SHALL NOT PASS BENEATH ROADWAYS. WHETHER POSSIBLE STREETLIGHTS SHALL BE SPACED SO THAT NO MORE THAN 6 LIGHTS ON 3 CONSECUTIVE LIGHTING CIRCUITS SHALL BE LIMITED TO A MAXIMUM OF 6(X 1)= 6 LIGHTS PER CIRCUIT.

4. GENERAL INSTALLATION REQUIREMENTS: ALL INSTALLATION WORK AND EQUIPMENT, WIRING AND ASSOCIATED EQUIPMENT, SPLICING AND WORKMANSHIP SHALL CONFORM TO THE NATIONAL ELECTRICAL CODE, STANDARD INDUSTRY PRACTICE, AND THE REQUIREMENTS OF PSEG AND THE TOWN WIDE STREETLIGHTING DISTRICT. INSTALLATION OF ALL STREETLIGHTING EQUIPMENT SHALL BE PERFORMED BY AN ELECTRICAL CONTRACTOR LICENSED BY SUFFOLK COUNTY, NY.

5. INSPECTIONS: UPON COMMENCEMENT OF THE INSTALLATION WORK, THE TOWN STREETLIGHTING INSPECTORS WILL PERFORM REGULAR INSPECTIONS OF THE WORK. THE BUILDER SHALL BE RESPONSIBLE FOR NOTIFICATION OF THE TOWN STREETLIGHTING DEPARTMENT 48 HOURS PRIOR TO THE START OF ANY WORK TO ALLOW FOR SCHEDULING OF THE REQUIRED INSPECTIONS. IN NO CASE SHALL ANY EXCAVATIONS BE BACK FILLED UNTIL THE INSTALLATION HAS BEEN INSPECTED AND APPROVED THE TOWN LIGHTING INSPECTOR. UPON COMPLETION OF THE WORK AND PRIOR TO ACCEPTANCE BY THE CONTRACTOR, THE TOWN STREETLIGHTING INSPECTOR WILL PERFORM A FINAL INSPECTION OF THE WORK. ALL FINAL GRADING OF THE CONDUIT TRENCHES AND BACK FILL AROUND SPLICE BOXES AND LIGHT POLES SHALL BE COMPLETED PRIOR TO FINAL ACCEPTANCE OF THE JOB. UPON APPROVAL OF THE COMPLETED INSTALLATION, THE TOWN WILL ISSUE A NOTICE TO PSEG TO ENERGIZE THE LIGHTS.

6. LIGHT FIXTURES: THE STREETLIGHT FIXTURES SHALL BE 70 WATT HIGH PRESSURE SODIUM VAPOR, COLONIAL STYLE, POST TOP FIXTURES EQUAL TO TOWN OF HUNTINGTON STANDARD SPECIFICATIONS (ITEM 1 ATTACHED). FIXTURES SHALL BE PAINTED BLACK. A CLEAR TVHAITT-HIGH PRESSURE SODIUM VAPOR LAMP SUPPLIED BY AN APPROVED MANUFACTURER SHALL BE INSTALLED IN THE FIXTURE. A PHOTOELECTRIC CONTROL EQUAL TO TOWN OF HUNTINGTON STANDARD SPECIFICATIONS (ITEM 2 ATTACHED) SHALL BE INSTALLED IN THE FIXTURE. THE FIXTURE SHALL BE GROUNDED BY MEANS OF AN APPROVED GROUNDING LUG ASSEMBLY.

7. LIGHT POLES: THE FIXTURES SHALL BE INSTALLED ON BLACK, FIBERGLASS, PEDESTAL TYPE POLES EQUAL TO TOWN OF HUNTINGTON STANDARD SPECIFICATIONS (ITEM 3 ATTACHED). POLES SHALL BE DIRECT BURIAL TYPE WITH A FIXTURE MOUNTING HEIGHT OF 16 FEET ABOVE GRADE (16' OVERALL LENGTH WITH 3' EMBEDMENT IN THE GROUND). POLES SHALL BE INSTALLED LEVEL AND PLUMB AND SOIL THOROUGHLY COMPACTED AFTER INSTALLATION. POLES SHALL BE WIRED USING #12 AWG STRANDED COPPER WIRE, TYPE XLP-USE INSULATION. WIRE INSULATION SHALL BE COLOR-CODED ALONG ITS ENTIRE LENGTH AS FOLLOWS: BLACK-HOT LEG, WHITE-NEUTRAL, GREEN-GROUND.

8. CONDUIT: ALL UNDERGROUND ELECTRIC WIRE SHALL BE INSTALLED IN CONDUIT AT A MINIMUM DEPTH OF 24" BELOW FINAL GRADE. CONDUIT SHALL BE INSTALLED DIRECTLY BEHIND THE CURB UNLESS FIELD CONDITIONS PREVENT SUCH INSTALLATION. ANY SUCH DEVIATION SHALL REQUIRE PRIOR APPROVAL OF THE TOWN LIGHTING INSPECTOR. CONDUIT SHALL BE 1.25' DIAMETER, SCHEDULE 80 PVC HEAVY DUTY CONDUIT UNLESS LOCATED WITHIN AREAS SUBJECT TO VEHICULAR TRAFFIC, IN WHICH CASE THE CONDUIT SHALL BE 1.25" GALVANIZED STEEL CONDUIT. CONDUIT SHALL ENTER/EXIT SPLICE BOXES FROM BELOW BY MEANS OF 220° CONDUIT SWEEPS. ALL CONDUIT SECTIONS SHALL BE JOINED AND BENDS FABRICATED USING APPROVED METHODS. BACKFILL SHALL BE FREE OF LARGE ROCKS, PAVING MATERIAL, CONSTRUCTION DEBRIS, WOOD, ETC., AND SHALL BE THOROUGHLY COMPACTED AND GRADED. NO BACKFILLING OF TH TRENCH SHALL BE PERFORMED PRIOR TO INSPECTION AND APPROVAL BY THE TOWN LIGHTING INSPECTOR. PRIOR TO INSTALLATION OF THE CABLE, ALL CONDUIT RUNS SHALL BE INSPECTED TO CERTIFY THAT THE CONDUIT IS PROPERLY ALIGNED, CLEAN, AND SATISFACTORY FOR THE CABLE INSTALLATION.

9. UNDERGROUND ELECTRIC WIRING: UNDERGROUND STREETLIGHT WIRING SHALL BE #6 AWG, STRANDED COPPER WIRE, TYPE XLP-USE INSULATION, RATED FOR 600 VOLT OPERATION AND SHALL BE U.L. LISTED. WIRE INSTALLATION SHALL BE COLOR-CODED ALONG ITS ENTIRE LENGTH AS FOLLOWS: BLACK-HOT LEG; WHITE-NEUTRAL; GREEN-GROUND. ALL WIRE SPLICING SHALL BE PERFORMED INSIDE APPROVED SPLICE BOXES. ALL SPLICES AND CONNECTIONS SHALL BE PERFORMED BY QUALIFIED PERSONNEL, SHALL BE MADE USING APPROVED SPLICE-LOCK OR TWIST-ON CONNECTORS, AND SHALL BE INSULATED USING AN APPROVED WATERPROOF METHOD.

10. SPLICE BOXES: A SPLICE BOX FOR SPLICING AND FUSING SHALL BE INSTALLED AT THE BASE OF EACH STREETLIGHT POLE. THE SPLICE BOX SHALL BE EQUAL TO TOWN OF HUNTINGTON STANDARD SPECIFICATIONS (ITEM 4 ATTACHED). SPLICE BOXES SHALL BE INSTALLED DIRECTLY BEHIND THE CURB AND THE TOP OF THE BOX SHALL BE LEVEL WITH THE FINISHED GRADE. ANY SPLICE BOXES THAT SETTLE AFTER INSTALLATION WILL BE BROUGHT UP TO FINAL GRADE PRIOR TO THE END OF THE MAINTENANCE PERIOD. CABLE SHALL ENTER/EXIT SPLICE BOXES FROM BELOW BY MEANS OF 220° CONDUIT SWEEPS. EACH STREETLIGHT POLE SHALL BE INDIVIDUALLY FUSED IN THE SPLICE BOX USING A BUSSMAN #HEB-HA FUSEHOLDER AND BUSSMAN #FNN-10 FUSE OR APPROVED EQUAL.

11. ELECTRIC SERVICE BOXES: AN UNDERGROUND SERVICE SPLICE BOX SHALL BE INSTALLED AT THE POINT OF CONNECTION TO PSEG'S FACILITIES. THE SPLICE BOX SHALL BE EQUAL TO TOWN OF HUNTINGTON STANDARD SPECIFICATIONS (ITEM 4 ATTACHED). THE SERVICE BOX SHALL BE INSTALLED WITHIN ONE (1) FOOT OF THE PROPERTY LINE ADJACENT TO THE ROAD. THE SERVICE BOX LOCATION SHALL MEET ALL OF THE REQUIREMENTS OF PSEG. DIRECT BURIAL SERVICE CABLE SHALL BE INSTALLED FROM THE TOWN SERVICE BOX INTO PSEG'S SECONDARY SPLICE BOX AND A LENGTH OF SLACK CABLE SUFFICIENT FOR CONNECTION BY PSEG SHALL BE LEFT COILED INSIDE THE PSEG SECONDARY SPLICE BOX. SERVICE CABLE SHALL BE TWO (2) CONDUCTORS WITH GROUND, #6 AWG, STRANDED COPPER WIRE, TYPE XLP-USE, COLOR-CODED AS PER SECTION 9. EACH CIRCUIT SHALL BE FUSED INSIDE THE TOWN SERVICE SPLICE BOX USING A BUSSMAN #HEJ-BB FUSEHOLDER AND A BUSSMAN #KCS-55 FUSE OR APPROVED EQUAL.

IT WILL BE THE BUILDERS RESPONSIBILITY TO ASSURE THAT EACH PSEG SECONDARY SPLICE BOX PLANNED FOR UTILIZATION AS AN ELECTRIC SERVICE POINT INCLUDES THE RUD MULTIPLE SERVICE (CRAB/CANDELABRA) CONNECTORS REQUIRED FOR CONNECTION OF THE STREETLIGHTING SERVICE BY PSEG PERSONNEL.

12. REQUIRED SUBMISSIONS: PRIOR TO START OF THE WORK, THE BUILDER SHALL SUBMIT FOR APPROVAL THE MAKE, MODEL NUMBER, AND CATALOG CUTS FOR ALL EQUIPMENT PROPOSED FOR INSTALLATION.

13. IN ACCORDANCE WITH DARK SKY RECOMMENDATIONS ALL STREET LIGHTING SHALL BE 3.00 K OR WARMER. ADDITIONALLY, IN ORDER TO SAVE ENERGY AND LESSEN THE IMPACT ON HUMAN HEALTH AND THE ENVIRONMENT, THE EXTERIOR LIGHTING INSTALLED ON THE RESIDENTIAL PROPERTIES SHALL ALSO BE LED WITH A LIGHT TEMPERATURE OF 3.00 K OR WARMER.

LEGEND

- PROPOSED STREET LIGHT (SINGLE LUMINAIRE)
- T — PROPOSED PSEG TRANSFORMER
- SB — PROPOSED SPLICE BOX
- (E) —— (E) — (3) #6 AWG IN 1.25" GALVANIZED STEEL CONDUIT OR (3) #6 AWG IN 1 1/4" SCHEDULE 80 PVC CONDUIT

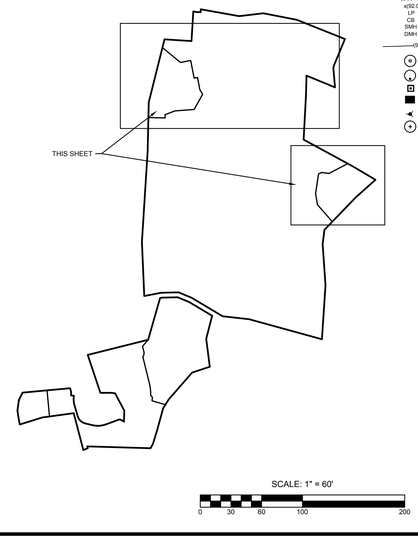

SCALE: 1" = 60'

0 30 60 100 200

LEGEND

EXISTING

P92.09	PAVEMENT ELEVATION	94	CONTOUR
TC90.99	TOP OF CURB ELEVATION	E	ELECTRIC
BC92.2	BOTTOM OF CURB ELEVATION	W	WATER
92.0	SPOT ELEVATION	G	GAS
	ELECTRIC BOX	X	FENCE
	PULL BOX	S	SANITARY SEWER
	FIRE HYDRANT	T	TELEPHONE
GV	GAS VALVE	OHW	OVERHEAD WIRE
WV	WATER VALVE	D	DRAINAGE
	TRANSFORMER	CATV	TELEVISION
	ELECTRIC POLE		DRAINAGE MANHOLE
	LIGHT POLE		CATCH BASINS
	HIGH TENSION TOWER		TREE TO BE REMOVED
W.M.	WATER MAIN		
W.S.	WATER SERVICE		TREE TO REMAIN
G.M.	GAS MAIN		MONUMENT

PROPOSED

(TC92.00)	TOP OF CURB ELEVATION	(W)	WATER
(BC91.5)	BOTTOM OF CURB ELEVATION	(FS)	FIRE SERVICE
x(92.0)	SPOT ELEVATION	(WS)	WATER SERVICE
LP	LEACHING POOL	(E)	ELECTRIC
CB	CATCH BASIN	(G)	GAS
SMH	SANITARY MANHOLE	X	FENCE
DMH	DRAINAGE MANHOLE	(HC)	SANITARY HOUSE CONNECTION
(93)	CONTOUR	(D)	DRAINAGE
	LEACHING POOL W/ OPEN GRATE	(RD)	ROOF DRAIN
	LEACHING POOL W/ SOLID COVER	(T)	TELEPHONE
	DRAINAGE BASIN	(CATV)	TELEVISION
	CATCH BASIN (TC = TOP OF CURB BOX)		LIMIT OF CLEARING AND GRADING DURING CONSTRUCTION
	HYDRANT		CONCRETE SIDEWALK / CONCRETE APRON
PS	STREET TREE W / SYMBOL		

FOR TOWN USE

No.	REVISION	DATE

OWNER
I.H.C.C., INC. AND
ROBERG REVOCABLE TRUST
21 BREEZE HILL ROAD
NORTHPORT, NY, 11768
(631) 261 - 5700

APPLICANT:
THE PRESERVE AT INDIAN HILLS
1 RABRO DRIVE, SUITE 100
HAUPPAUGE, N.Y. 11788
(631) 351 - 4000

LIGHTING PLAN - NORTH PARCEL

FOR

THE PRESERVE AT INDIAN HILLS

SITUATED AT

NORTHPORT

TOWN OF HUNTINGTON, SUFFOLK COUNTY, NEW YORK

S.C.T.M.: DISTRICT: 0400, SECT. 014, BLK. 04, LOTS 1 AND 2
DISTRICT 0400, SECT. 015, BLK. 01, LOTS 3.1, 3.2, 11, 12, 16, 19 AND P/O 22

STATE OF NEW YORK — MARK JOSEPH ROBERG — 023911 — LICENSED PROFESSIONAL ENGINEER

NELSON+POPE
engineers • architects • surveyors
70 Maxess Road, Melville, NY 11747 • 631.427.5665 • nelsonpope.com

DRAWN BY:	GEO	CADD No.	86047 CSP 2021.DWG	SCALE:	1"=60'
CHECKED BY:	JM	FILE NO.:	400-014	DRAWING NO.:	LI - 101
DATE:	OCTOBER, 2021	PROJECT NO.:	86047	SHEET NO.	33 OF 44

Copyright © 2021 NELSON+POPE

J:\86047\FINAL\SCONCOR\LIGHTING\86047 CSP 2021.dwg, 10/13/2021 2:58:21 PM

IT IS A VIOLATION OF NEW YORK STATE EDUCATION LAW ARTICLE 145, PROFESSIONAL ENGINEERING AND LAND SURVEYING, SECTION 7209 FOR ANY PERSON, UNLESS HE IS ACTING UNDER THE DIRECTION OF A LICENSED PROFESSIONAL ENGINEER OR LAND SURVEYOR, TO ALTER AN ITEM IN ANY WAY. IF AN ITEM BEARING THE SEAL OF AN ENGINEER OR LAND SURVEYOR IS ALTERED, THE ALTERING ENGINEER OR LAND SURVEYOR SHALL AFFIX TO THE ITEM HIS SEAL AND NOTATION "ALTERED BY" FOLLOWED BY HIS SIGNATURE AND THE DATE OF SUCH ALTERATION, AND SPECIFIC DESCRIPTION OF THE ALTERATION.

American Revolution Full Cutoff LED
Series 247CL

PRODUCT OVERVIEW

Features:

- Die-cast aluminum housing and hood for long-life performance
- Die-cast trigger latch (TL) and captive thumb screws option available for easy access to internal components
- Optical assembly designed for maximum performance, available in Type II, Type III and Type V
- Hinged hood and captive thumb screws provision afford quick, easy access to electrical and optical area for servicing
- Slipfitter with three set screws allows secure installation to pole sizes 2-3/8" or 3" O.D.
- Surge protection device (standard) exceeds ANSI C82.41 Category C1 criteria (surge tested at 10kV/5kA)
- Complies with ANSI C136.2, C136.10, C136.15
- CSA listed and suitable for up to 30°C ambient
- Rated L70, LED life greater than 100,000 hours at 25°C
- Replaces up to 150W HPS light source incumbent models
- LED electronic 0V-10V dimmable driver
- DesignLights Consortium® (DLC) qualified product. Not all versions of this product may be DLC qualified. Please check the DLC Qualified Products List at www.designlights.org/QPL to confirm which versions are qualified.

Applications:

Streetscapes
Walkways
Pathways
Parks

CAT. # 247CL 20LEDE70 MVOLT 3,000 K R3 PCLL

DIMENSIONS

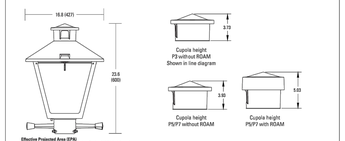

Effective Projected Area (EPA):
The EPA for the American Revolution Series 247CL is 1.0 sq. ft. P3 or P7 cathi-tool height is 24.0 (610).
Approx. Wt. = 36 lbs.

All dimensions are inches (millimeters) unless otherwise noted.

AS REQUIRED BY DARK SKY RECOMMENDATIONS ALL LED LIGHTING SHALL BE COLOR TEMPERATURE OF 3,000 K OR WARMER.

AEL Direction Lighting

RTFDB Round Tapered Fiberglass Poles - Direct Burial

TECHNICAL INFORMATION

Catalog Number	Nominal fixture mounting height (feet)	Pole shaft size (in x in x ft)	EPA (ft²) with 1.2 gust 80 mph	90 mph	100 mph	Max. weight	Approximate ship weight (pounds)
RTFDB 16-6X	16	6.5 x 4.1 x 16	14.0	10.4	7.9	100	36
RTFDB 20-6-6X	16	6.7 x 4.1 x 20	10.0	7.4	5.5	100	38
RTFDB 24-5-7X	20	6.7 x 4.1 x 24	8.2	5.8	4.1	150	46
RTFDB 30-8-3X	25	8.2 x 4.5 x 30	6.2	4.7	3.8	100	71
RTFDB 30-8-4X	25	8.4 x 4.7 x 30	14.5	11.2	8.9	200	98
RTFDB 35-8-4X	30	8.4 x 4.7 x 35	10.5	8.0	6.2	200	116
RTFDB 35-8-5X	30	8.5 x 4.9 x 35	14.8	11.4	9.0	200	153
RTFDB 41-11-8X	35	11.8 x 8.4 x 41	14.3	10.8	7.8	300	218

POLE DETAIL

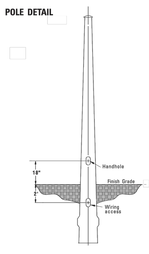

IMPORTANT:
- These specifications are intended for general purposes only. Lithonia reserves the right to change material or design, without prior notice, in a continuing effort to upgrade its products.

LITHONIA LIGHTING®
An AcuityBrands Company

© 1996-2010 Acuity Brands Lighting, Inc. All rights reserved. Rev. 5/1/10

Sheet #: Pole-RTFDB

Lithonia Lighting
Outdoor
One Lithonia Way, Conyers, GA 30012
Phone: 770-922-9000 Fax: 770-918-1209
www.lithonia.com

LEGEND

EXISTING

PSE 50	PAVEMENT ELEVATION	94	CONTOUR
TOB 98	TOP OF CURB ELEVATION	E	ELECTRIC
BOW 2	BOTTOM OF CURB ELEVATION	W	WATER
Top 2	SPOT ELEVATION	G	GAS
	ELECTRIC BOX	X	FENCE
	PULL BOX	S	SANITARY SEWER
	FIRE HYDRANT	T	TELEPHONE
	GAS VALVE	OHW	OVERHEAD WIRE
	WATER VALVE	D	DRAINAGE
	TRANSFORMER	CATV	TELEVISION
	ELECTRIC POLE		DRAINAGE MANHOLE
	LIGHT POLE		CATCH BASINS
	HIGH TENSION TOWER		TREE TO BE REMOVED
W.M.	WATER MAIN		
W.S.	WATER SERVICE		TREE TO REMAIN
G.M.	GAS MAIN		MONUMENT

PROPOSED

(TC92.00)	TOP OF CURB ELEVATION	(W)	WATER
(BC91.5)	BOTTOM OF CURB ELEVATION	(FS)	FIRE SERVICE
x92.0)	SPOT ELEVATION	(WS)	WATER SERVICE
LP	LEACHING POOL	(E)	ELECTRIC
CB	CATCH BASIN	(G)	GAS
SMH	SANITARY MANHOLE	X	FENCE
DMH	DRAINAGE MANHOLE	(HC)	SANITARY HOUSE CONNECTION
(92)	CONTOUR	(D)	DRAINAGE
	LEACHING POOL W/ OPEN GRATE	(RD)	ROOF DRAIN
	LEACHING POOL W/ SOLID COVER	(T)	TELEPHONE
	DRAINAGE BASIN	(CATV)	TELEVISION
	CATCH BASIN (TC = TOP OF CURB BOX)		LIMIT OF CLEARING AND GRADING DURING CONSTRUCTION
	HYDRANT		CONCRETE SIDEWALK / CONCRETE APRON
PS	STREET TREE W / SYMBOL		

LEGEND

- PROPOSED STREET LIGHT (SINGLE LUMINAIRE)
- T — PROPOSED PSEG TRANSFORMER
- SB — PROPOSED SPLICE BOX
- (E) — (E) — (3) #6 AWG IN 1.25" GALVANIZED STEEL CONDUIT OR (3) #6 AWG IN 1 1/4" SCHEDULE 80 PVC CONDUIT

SCALE: 1" = 60'

0 30 60 100 200

FOR TOWN USE

No.	REVISION	DATE

OWNER
I.H.C.C., INC. AND
ROBERO REVOCABLE TRUST
21 BREEZE HILL ROAD
NORTHPORT, NY, 11768
(631) 261 - 5700

APPLICANT:
THE PRESERVE AT INDIAN HILLS
1 RABRO DRIVE, SUITE 100
HAUPPAUGE, N.Y. 11788
(631) 351 - 4000

LIGHTING PLAN - SOUTH PARCEL
FOR
THE PRESERVE AT INDIAN HILLS
SITUATED AT
NORTHPORT
TOWN OF HUNTINGTON, SUFFOLK COUNTY, NEW YORK
S.C.T.M.: DISTRICT: 0400, SECT. 014, BLK. 04, LOTS 1 AND 2
DISTRICT 0400, SECT. 015, BLK. 01, LOTS 3.1, 3.2, 11, 12, 16, 19 AND P/O 22

STATE OF NEW YORK — JOSEPH M. PAVONE — LICENSED PROFESSIONAL ENGINEER

NELSON+POPE
engineers • architects • surveyors
70 Maxess Road, Melville, NY 11747 • 631.427.5665 • nelsonpope.com

DRAWN BY:	GEO	CADD No.	86047 CSP 2021.DWG	SCALE:	1"=60'
CHECKED BY:	JM	FILE NO.:	400-014	DRAWING NO.:	LI - 102
DATE:	OCTOBER, 2021	PROJECT NO.:	86047	SHEET NO.:	34 OF 44

C:\projects\86047\PAVE\SCDOC\DRAWINGS\86047 CSP 2021.dwg, SHT# 44 - LIGHTING PLAN - SOUTH PARCEL, 10/11/2023 1:00:41 PM

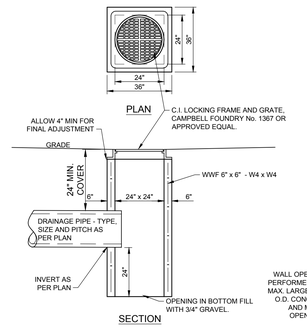

DRAINAGE BASIN DETAIL DB

NOT TO SCALE

NOTES:
1. CONCRETE TO BE 1:2:4 MIX WITH A 4" - 5" SLUMP AND AGGREGATE PASSING THE 3/4" SIEVE.
2. ALL DRAINAGE PIPES MUST BE PROVIDED WITH A MINIMUM COVER OF 2' - 0".
3. ALL CONCRETE TO BE 4,000 PSI, AT 28 DAYS, AND AIR ENTRAINED.
4. WWF SHALL MEET A82 AND A185. REBAR SHALL MEET ASTM A615, GRADE 60.
5. WINDOW TO BE CAST IN STRUCTURE AS REQUIRED. KNOCK-OUT PANELS WILL NOT BE PERMITTED.

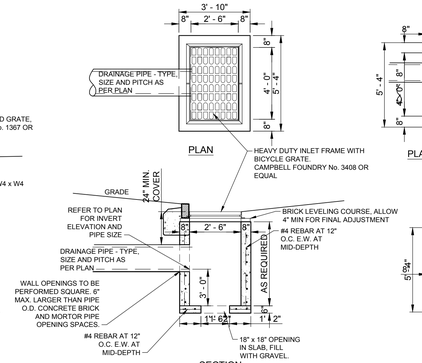

CATCH BASIN DETAIL TYPE 1

NOT TO SCALE

NOTES:
1. CONCRETE TO BE 1:2:4 MIX 4" - 5" SLUMP AGGREGATE PASSING 3/4" SIEVE.
2. ALL DRAINAGE PIPES MUST BE PROVIDED WITH A MINIMUM COVER OF 2' - 0".
3. ALL CONCRETE TO BE 4,000 PSI. AT 28 DAYS.
4. WWF A82 AND A185, REBAR ASTM A615, GRADE 60
5. W.W.M. : 6" x 6" - 4/4 Fs= 60,000 P.S.I.,A.S.T.M. A-185 PROVIDE 1 1/2" COVER AT ENDS OF VERTICAL WIRES, 1" RADIUS BENDS AT CORNERS.
6. UTILIZE 4 LIFT HOLES FOR HANDLING.
7. WINDOW TO BE CAST IN STRUCTURE AS REQUIRED. KNOCK-OUT PANELS WILL NOT BE PERMITTED.

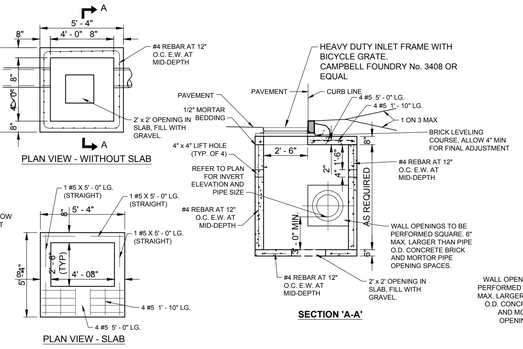

CATCH BASIN DETAIL TYPE 3

NOT TO SCALE

NOTES:
1. CONCRETE TO BE 1:2:4 MIX 4" - 5" SLUMP AGGREGATE PASSING 3/4" SIEVE.
2. ALL DRAINAGE PIPES MUST BE PROVIDED WITH A MINIMUM COVER OF 2' - 0".
3. ALL CONCRETE TO BE 4,000 PSI. AT 28 DAYS.
4. WWF A82 AND A185, REBAR ASTM A615, GRADE 60
5. W.W.M. : 6" x 6" - 4/4 Fs= 60,000 P.S.I.,A.S.T.M. A-185 PROVIDE 1 1/2" COVER AT ENDS OF VERTICAL WIRES, 1" RADIUS BENDS AT CORNERS.
6. UTILIZE 4 LIFT HOLES FOR HANDLING.
7. WINDOW TO BE CAST IN STRUCTURE AS REQUIRED. KNOCK-OUT PANELS WILL NOT BE PERMITTED.

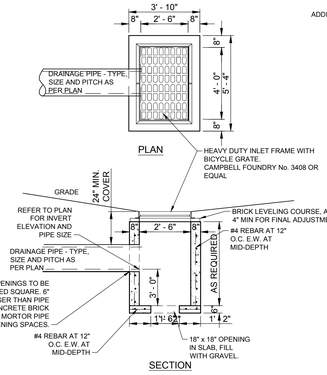

OVERFLOW CATCH BASIN DETAIL TYPE 4

NOT TO SCALE

NOTES:
1. CONCRETE TO BE 1:2:4 MIX 4" - 5" SLUMP AGGREGATE PASSING 3/4" SIEVE.
2. ALL DRAINAGE PIPES MUST BE PROVIDED WITH A MINIMUM COVER OF 2' - 0".
3. ALL CONCRETE TO BE 4,000 PSI. AT 28 DAYS.
4. WWF A82 AND A185, REBAR ASTM A615, GRADE 60
5. W.W.M. : 6" x 6" - 4/4 Fs= 60,000 P.S.I.,A.S.T.M. A-185 PROVIDE 1 1/2" COVER AT ENDS OF VERTICAL WIRES, 1" RADIUS BENDS AT CORNERS.
6. UTILIZE 4 LIFT HOLES FOR HANDLING.
7. WINDOW TO BE CAST IN STRUCTURE AS REQUIRED. KNOCK-OUT PANELS WILL NOT BE PERMITTED.

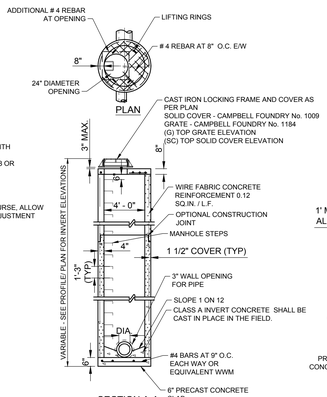

DRAINAGE MANHOLE DETAIL DMH ON-SITE

NOT TO SCALE

NOTES:
1. CONCRETE TO BE 1:2:4 MIX WITH A 4" - 5" SLUMP AND AGGREGATE PASSING THE 3/4" SIEVE.
2. ALL DRAINAGE PIPES MUST BE PROVIDED WITH A MINIMUM COVER OF 2' - 0".
3. ALL CONCRETE TO BE 4,000 PSI, AT 28 DAYS, AND AIR ENTRAINED.
4. WWF SHALL MEET A82 AND A185. REBAR SHALL MEET ASTM A615, GRADE 60.
5. MANHOLE STEPS TO BE COPOLYMER POLYPROPYLENE, WITH 1/2" REINFORCING BAR.

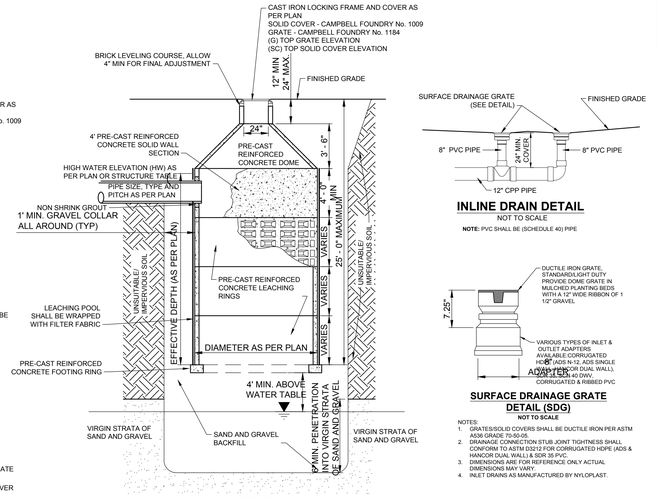

LEACHING POOL DETAIL TYPE B LP (T-B)

NOT TO SCALE

NOTES:
1. ALL DRAINAGE PIPES MUST BE PROVIDED WITH A MINIMUM 2'-0" OF COVER AND ENTER A SOLID WALL SECTION.
2. ANY UNSUITABLE MATERIAL UNDER THE LEACHING BASIN SHALL BE EXCAVATED AND REMOVED UNTIL A VIRGIN STRATA OF SAND AND GRAVEL IS ENCOUNTERED. AN ADDITIONAL 6' IS THEN TO BE EXCAVATED INTO THE VIRGIN SAND AND GRAVEL. ALL BACKFILL MUST BE CLEAN AND ACCEPTABLE MATERIAL PLACED UNDER THE SUPERVISION OF THE TOWN ENGINEER. PROVIDE 2" OF CLEAN SAND AND GRAVEL INSIDE THE BASE OF THE BASIN.
3. TOP DOME SHALL BE DESIGNED FOR AASHTO H-20 LOADING.
4. FILTER FABRIC SHALL BE MIRAFI 160N OR APPOVED EQUAL. (MAXIMUM APPARENT OPENING SIZE (AOS)SHALL BE 0.212 MM AS PER ASTM D4751).
5. CONCRETE - 4,000 PSI AT 28 DAYS.
6. ALL PRECAST DRAINAGE STRUCTURES SHALL BE FURNISHED WITH PRECAST OPENINGS FOR DRAINAGE PIPE. KNOCK-OUT PANELS WILL NOT BE ACCEPTED.

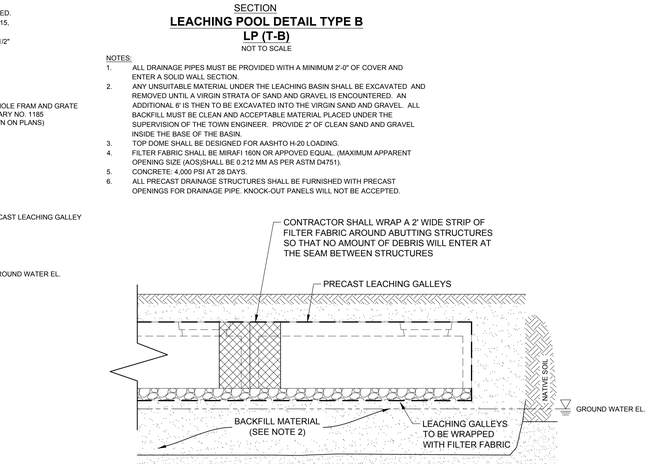

INLINE DRAIN DETAIL

NOT TO SCALE

NOTE: PVC SHALL BE (SCHEDULE 40) PIPE

SURFACE DRAINAGE GRATE DETAIL (SDG)

NOT TO SCALE

NOTES:
1. GRATES/SOLID COVERS SHALL BE DUCTILE IRON PER ASTM A536 GRADE 70-50-05.
2. DRAINAGE CONSTRUCTION STUB JOINT TIGHTNESS SHALL CONFORM TO ASTM D3212 FOR CORRUGATED HDPE (ADS & HANCOR DUAL WALL) & SDR 35 PVC.
3. DIMENSIONS ARE FOR REFERENCE ONLY ACTUAL DIMENSIONS MAY VARY.
4. INLET DRAINS AS MANUFACTURED BY NYLOPLAST.

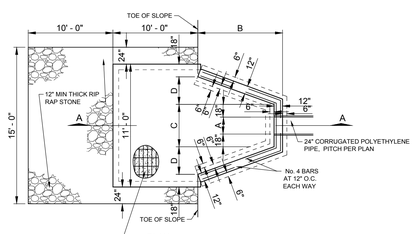

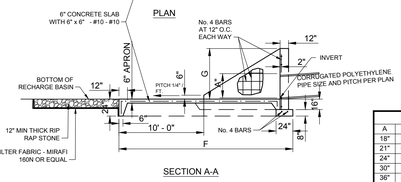

RECHARGE BASIN HEADWALL DETAIL

NOT TO SCALE

NOTES:
1. CONCRETE TO BE CLASS A - AIR ENTRAINED
2. ALL DRAINAGE PIPES MUST BE PROVIDED WITH A MINIMUM COVER OF 2' - 0".
3. ALL CONCRETE TO BE 4,000 PSI. AT 28 DAYS.
4. WELDED WIRE MESH - ASTM A82 AND A185,- FLAT SHEETS.
5. REBAR - ASTM A615, GRADE 60
6. CONCRETE SLAB SHALL BE STEEL TROWEL FINISHED.
7. TO BE CONSTRUCTED MONOLITHICALLY EXCEPT AS NOTED OR APPROVED.

DIMENSIONS						
A	B	C	D	E	F	G
18"	5'-6"	4'-6"	2'-9"	13'-0"	17'-0"	4'-0"
21"	6'-0"	4'-9"	3'-0"	13'-9"	17'-6"	4'-3"
24"	6'-6"	5'-0"	3'-3"	14'-6"	18'-0"	4'-6"
30"	7'-8"	5'-6"	3'-10"	16'-2"	19'-2"	5'-1"
36"	8'-8"	6'-0"	4'-4"	17'-8"	20'-2"	5'-7"
42"	9'-8"	6'-6"	4'-10"	19'-2"	21'-2"	6'-5"
48"	10'-10"	7'-0"	5'-5"	20'-10"	22'-4"	7'-3"

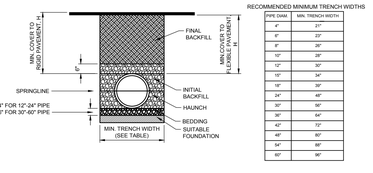

RECOMMENDED MINIMUM TRENCH WIDTHS

PIPE DIAM	MIN. TRENCH WIDTH
4"	21"
6"	23"
8"	26"
10"	28"
12"	30"
15"	34"
18"	36"
24"	48"
30"	56"
36"	64"
42"	72"
48"	80"
54"	88"
60"	96"

CORRUGATED POLYETHYLENE PIPE TRENCH AND BEDDING DETAIL

NOT TO SCALE

NOTES:
1. ALL PIPE SYSTEMS SHALL BE INSTALLED IN ACCORDANCE WITH ASTM D2321, "STANDARD PRACTICE FOR UNDERGROUND INSTALLATION OF THERMOPLASTIC PIPE FOR SEWERS AND OTHER GRAVITY FLOW APPLICATIONS", LATEST EDITION.
2. MEASURES SHOULD BE TAKEN TO PREVENT MIGRATION OF NATIVE FINES INTO BACKFILL MATERIAL WHEN REQUIRED.
3. FOUNDATION: WHERE THE TRENCH BOTTOM IS UNSUITABLE, THE CONTRACTOR SHALL EXCAVATE TO A DEPTH REQUIRED BY THE ENGINEER AND REPLACE WITH SUITABLE MATERIAL AS SPECIFIED BY THE ENGINEER. AS AN ALTERNATIVE AND AT THE DISCRETION OF THE DESIGN ENGINEER, THE TRENCH BOTTOM MAY BE STABILIZED USING A GEOTEXTILE MATERIAL.
4. BEDDING: SUITABLE MATERIAL SHALL BE CLASS I, II OR III. THE CONTRACTOR SHALL PROVIDE DOCUMENTATION FOR MATERIAL SPECIFICATION TO ENGINEER. UNLESS OTHERWISE NOTED BY THE ENGINEER, MINIMUM BEDDING THICKNESS SHALL BE 4" FOR 4"-24", 6" FOR 30"-60".
5. INITIAL BACKFILL: SUITABLE MATERIAL SHALL BE CLASS I, II OR III IN THE PIPE ZONE EXTENDING NOT LESS THAN 6" ABOVE CROWN OF PIPE. THE CONTRACTOR SHALL PROVIDE DOCUMENTATION FOR MATERIAL SPECIFICATION TO ENGINEER. MATERIAL SHALL BE INSTALLED AS REQUIRED IN ASTM D2321, LATEST EDITION.
6. MINIMUM COVER: MINIMUM COVER, H, IN NON-TRAFFIC APPLICATIONS (GRASS OR LANDSCAPE AREAS) IS 12" FROM THE TOP OF PIPE TO GROUND SURFACE. ADDITIONAL COVER MAY BE REQUIRED TO PREVENT FLOATATION. FOR TRAFFIC APPLICATIONS, MINIMUM COVER, H, IS 12" UP TO 48" DIAMETER PIPE AND 24" OF COVER FOR 54"-60" DIAMETER PIPE, MEASURED FROM TOP OF PIPE TO BOTTOM OF FLEXIBLE PAVEMENT OR TO TOP OF RIGID PAVEMENT.

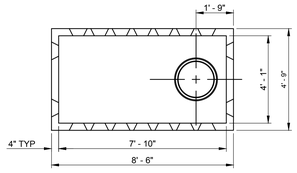

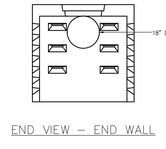

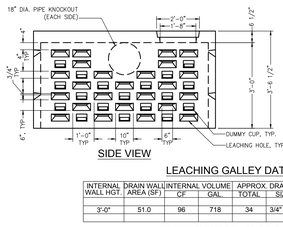

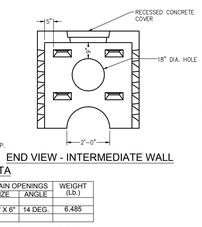

LEACHING GALLEY DATA

INTERNAL WALL HGT.	DRAIN WALL AREA (SF.)	INTERNAL VOLUME CF	INTERNAL VOLUME GAL.	APPROX. DRAIN OPENINGS TOTAL	APPROX. DRAIN OPENINGS SIZE	APPROX. DRAIN OPENINGS ANGLE	WEIGHT (LB.)
3'-0"	51.0	96	718	34	3/4" X 6"	14 DEG.	6,485

LEACHING GALLEY DETAIL

NOT TO SCALE

NOTES:
1. CONCRETE 4,000 PSI @ 28 DAYS
2. REBAR TO BE ASTM A-615 GRADE 60
3. WELDED WIRE FABRIC ASTM A-185
4. DESIGNED FOR AASHTO HS-20 LOADING
5. TOP SLAB AND WALL ARE MONOLITHIC

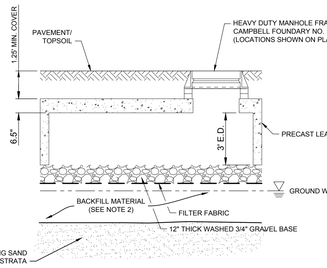

TYPICAL LEACHING GALLEY SECTION DETAIL

NOT TO SCALE

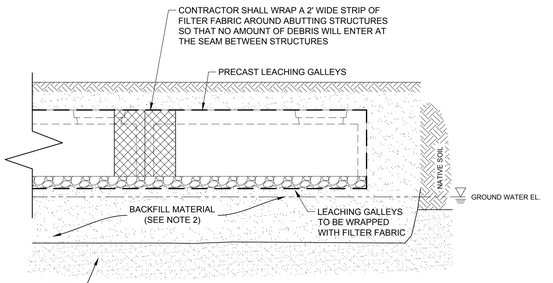

TYPICAL LEACHING GALLEY INSTALLATION DETAIL

NOT TO SCALE

LEACHING GALLEY NOTES:

1. UNSUITABLE MATERIAL SHALL BE REMOVED UNDER LEACHING POOL UNTIL 6' MIN. PENETRATION INTO VIRGIN STRATA OF SAND AND GRAVEL.
2. BACKFILL MATERIAL TO BE CLEAN SAND AND GRAVEL CONTAINING LESS THAN 15% FINE SAND, SILT AND CLAY. MATERIAL TO BE IMPORTED IF NATIVE MATERIALS ARE DETERMINED TO BE UNSUITABLE BY THE ENGINEER.
3. ALL CONCRETE TO BE 4,000 P.S.I., AT 28 DAYS, AND AIR ENTRAINED.
4. WELDED WIRE FABRIC SHALL MEET ASTM A82 AND A185.
5. REBAR SHALL MEET ASTM A615, GRAE 60.
6. STRUCTURE SHALL BE DESIGNED FOR AASHTO H-20 LOADING.

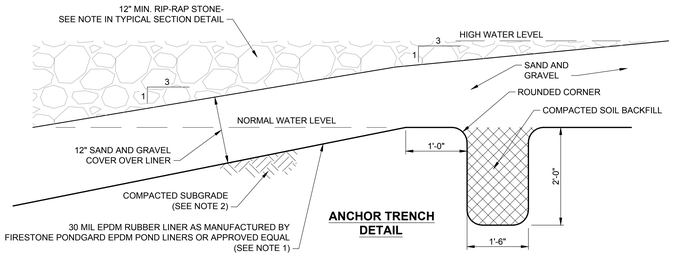

ANCHOR TRENCH DETAIL

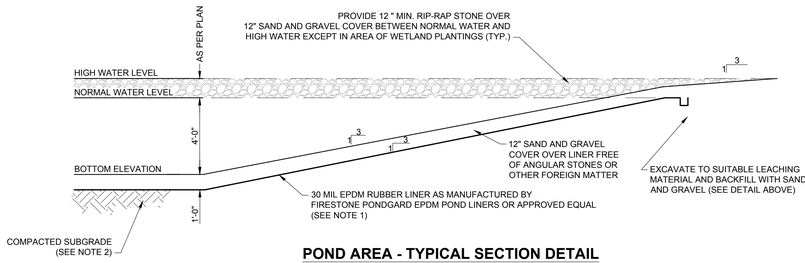

POND AREA - TYPICAL SECTION DETAIL

NOT TO SCALE

NOTES:
1. THE LINER SHALL BE INSTALLED IN ACCORDANCE WITH THE MANUFACTURER'S REQUIREMENTS.
2. THE COMPACTED SUBGRADE SHALL BE SMOOTH, FIRM, UNYIELDING AND FREE OF VEGETATION, CONSTRUCTION DEBRIS, STICKS, SHARP ROCKS, VOID SPACES, ICE, ABRUPT ELEVATION CHANGES, STANDING WATER, CRACKS LARGER THAN 1/4" IN WIDTH AND ANY OTHER FOREIGN MATTER THAT COULD CONTACT THE LINER.

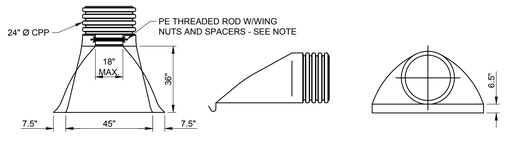

FLARED END SECTION DETAIL FES

NOT TO SCALE

NOTE:
END SECTIONS REQUIRE TWO (2) THREADED RODS FOR ASSEMBLY.

FOR TOWN USE

No.	REVISION	DATE

OWNER
I.H.C.C.,INC. AND
ROBERG REVOCABLE TRUST
21 BREEZE HILL ROAD
NORTHPORT, NY., 11768
(631) 261 - 5700

APPLICANT:
THE PRESERVE AT INDIAN HILLS
1 RABRO DRIVE, SUITE 100
HAUPPAUGE, N.Y. 11788
(631) 351 - 4000

DRAINAGE DETAILS
FOR
THE PRESERVE AT INDIAN HILLS
SITUATED AT
NORTHPORT
TOWN OF HUNTINGTON, SUFFOLK COUNTY, NEW YORK
S.C.T.M.: DISTRICT: 0400, SECT: 014, BLK: 04, LOTS 1 AND 2
DISTRICT 0400, SECT. 015, BLK. 01, LOTS 3.1, 3.2, 11, 12, 16, 19 AND P/O 22

NELSON+POPE
engineers • architects • surveyors
70 Maxess Road, Melville, NY 11747 • 631.427.5665 • nelsonpope.com

DRAWN BY:	GEO	CADD No.: 86047 CSP 2021 DETAILS.DWG	SCALE: NONE
CHECKED BY:	JM	FILE NO.: 400-014	DRAWING NO.: C - 501
DATE:	OCTOBER, 2021	PROJECT NO.: 86047	SHEET NO.: 35 OF 44

IT IS A VIOLATION OF NEW YORK STATE EDUCATION LAW ARTICLE 145, PROFESSIONAL ENGINEERING AND LAND SURVEYING, SECTION 7209 FOR ANY PERSON, UNLESS HE IS ACTING UNDER THE DIRECTION OF A LICENSED PROFESSIONAL ENGINEER OR LAND SURVEYOR, TO ALTER AN ITEM IN ANY WAY. IF AN ITEM BEARING THE SEAL OF AN ENGINEER OR LAND SURVEYOR IS ALTERED, THE ALTERING ENGINEER OR LAND SURVEYOR SHALL AFFIX TO THE ITEM HIS SEAL AND NOTATION "ALTERED BY" FOLLOWED BY HIS SIGNATURE AND THE DATE OF SUCH ALTERATION, AND SPECIFIC DESCRIPTION OF THE ALTERATION.

G:\projects\86047\PWA\SCHOONER\86047 CSP 2021 DETAILS.dwg, 35 OF 44 - DRAINAGE DETAILS, 10/11/2021 3:02:20 PM

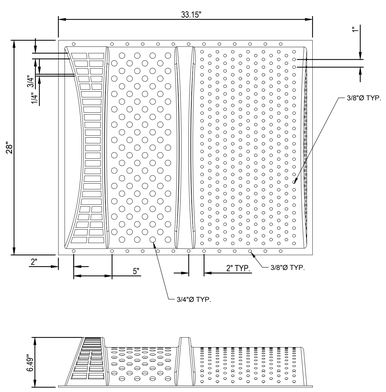

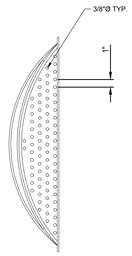

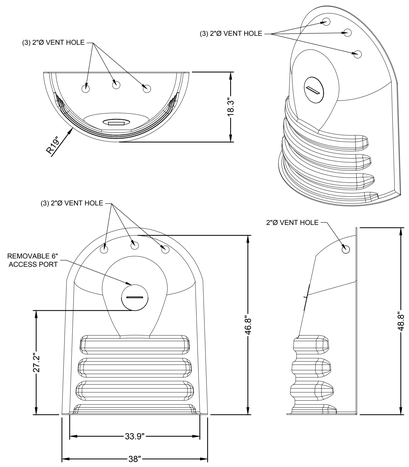

TRASH RACK DETAIL

NOT TO SCALE

NOTES:
1. TRASH RACK TO BE TRASHGUARD PLUS 28" (TGRD28X30) MANUFACTURED BY ACF ENVIRONMENTAL OR APPROVED EQUIVALENT.

OUTLET HOOD DETAIL

NOT TO SCALE

NOTES:
1. OUTLET HOOD TO BE NYLOPLAST ENVIROHOOD PART NUMBER 7004-110-110 MANUFACTURED BY ADS OR APPROVED EQUIVALENT.

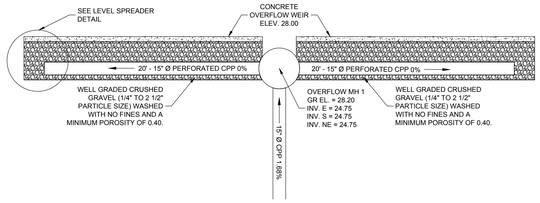

LEVEL SPREADER PLAN VIEW

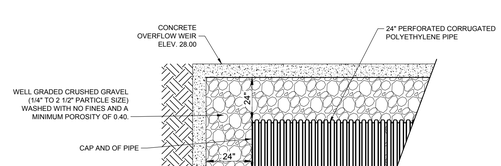

LEVEL SPREADER DETAIL

NOT TO SCALE

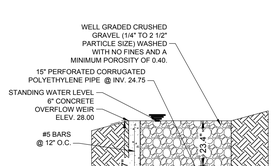

LEVEL SPREADER SECTION VIEW

MCNICHOLS BAR GRATING

CONSTRUCTION TYPE	SWAGE-LOCKED
SERIES TYPE & NAME	GAL-150
PRODUCT SPACING	19-S-4
PRIMARY MATERIAL	ALUMINUM
BB SHAPE	RECTANGULAR
PRODUCT SURFACE	SMOOTH
PERCENT OPEN AREA	80%
A BB HEIGHT	1-1/2"
B BB THICKNESS	3/16"
C BB SPACING	1-3/16" ON CENTER
D CLEAR SPACE BTW BB	1"
E CROSS BAR SPACING	4" ON CENTER

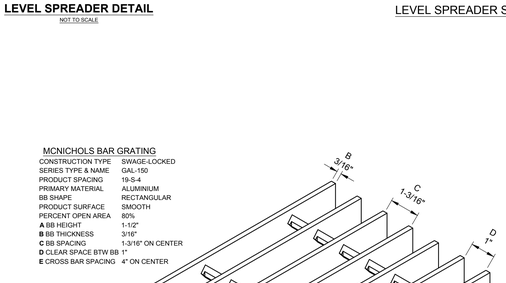

OUTLET CONTROL STRUCTURE GRATE DETAIL

NOT TO SCALE

NOTES:
1. GRATE TO BE GAL-150 ALUMINUM BAR GRATING MANUFACTURED BY MCNICHOL COMPANY INC., OR APPROVED EQUIVALENT.

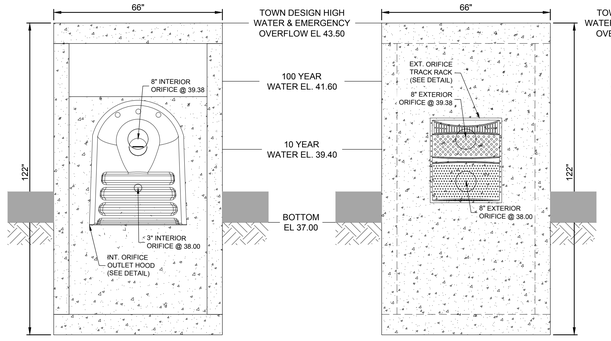

FRONT VIEW - INTERIOR
B-B

FRONT VIEW - EXTERIOR
A-A

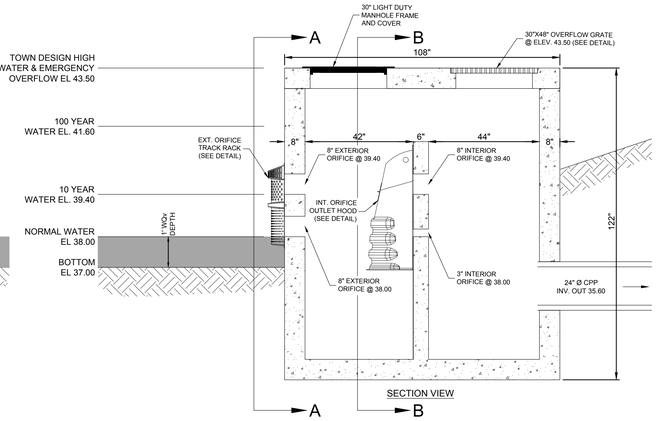

SECTION VIEW

OVERFLOW STRUCTURE 1

NOT TO SCALE

NOTES:
1. CONCRETE STRUCTURE TO BE PRECAST WITH MONOLITHIC BASE CONSTRUCTION
2. GRATE TO BE SECURED WITH REMOVABLE SADDLE CLIP SUPPLIED BY MANUFACTURER OR WITH REMOVABLE NON-CORROSIVE FASTENERS.
3. GRATE TO BE FLUSH WITH TOP OF STRUCTURE.
4. ALL HARDWARE AND FASTENERS TO BE STAINLESS STEEL.
5. TRASH RACK TO BE INSTALLED ON OUTER ORIFICES TO PREVENT DEBRIS FROM ENTERING OUTLET STRUCTURE.
6. OUTLET HOOD TO BE INSTALLED ON INTERIOR ORIFICES TO PREVENT DEBRIS FROM ENTERING DISCHARGE PIPE.

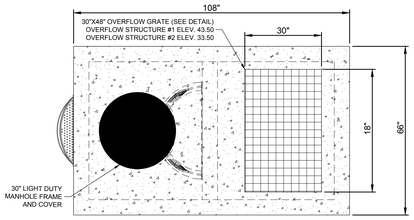

TOP VIEW - OVERFLOW STRUCTURES 1 & 2

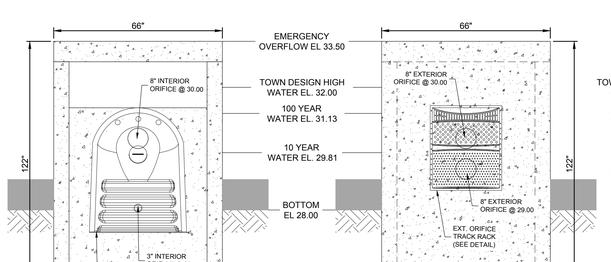

FRONT VIEW - INTERIOR
B'-B'

FRONT VIEW - EXTERIOR
A'-A'

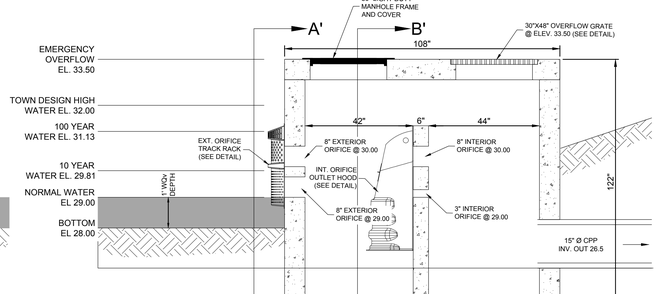

SECTION VIEW

OVERFLOW STRUCTURE 2

NOT TO SCALE

NOTES:
1. CONCRETE STRUCTURE TO BE PRECAST WITH MONOLITHIC BASE CONSTRUCTION
2. GRATE TO BE SECURED WITH REMOVABLE SADDLE CLIP SUPPLIED BY MANUFACTURER OR WITH REMOVABLE NON-CORROSIVE FASTENERS.
3. GRATE TO BE FLUSH WITH TOP OF STRUCTURE.
4. ALL HARDWARE AND FASTENERS TO BE STAINLESS STEEL.
5. TRASH RACK TO BE INSTALLED ON OUTER ORIFICES TO PREVENT DEBRIS FROM ENTERING OUTLET STRUCTURE.
6. OUTLET HOOD TO BE INSTALLED ON INTERIOR ORIFICES TO PREVENT DEBRIS FROM ENTERING DISCHARGE PIPE.

FOR TOWN USE

No.	REVISION	DATE

OWNER
I.H.C.C., INC. AND
ROBERO REVOCABLE TRUST
21 BREEZE HILL ROAD
NORTHPORT, NY, 11768
(631) 261 - 5700

APPLICANT:
THE PRESERVE AT INDIAN HILLS
1 RABRO DRIVE, SUITE 100
HAUPPAUGE, N.Y. 11788
(631) 351 - 4000

DRAINAGE DETAILS
FOR
THE PRESERVE AT INDIAN HILLS
SITUATED AT
NORTHPORT
TOWN OF HUNTINGTON, SUFFOLK COUNTY, NEW YORK
S.C.T.M.: DISTRICT: 0400, SECT. 014, BLK. 04, LOTS 1 AND 2
DISTRICT 0400, SECT. 015, BLK. 01, LOTS 3.1, 3.2, 11, 12, 16, 19 AND P/O 22

STATE OF NEW YORK — JAMES MICHAEL — 23 — LICENSED PROFESSIONAL ENGINEER

NELSON+POPE
engineers • architects • surveyors
70 Maxess Road, Melville, NY 11747 • 631.427.5665 • nelsonpope.com

DRAWN BY:	GEO	CADD No.: 86047 CSP 2021 DETAILS.DWG	SCALE:	DRAWING NO.:	C - 502
CHECKED BY:	JM	FILE NO.: 400-014	NONE	SHEET NO.:	36 OF 44
DATE:	OCTOBER, 2021	PROJECT NO.: 86047			

S:\projects\86047\PAL\SCD\CSP\86047 CSP 2021 DETAILS.dwg, 36 OF 44 - DRAINAGE DETAILS, 10/11/2021 3:53:23 PM

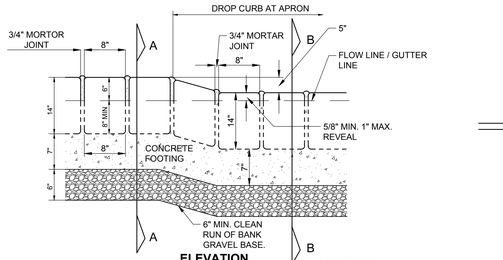

ELEVATION

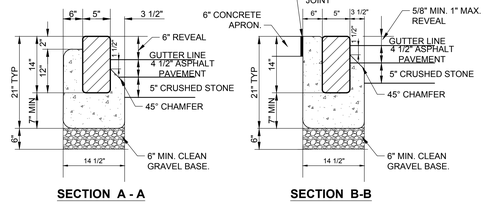

BELGIAN BLOCK CURB DETAIL

NOT TO SCALE

NOTES:

1. CONCRETE TO BE 1:2:4 MIX 4" - 5" SLUMP AGGREGATE PASSING 3/4" SIEVE.
2. TYPICAL BELGIAN BLOCK TO BE 5" x 8" x 14" WITH COMPRESSIVE STRENGTH OF 4,000 PSI MINIMUM.
3. ALL CONCRETE TO BE 4,000 PSI.
4. MORTAR MIX TO BE IN ALL JOINTS.
5. BLOCKS SHALL BE WASHED PRIOR TO INSTALLATION.

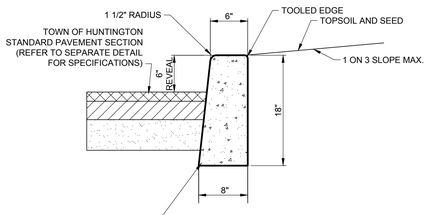

N.Y.S.D.O.T. CLASS D FIBER REINFORCED PORTLAND CEMENT CONCRETE. 4000 PSI CONC. @ 28 DAYS AND SHALL BE AIR ENTRAINED. EXPANSION JOINTS SHALL BE 1/2" RIGID BITUMINOUS MATERIAL AND SHALL BE PLACED AT INTERVALS NO GREATER THAN 12'-0" O.C. AND AT ALL PC'S AND PT'S

CONCRETE CURB DETAIL

NOT TO SCALE

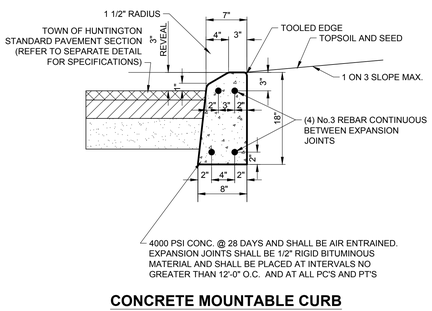

4000 PSI CONC. @ 28 DAYS AND SHALL BE AIR ENTRAINED. EXPANSION JOINTS SHALL BE 1/2" RIGID BITUMINOUS MATERIAL AND SHALL BE PLACED AT INTERVALS NO GREATER THAN 12'-0" O.C. AND AT ALL PC'S AND PT'S

CONCRETE MOUNTABLE CURB DETAIL

NOT TO SCALE

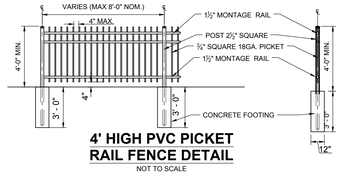

4' HIGH PVC PICKET RAIL FENCE DETAIL

NOT TO SCALE

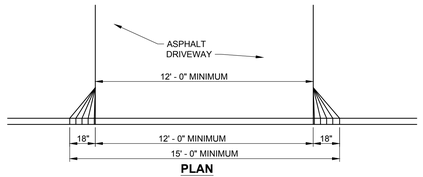

PLAN

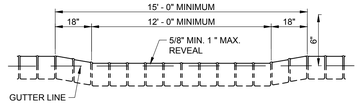

ELEVATION

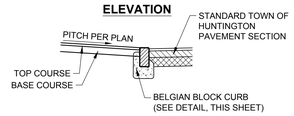

TOP COURSE: 1 1/2" N.Y.S.D.O.T. TYPE 6 FRA
BASE COURSE: 5" STONE BLEND OR
6" RECYCLED CONCRETE AGGREGATE

SECTION

DRIVEWAY APRON DETAIL

NOT TO SCALE

NOTES:

1. 4,000 PSI CONCRETE AS PER N.Y.S.D.O.T. ITEM 608.0101

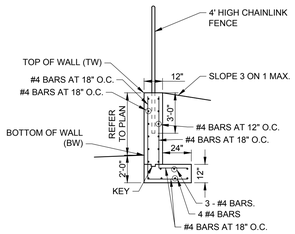

CONCRETE RETINING WALL

NOT TO SCALE

NOTES:

1. 4,000 PSI CONCRETE AS PER N.Y.S.D.O.T. ITEM 608.0101
2. ALL BARS SHALL HAVE A MINIMUM COVER OF 2"

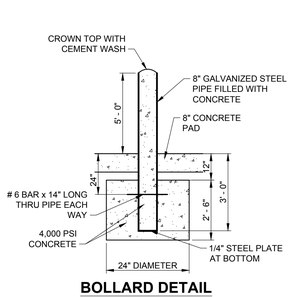

BOLLARD DETAIL

NOT TO SCALE

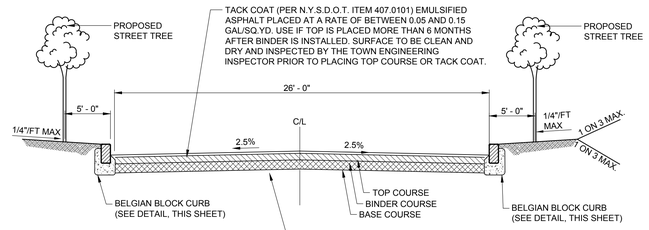

TOP COURSE: 1 1/2" N.Y.S.D.O.T. TYPE 6 FRA
BINDER COURSE: 3" N.Y.S.D.O.T. TYPE 3RA
BASE COURSE: 5" STONE BLEND OR
6" RECYCLED CONCRETE AGGREGATE

COMPACTED EXISTING GROUND IF SUITABLE. REMOVE ALL UNSUITABLE MATERIAL AND REPLACE WITH SUITABLE COMPACTED MATERIAL. ALL AS DIRECTED BY THE TOWN ENGINEER. COMPACTION UTILIZING OPTIMUM MOISTURE CONTENT TO AT LEAST 95% STANDARD PROCTOR DENSITY. SUBMIT TEST RESULTS FROM ASTM D698 (MOISTURE) AND ASTM D2922 (DENSITY PER NUCLEAR METHODS) FOR REVIEW.

STANDARD ROADWAY SECTION

NOT TO SCALE

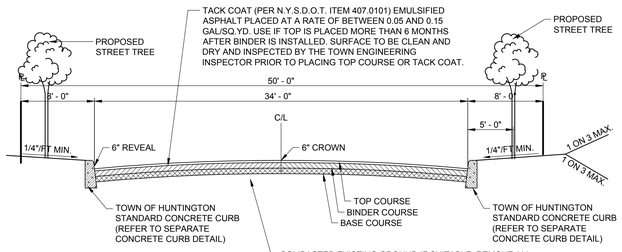

TOP COURSE: 1 1/2" N.Y.S.D.O.T. TYPE 6FRA
BINDER COURSE: 3" N.Y.S.D.O.T. TYPE 3RA
BASE COURSE: 5" STONE BLEND OR
6" RECYCLED CONCRETE AGGREGATE

COMPACTED EXISTING GROUND IF SUITABLE. REMOVE ALL UNSUITABLE MATERIAL AND REPLACE WITH SUITABLE COMPACTED MATERIAL. ALL AS DIRECTED BY THE TOWN ENGINEER. COMPACTION UTILIZING OPTIMUM MOISTURE CONTENT TO AT LEAST 95% STANDARD PROCTOR DENSITY. SUBMIT TEST RESULTS FROM ASTM D698 (MOISTURE) AND ASTM D2922 (DENSITY PER NUCLEAR METHODS) FOR REVIEW.

MYSTIC LANE ROADWAY SECTION

NOT TO SCALE

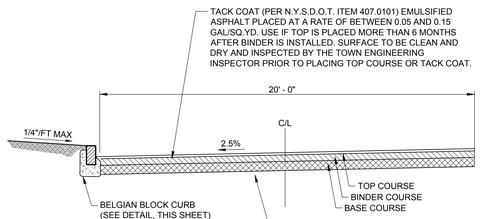

TOP COURSE: 1 1/2" N.Y.S.D.O.T. TYPE 6 FRA
BINDER COURSE: 3" N.Y.S.D.O.T. TYPE 3RA
BASE COURSE: 5" STONE BLEND OR
6" RECYCLED CONCRETE AGGREGATE

COMPACTED EXISTING GROUND IF SUITABLE. REMOVE ALL UNSUITABLE MATERIAL AND REPLACE WITH SUITABLE COMPACTED MATERIAL. ALL AS DIRECTED BY THE TOWN ENGINEER. COMPACTION UTILIZING OPTIMUM MOISTURE CONTENT TO AT LEAST 95% STANDARD PROCTOR DENSITY. SUBMIT TEST RESULTS FROM ASTM D698 (MOISTURE) AND ASTM D2922 (DENSITY PER NUCLEAR METHODS) FOR REVIEW.

MAKAMAH PATH ROADWAY SECTION STATION 7+15 TO 9+75

NOT TO SCALE

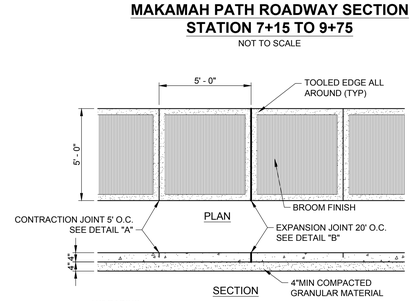

CONCRETE SIDEWALK DETAIL

NOT TO SCALE

1. CONCRETE SHALL BE 4,000 PSI AT 28 DAYS AND SHALL BE AIR ENTRAINED.

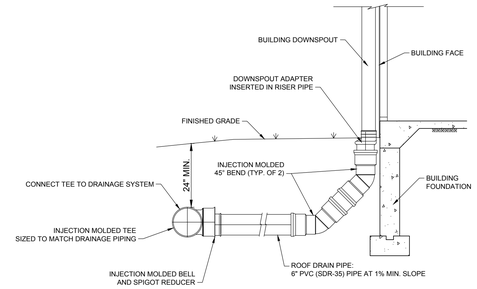

DOWNSPOUT CONNECTION DETAIL

NOT TO SCALE

NOTES:

1. ALL PIPE AND FITTINGS SHALL BE INSTALLED AS PER MANUFACTURERS RECOMMENDATIONS.
2. ALL FITTINGS AND CONNECTIONS SHALL BE SOIL-TIGHT (ST) UNLESS OTHERWISE NOTED.
3. REFER TO ARCHITECTS PLANS FOR DOWNSPOUT LOCATIONS AND SIZES.

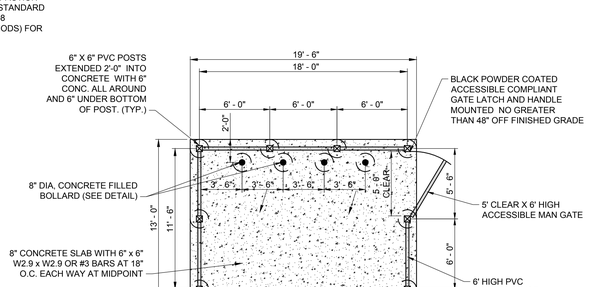

IT IS A VIOLATION OF NEW YORK STATE EDUCATION LAW ARTICLE 145, PROFESSIONAL ENGINEERING AND LAND SURVEYING, SECTION 7209 FOR ANY PERSON, UNLESS HE IS ACTING UNDER THE DIRECTION OF A LICENSED PROFESSIONAL ENGINEER OR LAND SURVEYOR, TO ALTER AN ITEM IN ANY WAY. IF AN ITEM BEARING THE SEAL OF AN ENGINEER OR LAND SURVEYOR IS ALTERED, THE ALTERING ENGINEER OR LAND SURVEYOR SHALL AFFIX TO THE ITEM HIS SEAL AND NOTATION "ALTERED BY" FOLLOWED BY HIS SIGNATURE AND THE DATE OF SUCH ALTERATION, AND SPECIFIC DESCRIPTION OF THE ALTERATION.

FOR TOWN USE

No.	REVISION	DATE

OWNER
I.H.C.C., INC. AND
ROBERG REVOCABLE TRUST
21 BREEZE HILL ROAD
NORTHPORT, NY, 11768
(631) 261 - 5700
APPLICANT:
THE PRESERVE AT INDIAN HILLS
1 RABRO DRIVE, SUITE 100
HAUPPAUGE, N.Y. 11788
(631) 351 - 4000

SITE DETAILS
FOR
THE PRESERVE AT INDIAN HILLS
SITUATED AT
NORTHPORT
TOWN OF HUNTINGTON, SUFFOLK COUNTY, NEW YORK
S.C.T.M.: DISTRICT: 0400, SECT. 014, BLK. 04, LOTS 1 AND 2
DISTRICT 0400, SECT. 015, BLK. 01, LOTS 3.1, 3.2, 11, 12, 16, 19 AND P/O 22

NELSON+POPE
engineers • architects • surveyors
70 Maxess Road, Melville, NY 11747 • 631.427.5665 • nelsonpope.com

DRAWN BY: GEO	CADD No.: 86047 CSP 2021 DETAILS.DWG	SCALE: NONE	DRAWING NO.: C - 503
CHECKED BY: JM	FILE NO.: 400-014		SHEET NO.: 37 OF 44
DATE: OCTOBER, 2021	PROJECT NO.: 86047		

C:\projects\86047\PWA\SITE\CAD\DWG\86047 CSP 2021 DETAILS.dwg, 37 OF 44 SITE DETAILS, 10/11/2021 3:53:28 PM

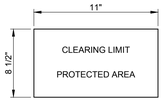

CLEARING SIGN DETAIL

NOTES:
1. THE SIGNS SHALL BE ATTACHED TO THE FENCE WITH WIRE SUBJECT TO THE APPROVAL OF THE ENGINEERING INSPECTOR.
2. SIGNS AND LETTERING SHALL BE OF WATERPROOF MATERIAL SUBJECT TO THE APPROVAL OF THE TOWN ENGINEERING INSPECTOR.
3. THE SIGNS SHALL BE LOCATED ON FENCING 20' MAXIMUM ON CENTER.
4. LETTERING SHALL BE 1" MINIMUM IN HEIGHT

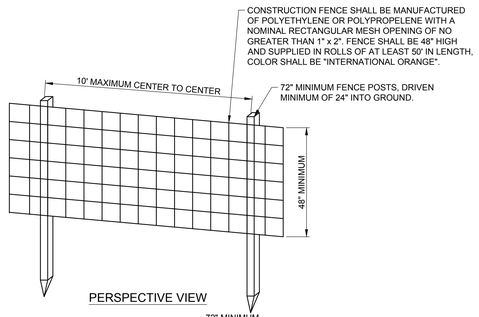

PERSPECTIVE VIEW

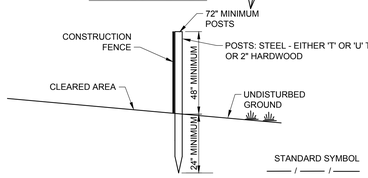

CONSTRUCTION FENCE DETAIL

NOT TO SCALE

NOTES
1. THE CONTRACTOR SHALL INSTALL THE CONSTRUCTION FENCE IN LOCATIONS AS REQUIRED BY THE DRAWINGS AND SPECIFICATIONS OR MUNICIPAL AUTHORITIES.
2. THE PRIMARY PURPOSE OF THE CONSTRUCTION FENCE IS TO CLEARLY DELINEATE A CONSTRUCTION AREA AND PROVIDE SOME MEASURE OF PROTECTION FOR THE SURROUNDING NATURAL AREAS. IT IS NOT DESIGNED OR INTENDED TO BE AN IMPENETRABLE BARRIER TO THOSE INTENT ON ENTERING THE CONSTRUCTION SITE.
3. CONSTRUCTION FENCE SHALL BE INSTALLED BY WEAVING FENCE POSTS VERTICALLY THROUGH AT LEAST THREE (3) MESH OPENINGS (TOP, MIDDLE AND BOTTOM OF FENCE) AND DRIVING POSTS WITH A 3LB. HAMMER (OR EQUIVALENT) FLUSH WITH THE TOP OF FENCING. POSTS SHALL BE AT AN INTERVAL OF NO GREATER THAN TEN FEET. FENCING SHALL BE SECURED FIRMLY TO EACH POST AT THE TOP, BOTTOM AND MID-POINT WITH WIRE REBAR TIES. WHERE LENGTHS OF FENCING ARE JOINED, A POST SHALL BE WOVEN THROUGH BOTH FENCE SECTIONS AT THE JOINT, WITH TIES FASTENING BOTH FENCE SECTIONS TO THE POST. FENCING SHALL BE STRETCHED AS TAUT AS PRACTICAL BETWEEN FENCE POSTS WITHOUT INORDINATELY DEFLECTING POSTS. TEMPORARY OPENINGS IN CONSTRUCTION FENCE INSTALLATIONS SHALL BE PERMITTED FOR ENTRY OF WORKERS, MATERIALS AND EQUIPMENT. SUCH OPENINGS SHALL BE SECURED AT THE END OF EACH WORK DAY IN THE MANNER AFOREMENTIONED FOR JOINING FENCE SECTIONS.
4. POSTS: STEEL, EITHER "T" OR "U" TYPE OR 2" HARDWOOD.

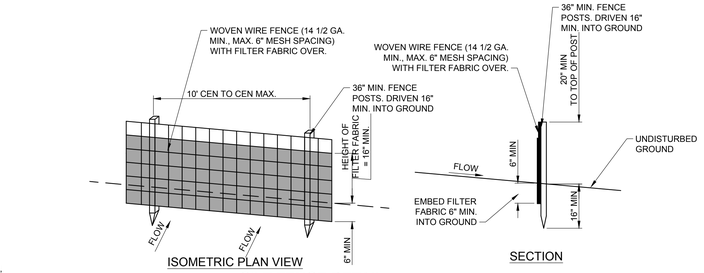

SILT FENCE DETAIL

NOT TO SCALE

STANDARD SYMBOL
——— SF ———

NOTES
1. WOVEN WIRE FENCE TO BE FASTENED SECURELY TO FENCE POSTS WITH WIRE TIES OR STAPLES.
2. FILTER CLOTH TO BE FASTENED SECURELY TO WOVEN WIRE FENCE WITH TIES SPACED EVERY 24" AT TOP AND MID SECTION.
3. WHEN TWO SECTIONS OF FILTER CLOTH ADJOIN EACH OTHER THEY SHALL BE OVERLAPPED BY SIX INCHES AND FOLDED.
4. MAINTENANCE SHALL BE PERFORMED AS NEEDED AND MATERIAL REMOVED WHEN "BULGES" DEVELOP IN THE SILT FENCE.
5. POSTS: STEEL EITHER T OR U TYPE OR 2" HARDWOOD.
6. FENCE: WOVEN WIRE, 14 1/2 GA. 6" MAX.MESH OPENING.
7. FILTER CLOTH SHALL BE A WOVEN GEOTEXTILE COMPOSED OF POLYPROPYLENE CONFORMING TO AASHTO M288.

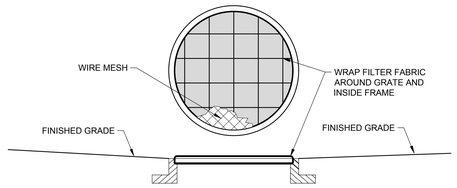

INLET GRATE PROTECTION DETAIL

NOT TO SCALE

STANDARD SYMBOL

NOTES
1. FILTER FABRIC SHALL HAVE AN APPROVED AOS OF 40-85
2. MAINTAIN / REPLACE FILTER FABRIC AS REQUIRED.

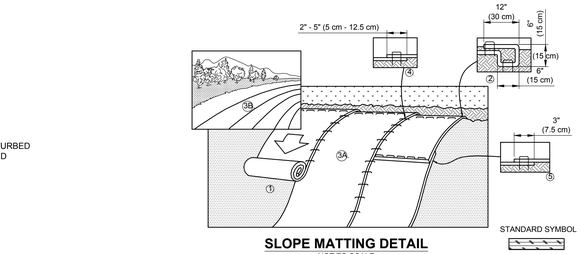

SLOPE MATTING DETAIL

NOT TO SCALE

1. PREPARE SOIL BEFORE INSTALLING ROLLED EROSION CONTROL PRODUCTS (RECP's), INCLUDING ANY NECESSARY APPLICATION OF LIME, FERTILIZER, AND SEED. NOTE: WHEN USING CELL-O-SEED DO NOT SEED PREPARED AREA. CELL-O-SEED MUST BE INSTALLED WITH PAPER SIDE DOWN.
2. BEGIN AT THE TOP OF THE SLOPE BY ANCHORING THE RECP's IN A 6" (15 CM) DEEP X 6" (15 CM) WIDE TRENCH WITH APPROXIMATELY 12" (30cm) OF RECP's EXTENDED BEYOND THE UP-SLOPE PORTION OF THE TRENCH. ANCHOR THE RECP's WITH A ROW OF STAPLES/STAKES APPROXIMATELY 12" (30 CM) APART IN THE BOTTOM OF THE TRENCH. BACKFILL AND COMPACT THE TRENCH AFTER STAPLING. APPLY SEED TO COMPACTED SOIL AND FOLD REMAINING 12" (30 CM) PORTION OF RECP's BACK OVER SEED AND COMPACTED SOIL. SECURE RECP's OVER COMPACTED SOIL WITH A ROW OF STAPLES/STAKES SPACED APPROXIMATELY 12" (30 CM) APART ACROSS THE WIDTH OF THE RECP's.
3. ROLL THE RECP's (A.) DOWN OR (B.) HORIZONTALLY ACROSS THE SLOPE. RECP's WILL UNROLL WITH APPROPRIATE SIDE AGAINST THE SOIL SURFACE. ALL RECP's MUST BE SECURELY FASTENED TO SOIL SURFACE BY PLACING STAPLES/STAKES IN APPROPRIATE LOCATIONS AS SHOWN IN THE STAPLE PATTERN GUIDE. WHEN USING THE DOT SYSTEM , STAPLES/STAKES SHOULD BE PLACED THROUGH EACH OF THE COLORED DOTS CORRESPONDING TO THE APPROPRIATE STAPLE PATTERN.
4. THE EDGES OF PARALLEL RECP's MUST BE STAPLED WITH APPROXIMATELY 2" - 5" (5 CM - 12.5 CM) OVERLAP DEPENDING ON RECP's TYPE.
5. CONSECUTIVE RECP's SPLICED DOWN THE SLOPE MUST BE PLACED END OVER END (SHINGLE STYLE) WITH AN APPROXIMATE 3" (7.5 CM) OVERLAP. STAPLE THROUGH OVERLAPPED AREA, APPROXIMATELY 12" (30 CM) APART ACROSS ENTIRE RECP's WIDTH.
6. IN LOOSE SOIL CONDITIONS, THE USE OF STAPLE OR STAKE LENGTHS GREATER THAN 6" (15 CM) MAY BE NECESSARY TO PROPERLY SECURE THE RECP's.

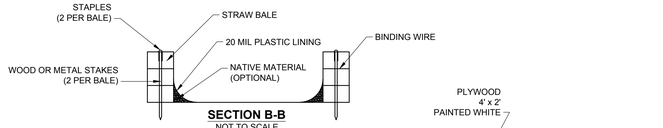

SECTION B-B

NOT TO SCALE

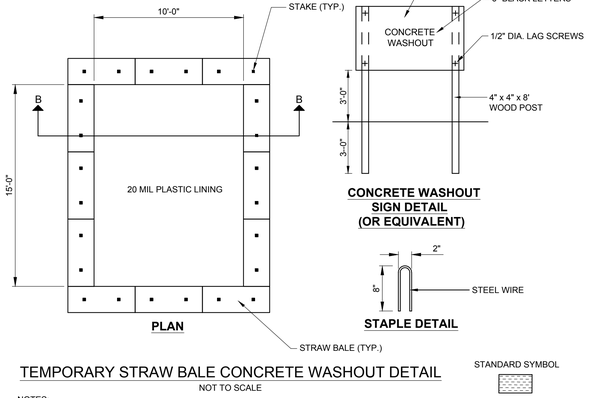

PLAN

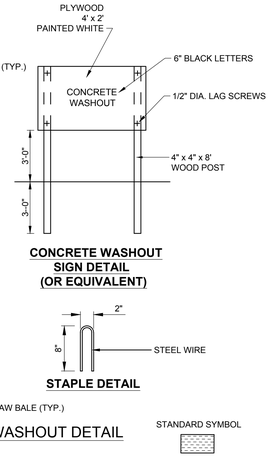

CONCRETE WASHOUT SIGN DETAIL (OR EQUIVALENT)

STAPLE DETAIL

TEMPORARY STRAW BALE CONCRETE WASHOUT DETAIL

NOT TO SCALE

STANDARD SYMBOL

NOTES:
1. WASHOUT AREA SHALL BE A MINIMUM OF 50' FROM STORM DRAIN INLETS, OPEN DRAINAGE FACILITIES AND WATER COURSES.
2. ONCE CONCRETE WASTES ARE WASHED INTO DESIGNATED AREAS AND ALLOWED TO HARDEN, THE CONCRETE SHOULD BE BROKEN UP, REMOVED AND DISPOSED OF IN ACCORDANCE WITH ALL LOCAL, COUNTY, AND STATE REGULATIONS.
3. THE CONCRETE WASHOUT SIGN SHALL BE INSTALLED WITHIN 20' OF TEMPORARY WASHOUT FACILITY.

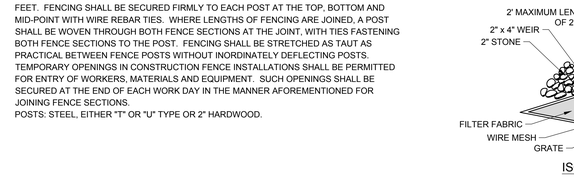

SECTION

ISOMETRIC PLAN VIEW

CURB DROP INLET PROTECTION

NOT TO SCALE

STANDARD SYMBOL

1. FILTER FABRIC SHALL HAVE AN AOS OF 40-85.
2. WOODEN FRAME SHALL BE CONSTRUCTED OF 2" x 4" CONSTRUCTION GRADE LUMBER.
3. WIRE MESH ACROSS THROAT SHALL BE A CONTINUOUS PIECE 30 INCH MINIMUM WIDTH WITH A LENGTH 4 FEET LONGER THAN THE THROAT. IT SHALL BE SHAPED AND SECURELY NAILED TO A 2" x 4" WEIR.
4. THE WEIR SHALL BE SECURELY NAILED TO 2" x 4" SPACERS 9 INCHES LONG SPACED NO MORE THAN 6 FEET APART.
5. THE ASSEMBLY SHALL BE PLACED AGAINST THE INLET AND SECURED BY 2" x 4" ANCHORS 2 FEET LONG EXTENDING ACROSS THE TOP OF THE INLET AND HELD IN PLACE BY SANDBAGS OR ALTERNATE WEIGHTS.
6. MAXIMUM DRAINAGE AREA 1 ACRE.

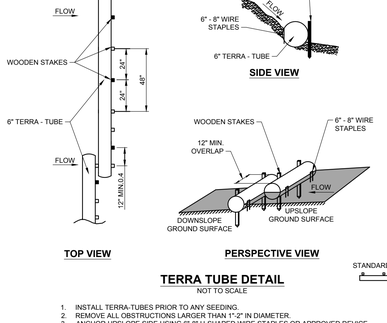

TOP VIEW PERSPECTIVE VIEW

CURB AND GRATE INLET PROTECTION

NOT TO SCALE

STANDARD SYMBOL

1. FILTER FABRIC SHALL HAVE AN AOS OF 40-85.
2. WOODEN FRAME SHALL BE CONSTRUCTED OF 2" x 4" CONSTRUCTION GRADE LUMBER.
3. WIRE MESH ACROSS THROAT SHALL BE A CONTINUOUS PIECE 30 INCH MINIMUM WIDTH WITH A LENGTH 4 FEET LONGER THAN THE THROAT. IT SHALL BE SHAPED AND SECURELY NAILED TO A 2" x 4" WEIR.
4. THE WEIR SHALL BE SECURELY NAILED TO 2" x 4" SPACERS 9 INCHES LONG SPACED NO MORE THAN 6 FEET APART.
5. 5. THE ASSEMBLY SHALL BE PLACED AGAINST THE INLET AND SECURED BY 2" x 4" ANCHORS 2 FEET LONG EXTENDING ACROSS THE TOP OF THE INLET AND HELD IN PLACE BY SANDBAGS OR ALTERNATE WEIGHTS.
6. MAXIMUM DRAINAGE AREA 1 ACRE

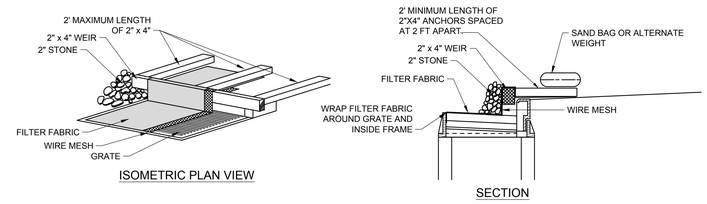

ISOMETRIC PLAN VIEW SECTION

TERRA TUBE DETAIL

NOT TO SCALE

STANDARD SYMBOL

1. INSTALL TERRA-TUBES PRIOR TO ANY SEEDING.
2. REMOVE ALL OBSTRUCTIONS LARGER THAN 1"-2" IN DIAMETER.
3. ANCHOR UPSLOPE SIDE USING 6"-8" U-SHAPED WIRE STAPLES OR APPROVED DEVICE EVERY 1'. POSITION ANCHORS 1" INWARD FROM UPPER EDGE OF DEVICE, DRIVE FLUSH TO SOIL
4. BACKFILL AND COMPACT LOOSE SOIL AGAINST UPSLOPE SIDE.
5. OVERLAP ADJACENT TUBES BY A MINIMUM OF 1'. REDUCE STAKE INTERVAL ON DOWNSLOPE SIDE TO 1' INTERVAL MAKING SURE TO PLACE A STAKE AT THE END OF THE TUBES.
6. REFER TO MANUFACTURERS' INSTALLATION GUIDE FOR ADDITIONAL INFORMATION.

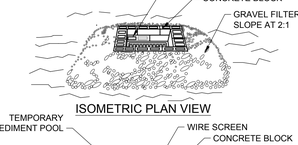

ISOMETRIC PLAN VIEW

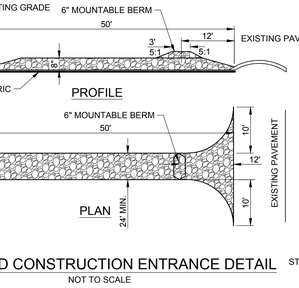

STABILIZED CONSTRUCTION ENTRANCE DETAIL

NOT TO SCALE

STANDARD SYMBOL

NOTES
1. STONE SIZE - USE 2" STONE.
2. LENGTH - NOT LESS THAN 50 FEET .
3. THICKNESS - NOT LESS THAN EIGHT (8) INCHES.
4. WIDTH - TWENTY FOUR (24) FOOT MINIMUM, BUT NOT LESS THAN THE FULL WIDTH AT POINTS WHERE INGRESS OR EGRESS OCCURS.
5. FILTER CLOTH - WILL BE PLACED OVER THE ENTIRE AREA PRIOR TO PLACING OF STONE.
6. SURFACE WATER - ALL SURFACE WATER FLOWING OR DIVERTED TOWARD CONSTRUCTION ENTRANCES SHALL BE PIPED ACROSS THE ENTRANCE. IF PIPING IS IMPRACTICAL, A MOUNTABLE BERM WITH 5:1 SLOPES WILL BE PERMITTED.
7. MAINTENANCE - THE ENTRANCE SHALL BE MAINTAINED IN A CONDITION WHICH WILL PREVENT TRACKING OR FLOWING OF SEDIMENT ONTO PUBLIC RIGHTS-OF-WAY. ALL SEDIMENT SPILLED,DROPPED, WASHED OR TRACTED ONTO PUBLIC RIGHTS- OF-WAY MUST BE REMOVED IMMEDIATELY.
8. WHEN WASHING IS REQUIRED. IT SHALL BE DONE ON AN AREA STABILIZED WITH STONE AND WHICH DRAINS INTO AN APPROVED SEDIMENT TRAPPING DEVICE.
9. PERIODIC INSPECTION AND NEEDED MAINTENANCE SHALL BE PROVIDED AFTER EACH RAIN.

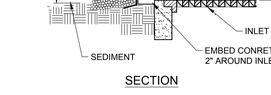

SECTION

STONE AND BLOCK INLET PROTECTION DETAIL

NOT TO SCALE

STANDARD SYMBOL

NOTES
1. LAY ONE BLOCK ON EACH SIDE OF THE STRUCTURE ON ITS SIDE FOR DEWATERING. FOUNDATION SHALL BE 2 INCHES MINIMUM BELOW REST OF INLET AND BLOCKS SHALL BE PLACED AGAINST INLET FOR SUPPORT.
2. HARDWARE CLOTH OR 1/2" WIRE MESH SHALL BE PLACED OVER BLOCK OPENINGS TO SUPPORT STONE.
3. USE CLEAN STONE OR GRAVEL 1/2-3/4 INCH IN DIAMETER PLACED 2 INCHES BELOW TOP OF THE BLOCK ON A 2:1 SLOPE OR FLATTER.
4. FOR STONE STRUCTURES ONLY, A 1 FOOT THICK LAYER OF THE FILTER STONE WILL BE PLACED AGAINST THE 3 INCH STONE AS SHOWN ON THE DRAWINGS.
5. MAXIMUM DRAINAGE AREA - 1 ACRE

DUST CONTROL NOTES

DEFINITION
THE CONTROL OF DUST RESULTING FROM LAND-DISTURBING ACTIVITIES.

PURPOSE
TO PREVENT SURFACE AND AIR MOVEMENT OF DUST FROM DISTURBED SOIL SURFACES THAT MAY CAUSE OFF-SITE DAMAGE, HEALTH HAZARDS AND TRAFFIC SAFETY PROBLEMS.

CONDITIONS WHERE PRACTICE APPLIES
ON CONSTRUCTION ROADS, ACCESS POINTS, AND OTHER DISTURBED AREAS SUBJECT TO SURFACE DUST MOVEMENT AND DUST BLOWING WHERE OFF-SITE DAMAGE MAY OCCUR IF DUST IS NOT CONTROLLED.

DESIGN CRITERIA
CONSTRUCTION OPERATIONS SHOULD BE SCHEDULED TO MINIMIZE THE AMOUNT OF AREA DISTURBED AT ONE TIME. BUFFER AREAS OF VEGETATION SHOULD BE LEFT WHERE PRACTICAL. TEMPORARY OR PERMANENT STABILIZATION MEASURES SHOULD BE INSTALLED. NO SPECIFIC DESIGN CRITERIA ARE GIVEN; SEE CONSTRUCTION SPECIFICATIONS BELOW FOR COMMON METHODS OF DUST CONTROL.

WATER QUALITY MUST BE CONSIDERED WHEN MATERIALS ARE SELECTED FOR DUST CONTROL. WHERE THERE IS POTENTIAL FOR THE MATERIAL TO WASH OFF TO A STREAM OR WATER BODY, INGREDIENT INFORMATION MUST BE PROVIDED TO THE LOCAL PERMITTING AUTHORITY.

CONSTRUCTION SPECIFICATIONS

A. NON-DRIVING AREAS - THESE AREAS USE PRODUCTS AND MATERIALS APPLIED OR PLACED ON SOIL SURFACES TO PREVENT AIRBORNE MIGRATION OF SOIL PARTICLES.

VEGETATIVE COVER - FOR DISTURBED AREAS NOT SUBJECT TO TRAFFIC; VEGETATION PROVIDES THE MOST PRACTICAL METHOD OF DUST CONTROL. TEMPORARY SEEDING SHALL BE AS FOLLOWS:

RYE GRASS (ANNUAL OR PERENNIAL) AT 30 LBS. PER ACRE (0.7 LBS./1,000 S.F.)

CERTIFIED "AROOSTOOK" WINTER RYE (CEREAL RYE) AT 100 LBS. PER ACRE (2.5 LBS./S.F.)

USE WINTER RYE IF SEEDING IN OCTOBER / NOVEMBER.

MULCH (INCLUDING GRAVEL MULCH) - MULCH OFFERS A FAST, EFFECTIVE MEANS OF CONTROLLING DUST. THIS CAN ALSO INCLUDE ROLLED EROSION CONTROL BLANKETS.

SPRAY ADHESIVES - THESE ARE PRODUCTS GENERALLY COMPOSED OF POLYMERS IN A LIQUID OR SOLID FORM THAT ARE MIXED WITH WATER TO FORM AN EMULSION THAT IS SPRAYED ON THE SOIL SURFACE WITH TYPICAL HYDROSEEDING EQUIPMENT. THE MIXING RATIOS AND APPLICATION RATES WILL BE IN ACCORDANCE WITH THE MANUFACTURER'S RECOMMENDATIONS FOR THE SPECIFIC SOILS ON THE SITE. IN NO CASE SHOULD THE APPLICATION OF THESE ADHESIVES BE MADE ON WET SOILS OR IF THERE IS A PROBABILITY OF PRECIPITATION WITHIN 48 HOURS OF ITS PROPOSED USE . MATERIAL SAFETY DATA SHEETS WILL BE PROVIDED TO ALL APPLICATORS AND OTHERS WORKING WITH THE MATERIAL.

EXAMPLES OF SPRAY ADHESIVES FOR USE ON MINERAL SOILS ARE SHOWN IN THE FOLLOWING TABLE.

MATERIAL	WATER DILUTION	TYPE OF NOZZLE	APPLY GALLONS ACRE
ACRYLIC POLYMER	9:1	COURSE SPRAY	500
LATEX EMULSION	12.5:1	FINE SPRAY	235
RESIN IN WATER	4:1	FINE SPRAY	300

B. DRIVING AREAS - THESE AREAS UTILIZE WATER, POLYMER EMULSIONS AND BARRIERS TO PREVENT DUST MOVEMENT FROM THE TRAFFIC SURFACE INTO THE AIR.

SPRINKLING - THIS SITE MAY BE SPRAYED UNTIL THE SURFACE IS WET. THIS IS ESPECIALLY EFFECTIVE ON HAUL ROADS AND ACCESS ROUTES.

POLYMER ADDITIVES - THESE POLYMERS ARE MIXED WITH WATER AND APPLIED TO THE DRIVING SURFACE BY A WATER TRUCK WITH A GRAVITY FEED DRIP BAR, SPRAY BAR OR AUTOMATED DISTRIBUTOR TRUCK. THE MIXING RATIOS AND APPLICATION RATES WILL BE IN ACCORDANCE WITH THE MANUFACTURER'S RECOMMENDATIONS. INCORPORATION OF THE EMULSION INTO THE SOIL WILL BE DONE TO THE APPROPRIATE DEPTH BASED ON EXPECTED TRAFFIC. COMPACTION AFTER INCORPORATION WILL BE BY VIBRATORY ROLLER TO A MINIMUM OF 95%. THE PREPARED SURFACE SHALL BE MOIST AND NO APPLICATION OF THE POLYMER WILL BE MADE IF THERE IS A PROBABILITY OF PRECIPITATION WITHIN 48 HOURS OF ITS PROPOSED USE. MATERIAL SAFETY DATA SHEETS WILL BE PROVIDED TO ALL APPLICATORS WORKING WITH THE MATERIAL.

BARRIERS - WOVEN GEOTEXTILES CAN BE PLACED ON THE DRIVING SURFACE TO EFFECTIVELY REDUCE DUST THROW AND PARTICLE MIGRATION ON HAUL ROADS. STONE CAN ALSO BE USED FOR CONSTRUCTION ROADS FOR EFFECTIVE DUST CONTROL.

WINDBREAK - A SILT FENCE OR SIMILAR BARRIER CAN CONTROL AIR CURRENTS AT INTERVALS EQUAL TO TEN TIMES THE BARRIER HEIGHT. PRESERVE EXISTING WIND BARRIER VEGETATION AS MUCH AS PRACTICAL.

MAINTENANCE
MAINTAIN DUST CONTROL MEASURES THROUGH DRY WEATHER PERIODS UNTIL ALL DISTURBED AREAS ARE STABILIZED.

EROSION CONTROL NOTES

1. A - EXISTING VEGETATION TO REMAIN SHALL BE PROTECTED AND REMAIN UNDISTURBED.
   B - CLEARING AND GRADING SHALL BE SCHEDULED SO AS TO MINIMIZE THE SIZE OF EXPOSED AREAS AND THE LENGTH OF TIME THAT AREAS ARE EXPOSED.
   C - THE LENGTH AND STEEPNESS OF CLEARED SLOPES SHALL BE MINIMIZED TO REDUCE RUN-OFF VELOCITIES.
   D - RUN-OFF SHALL BE DIVERTED AWAY FROM CLEARED SLOPES.
   E - SEDIMENT SHALL BE TRAPPED ON SITE.
2. SPECIFIC METHODS AND MATERIALS EMPLOYED IN THE INSTALLATION AND MAINTENANCE OF EROSION CONTROL MEASURES SHALL CONFORM TO THE NEW YORK GUIDELINES FOR EROSION AND SEDIMENT CONTROL, LATEST EDITION.
3. SEDIMENT BARRIERS (SILT FENCES, HAY BALES OR APPROVED EQUAL) SHALL BE INSTALLED AS REQUIRED ALONG LIMITS OF DISTURBANCE FOR THE DURATION OF THE WORK. NO SEDIMENT FROM THE SITE SHALL BE PERMITTED TO WASH ON TO ADJACENT PROPERTIES, WETLANDS OR ROADS.
4. GRADED AND STRIPPED AREAS AND STOCKPILES SHALL BE KEPT STABILIZED THROUGH THE USE OF TEMPORARY SEEDING AS REQUIRED. SEED MIXTURE SHALL BE IN ACCORDANCE WITH SOIL CONSERVATION SERVICE RECOMMENDATIONS.
5. DRAINAGE INLETS INSTALLED AS PART OF THE PROJECT SHALL BE PROTECTED FROM SEDIMENT BUILD-UP THROUGH THE USE OF SEDIMENT BARRIERS, SEDIMENT TRAPS, ETC., AS REQUIRED.
6. INSPECTION AND MAINTENANCE OF EROSION CONTROL MEASURES IS TO BE PERFORMED DAILY BY CONTRACTOR PRIOR TO THE START OF CONSTRUCTION FOR THE DAY AND AFTER HEAVY OR PROLONGED STORMS. MAINTENANCE MEASURES INCLUDE, BUT NOT LIMITED TO, CLEANING OF SEDIMENT BASINS OR TRAPS, CLEANING OR REPAIR OF SEDIMENT BARRIERS, CLEANING AND REPAIR OF BERMS AND DIVERSIONS, AND CLEANING AND REPAIR OF OF INLET PROTECTION.
7. APPROPRIATE MEANS SHALL BE USED TO CONTROL DUST DURING CONSTRUCTION. SEE DUST CONTROL NOTES, THIS SHEET.
8. A STABILIZED CONSTRUCTION ENTRANCE SHALL BE MAINTAINED TO PREVENT SOIL AND LOOSE DEBRIS FROM BEING TRACKED ONTO LOCAL ROADS. THE CONSTRUCTION ENTRANCE SHALL BE MAINTAINED UNTIL THE SITE IS PERMANENTLY STABILIZED.
9. SEDIMENT BARRIERS AND OTHER EROSION CONTROL MEASURES SHALL REMAIN IN PLACE UNTIL UPLAND DISTURBED AREAS ARE PERMANENTLY STABILIZED. AFTER PERMANENT STABILIZATION, PAVED AREAS SHALL BE CLEANED AND DRAINAGE SYSTEM FLUSHED AS NECESSARY.
10. DURING THE COURSE OF CONSTRUCTION, CERTAIN EROSION AND SEDIMENT CONTROL MEASURES MAY BECOME NECESSARY TO PREVENT THE TRANSPORT OF SEDIMENT TO OFF-SITE AREAS, PONDS, WATER COURSES, DRAINAGE INLETS, RECHARGE BASINS, ETC. ACTUAL EROSION CONTROL MEASURES WILL BE DICTATED BY FIELD CONDITIONS AS CONSTRUCTION PROGRESSES BUT THE GENERAL CONDITIONS IN NOTES 1 THROUGH 9 SHALL BE OBSERVED.

IT IS A VIOLATION OF NEW YORK STATE EDUCATION LAW ARTICLE 145, PROFESSIONAL ENGINEERING AND LAND SURVEYING, SECTION 7209 FOR ANY PERSON, UNLESS HE IS ACTING UNDER THE DIRECTION OF A LICENSED PROFESSIONAL ENGINEER OR LAND SURVEYOR, TO ALTER AN ITEM IN ANY WAY. IF AN ITEM BEARING THE SEAL OF AN ENGINEER OR LAND SURVEYOR IS ALTERED, THE ALTERING ENGINEER OR LAND SURVEYOR SHALL AFFIX TO THE ITEM HIS SEAL AND NOTATION "ALTERED BY" FOLLOWED BY HIS SIGNATURE AND THE DATE OF SUCH ALTERATION, AND SPECIFIC DESCRIPTION OF THE ALTERATION.

FOR TOWN USE

No.	REVISION	DATE

OWNER
1H.C.C., INC. AND ROBERG REVOCABLE TRUST
21 BREEZE HILL ROAD
NORTHPORT, NY, 11768
(631) 261 - 5700

APPLICANT:
THE PRESERVE AT INDIAN HILLS
1 RABRO DRIVE, SUITE 100
HAUPPAUGE, N.Y. 11788
(631) 351 - 4000

SEDIMENT AND EROSION CONTROL DETAILS
FOR
THE PRESERVE AT INDIAN HILLS
SITUATED AT
NORTHPORT
TOWN OF HUNTINGTON, SUFFOLK COUNTY, NEW YORK
S.C.T.M.: DISTRICT: 0400, SECT. 014, BLK. 04, LOTS 1 AND 2
DISTRICT 0400, SECT. 015, BLK. 01, LOTS 3.1, 3.2, 11, 12, 16, 19 AND P/O 22

NELSON+POPE
engineers • architects • surveyors
70 Maxess Road, Melville, NY 11747 • 631.427.5665 • nelsonpope.com

DRAWN BY:	GEO	CADD NO.: 86047 CSP 2021 DETAILS.DWG	SCALE: NONE
CHECKED BY:	JM	FILE NO.: 400-014	DRAWING NO.: C - 504
DATE:	OCTOBER, 2021	PROJECT NO.: 86047	SHEET NO.: 38 OF 44

© Copyright 2020 NELSON+POPE ENGINEERING & SURVEYING

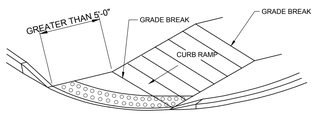

DETECTABLE WARNING PLACEMENT FOR DETAIL 1

NOT TO SCALE

NOTE:
IF DISTANCE FROM THE GRADE BREAK AT THE BASE OF THE CURB RAMP TO THE ROAD IS GREATER THAN 5'-0", DETECTABLE WARNINGS SHOULD BE PLACED ALONG THE RADIUS OF THE CURVE AS SHOWN IN THE ABOVE DETAIL.

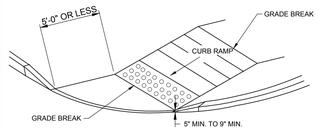

DETECTABLE WARNING PLACEMENT FOR DETAIL 2

NOT TO SCALE

NOTE:
IF DISTANCE FROM THE GRADE BREAK AT THE BASE OF THE CURB RAMP TO THE ROAD IS 5'-0" OR LESS, DETECTABLE WARNINGS SHOULD BE PLACED ON THE CURB RAMP ALONG THE BOTTOM GRADE BREAK WITH ONE CORNER 5" TO 9" FROM THE FRONT OF THE CURB OR EDGE OF THE ROADWAYS AS SHOWN IN THE ABOVE DETAIL.

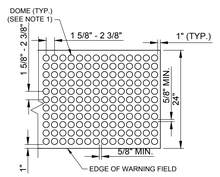

DOME SPACING

NOT TO SCALE

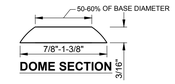

DOME SECTION

DETECTABLE WARNING DETAILS

NOT TO SCALE

DETECTABLE WARNING NOTES:

1. THE DETAILS PROVIDED ARE NOT DRAWN TO SCALE. THE QUANTITY OF DOMES DEPICTED ON THE DETECTABLE WARNING FIELD (THE DOMES AND THE ENTIRE 24" LEVEL SURFACE) IS FOR ILLUSTRATION ONLY.
2. THE SIZE OF THE DETECTABLE WARNING FIELD SHALL BE 24" IN THE DIRECTION OF TRAVEL AND SHALL EXTEND THE FULL WIDTH OF THE CURB RAMP OR FLUSH SURFACE, EXCLUSIVE OF SIDE FLARES.
3. THE ROWS OF DOMES SHALL BE ALIGNED TO BE PERPENDICULAR OR RADIAL TO THE GRADE BREAK BETWEEN THE RAMP LANDING OR CURB RAMP AND THE STREET.
4. WHERE DOMES ARE ARRAYED RADIALLY THEY MAY DIFFER IN DOME DIAMETER AND CENTER-TO-CENTER SPACING WITHIN THE RANGES SHOWN IN THE DETAILS.
5. THE DETECTABLE WARNING FIELD COLOR SHALL CONTRAST VISUALLY WITH ADJACENT WALKING SURFACES EITHER LIGHT-ON-DARK OR DARK-ON-LIGHT.
6. DETECTABLE WARNINGS SHALL BE LOCATED SO THAT THE EDGE (OR ON CURB RAMP TYPE D AT LEAST ONE CORNER) OF THE WARNING FIELD NEAREST TO THE ROADWAY IS 6" TO 9" FROM THE FRONT OF THE CURB OR THE EDGE OF ROADWAY.

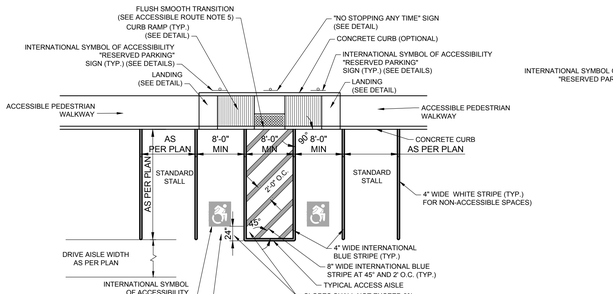

TYPICAL ACCESSIBLE PARKING LAYOUT

NOT TO SCALE

NOTES:

1. THE ABOVE DETAIL IS INTENDED TO PROVIDE A TYPICAL ACCESSIBLE PARKING LAYOUT. REFER TO PLAN FOR SPECIFIC LAYOUT OF ACCESSIBLE PARKING, ACCESS AISLE, CURB RAMP TYPES AND LOCATIONS, AND ACCESSIBLE ROUTE.
2. ALL PAVEMENT MARKINGS SHALL RECEIVE TWO COATS OF AN A APPROVED PAINT AND SHALL BE APPLIED TO A MINIMUM WET FILM THICKNESS OF 15 MILS.
3. PAVEMENT MARKINGS SHALL BE PAINTED AS REQUIRED BY THE LOCAL CODE OR SPECIFIED BY THE OWNER. DOUBLE LINE STRIPPING IS REQUIRED WITHIN THE TOWNS OF OYSTER BAY AND HEMPSTEAD.
4. THE PAVEMENT MARKINGS SHALL BE MAINTAINED PERMANENTLY ON THE PAVEMENT SURFACE IN THE LAYOUT SHOWN ON THE APPROVED PLAN.
5. THE WIDTH OF THE STALLS SHOWN SHALL BE MEASURED FROM THE CENTERLINE OF THE MARKINGS.
6. INTERNATIONAL SYMBOL OF ACCESSIBILITY "RESERVED PARKING" SIGNAGE MAY BE PLACED 2 FOOT BEHIND THE FACE OF CURB IF THE REQUIRED CLEAR SPACE BEHIND THE SIGN IS PROVIDED FOR THE ACCESSIBLE ROUTE. (SEE ACCESSIBLE ROUTE NOTES).

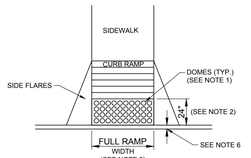

DETECTABLE WARNING AT CURB DETAIL

NOT TO SCALE

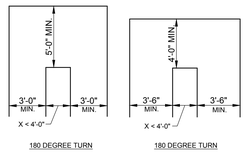

ACCESSIBLE ROUTE CLEAR WIDTH TURN DETAIL

NOT TO SCALE

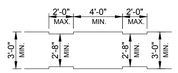

ACCESSIBLE ROUTE CLEAR WIDTH DETAIL

NOT TO SCALE

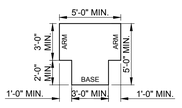

T-SHAPED TURNING SPACE DETAIL

NOT TO SCALE

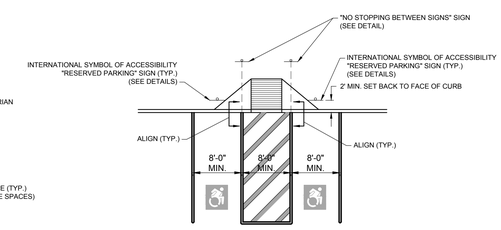

ALTERNATE ACCESS AISLE SIGN LOCATION DETAIL

NOT TO SCALE

NOTE:
"NO PARKING BETWEEN SIGNS" SIGNAGE SHALL BE USED WHEN A SINGLE "NO PARKING ANYTIME" SIGN LOCATED IN FRONT OF THE ACCESS AISLE WOULD INTERFERE WITH THE ACCESSIBLE ROUTE FROM THE ACCESS AISLE.

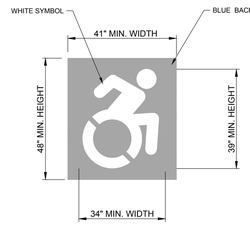

INTERNATIONAL SYMBOL OF ACCESSIBILITY PAVEMENT MARKING DETAIL

NOT TO SCALE

PARKING SPACE NOTES:

1. ACCESSIBLE PARKING SPACES SHALL BE LOCATED ON THE SHORTEST ACCESSIBLE ROUTES OF TRAVEL FROM ADJACENT PARKING TO AN ACCESSIBLE BUILDING ENTRANCE.
2. ACCESSIBLE PARKING SPACES AND ACCESS AISLES SHALL BE AT LEAST NINETY-SIX (96) INCHES WIDE. WHERE PARKING SPACES AND ACCESS AISLES ARE MARKED WITH LINES, THE WIDTH MEASUREMENTS SHALL BE MADE FROM CENTERLINE OF THE MARKINGS. WHERE PARKING SPACES OR ACCESS AISLES ARE NOT ADJACENT TO ANOTHER PARKING SPACE OR ACCESS AISLES, MEASUREMENTS SHALL BE PERMITTED TO INCLUDE THE FULL WIDTH OF THE LINE DEFINING THE PARKING SPACE OR ACCESS AISLE.
3. PARKING ACCESS AISLES SHALL BE PART OF AN ACCESSIBLE ROUTE TO THE BUILDING OR FACILITY ENTRANCE AND SHALL COMPLY WITH PROVISIONS FOR ACCESSIBLE ROUTES. MARKED CROSSINGS SHALL BE PROVIDED WHERE THE ACCESSIBLE ROUTE MUST CROSS VEHICULAR TRAFFIC LANES. WHERE POSSIBLE, IT IS PREFERABLE THAT THE ACCESSIBLE ROUTE NOT PASS BEHIND PARKED VEHICLES.
4. TWO (2) ACCESSIBLE PARKING SPACES MAY SHARE A COMMON ACCESS AISLE.
5. ACCESS AISLES SHALL EXTEND THE FULL LENGTH OF THE PARKING SPACE THEY SERVE.
6. ACCESS AISLES SHALL BE MARKED SO AS TO DISCOURAGE PARKING IN THEM.
7. ACCESS AISLES SHALL NOT OVERLAP THE VEHICULAR WAY. ACCESS AISLES SHALL BE PERMITTED TO BE PLACED ON EITHER SIDE OF THE PARKING SPACE EXCEPT FOR ANGLED VAN PARKING SPACES WHICH SHALL HAVE ACCESS AISLES LOCATED ON THE PASSENGER SIDE OF THE PARKING SPACES.
8. FLOOR SURFACES OF PARKING SPACES AND ACCESS AISLES SERVING THEM SHALL BE STABLE, FIRM AND SLIP RESISTANT. ACCESS AISLES SHALL BE AT THE SAME LEVEL AS THE PARKING SPACES THEY SERVE. CHANGES IN LEVEL ARE NOT PERMITTED.
9. PARKING SPACES AND ACCESS AISLES SHALL BE LEVEL WITH SURFACE SLOPES NOT EXCEEDING 2.0% IN ALL DIRECTIONS.
10. PARKED VEHICLE OVERHANGS SHALL NOT REDUCE THE REQUIRED CLEAR WIDTH OF AN ACCESSIBLE ROUTE.
11. PARKING SPACES FOR VANS AND ACCESS AISLES AND VEHICULAR ROUTES SERVING THEM SHALL PROVIDE A VERTICAL CLEARANCE OF NINETY-EIGHT (98) INCHES MINIMUM. SIGNS SHALL BE PROVIDED AT ENTRANCES TO PARKING FACILITIES INFORMING DRIVERS OF CLEARANCES AND THE LOCATION OF VAN ACCESSIBLE PARKING SPACES.
12. EACH ACCESSIBLE PARKING SPACE SHALL BE PROVIDED WITH SIGNAGE DISPLAYING THE INTERNATIONAL SYMBOL OF ACCESSIBILITY. EACH ACCESS AISLE SHALL BE PROVIDED WITH SIGNAGE READING "NO PARKING ANYTIME". SIGNS SHALL BE INSTALLED AT A CLEAR HEIGHT OF BETWEEN SIXTY (60) INCHES AND EIGHTY-FOUR (84) INCHES ABOVE GRADE AND SHALL NOT INTERFERE WITH AN ACCESSIBLE ROUTE FROM AN ACCESS AISLE. SIGNS LOCATED WHERE THEY MAY BE HIT BY VEHICLES BEING PARKED SHALL BE INSTALLED WITH BOLLARD PROTECTION.
13. ACCESSIBLE PARKING SPACE, ACCESS AISLE STRIPING, AND INTERNATIONAL SYMBOL OF ACCESSIBILITY SHALL BE PAINTED BLUE.

PASSENGER LOADING ZONE NOTES:

1. PASSENGER LOADING ZONES SHALL PROVIDE VEHICULAR PULL-UP SPACE NINETY-SIX (96) INCHES WIDE MINIMUM AND TWENTY (20) FEET LONG MINIMUM.
2. PASSENGER LOADING ZONES SHALL PROVIDE A CLEARLY MARKED ACCESS AISLE THAT IS SIXTY (60) INCHES WIDE MINIMUM AND EXTENDS THE FULL LENGTH OF THE VEHICLE PULL-UP SPACE THEY SERVE.
3. ACCESS AISLE SHALL ADJOIN AN ACCESSIBLE ROUTE AND NOT OVERLAP THE VEHICULAR WAY.
4. VEHICLE PULL-UP SPACES AND ACCESS AISLES SERVING THEM SHALL BE LEVEL WITH SURFACE SLOPES NO EXCEEDING 2.0% IN ALL DIRECTIONS. ACCESS AISLES SHALL BE AT THE SAME LEVEL AS THE VEHICLE PULL-UP SPACE THEY SERVE. CHANGES IN LEVEL ARE NOT PERMITTED.
5. FLOOR SURFACES OF VEHICLE PULL-UP SPACES AND ACCESS AISLES SERVING THEM SHALL BE STABLE, FIRM AND SLIP RESISTANT.
6. VEHICLE PULL-UP SPACES, ACCESS AISLES SERVING THEM AND A VEHICULAR ROUTE FROM AN ENTRANCE TO THE PASSENGER LOADING ZONE, AND FROM THE PASSENGER LOADING ZONE TO A VEHICULAR EXIT SERVING THEM, SHALL PROVIDE A VERTICAL CLEARANCE OF ONE HUNDRED FOURTEEN (114) INCHES MINIMUM.

ACCESSIBLE ENTRANCE NOTES:

1. ACCESSIBLE ENTRANCES SHALL BE PROVIDED AS REQUIRED BY ADAAG AND BCNYS REQUIREMENTS.
2. ENTRANCE DOORS, DOORWAYS AND GATES SHALL COMPLY WITH ADAAG AND BCNYS REQUIREMENTS AND SHALL BE ON AN ACCESSIBLE ROUTE.

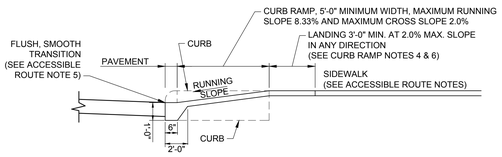

SECTION A-A

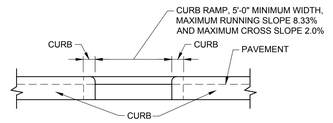

SECTION B-B

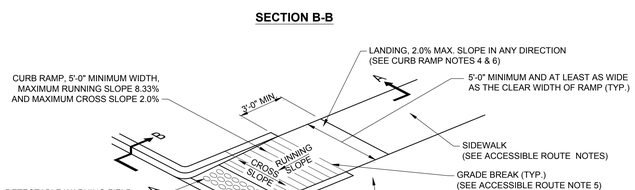

SIDEWALK CURB RAMP DETAIL TYPE B

NOT TO SCALE

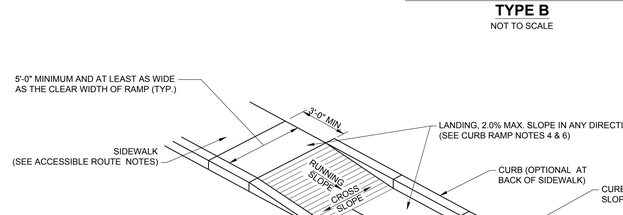

SIDEWALK CURB RAMP DETAIL TYPE C

NOT TO SCALE

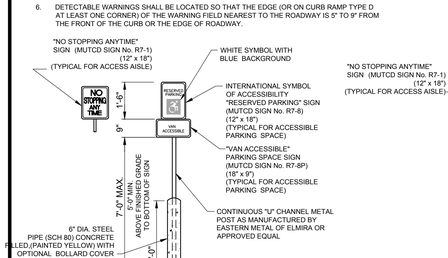

ACCESSIBLE PARKING SPACE AND ACCESS AISLE SIGN WITH BOLLARD DETAIL

NOT TO SCALE

NOTE:
SIGNS LOCATED WHERE THEY MAY BE HIT BY VEHICLES BEING PARKED SHALL BE INSTALLED WITH BOLLARD PROTECTION.

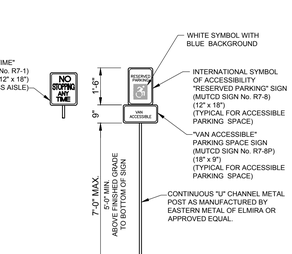

ACCESSIBLE PARKING SPACE AND ACCESS AISLE SIGN DETAIL

NOT TO SCALE

ALTERNATE ACCESS AISLE SIGN DETAIL

NOT TO SCALE

ACCESSIBILITY DETAILS II
24 x 36

IT IS A VIOLATION OF NEW YORK STATE EDUCATION LAW ARTICLE 145, PROFESSIONAL ENGINEERING AND LAND SURVEYING, SECTION 7209 FOR ANY PERSON, UNLESS HE IS ACTING UNDER THE DIRECTION OF A LICENSED PROFESSIONAL ENGINEER OR LAND SURVEYOR, TO ALTER AN ITEM IN ANY WAY. IF AN ITEM BEARING THE SEAL OF AN ENGINEER OR LAND SURVEYOR IS ALTERED, THE ALTERING ENGINEER OR LAND SURVEYOR SHALL AFFIX TO THE ITEM HIS SEAL AND NOTATION "ALTERED BY" FOLLOWED BY HIS SIGNATURE AND THE DATE OF SUCH ALTERATION, AND SPECIFIC DESCRIPTION OF THE ALTERATION.

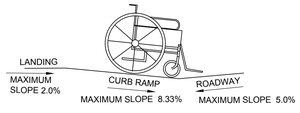

COUNTER SLOPE CONDITIONS DETAIL

NOT TO SCALE

NOTE:
THE COUNTER SLOPE OF THE GUTTER OR STREET AT THE FOOT OF A CURB RAMP, LANDING, OR BLENDED TRANSITION SHALL BE 5.0% MAXIMUM.

ACCESSIBILITY NOTES:

GENERAL NOTES:

1. SPECIAL ATTENTION SHALL BE GIVEN TO COMPLIANCE WITH THE AMERICANS WITH DISABILITIES ACT STANDARDS FOR ACCESSIBLE DESIGN (ADAAG), BUILDING CODE OF NEW YORK STATE (BCNYS), AND APPLICABLE LOCAL LAWS AND REGULATIONS, LATEST EDITIONS.
2. IT IS ESSENTIAL THAT CONTRACTORS ARE AWARE OF THE SITE ACCESSIBILITY REQUIREMENTS. NELSON & POPE HAS DEVELOPED THESE NOTES AND DETAILS TO ASSURE THAT CONTRACTORS ARE AWARE OF THE REQUIREMENTS AT THE POINT IN TIME WHEN THEY ARE BIDDING THE PROJECT. IN ADDITION, NELSON & POPE HAS MADE A POINT IN THESE NOTES AND DETAILS, AS WELL AS IN OUR DRAWINGS, TO PROVIDE SLOPES / GRADES AND DIMENSIONS THAT COMPLY WITH THE ADAAG, BCNYS AND APPLICABLE LOCAL LAWS AND REGULATIONS, LATEST EDITIONS. IF THESE SLOPES / GRADES AND DIMENSIONS ARE NOT ACHIEVABLE, THE CONTRACTOR IS REQUIRED TO CONTACT THE OWNER IMMEDIATELY AND BEFORE MOVING FORWARD WITH THE WORK.
3. THE CONTRACTOR SHALL NOTIFY NELSON & POPE IMMEDIATELY OF ANY CONFLICT BETWEEN THESE NOTES AND DETAILS AND OTHER PROJECT DRAWINGS, WHETHER BY NELSON & POPE OR OTHERS. THE CONTRACTOR SHALL NOT PROCEED WITH THE WORK FOR WHICH THE ALLEGED CONFLICT HAS BEEN DISCOVERED UNTIL SUCH ALLEGED CONFLICT HAS BEEN RESOLVED. NO CLAIM SHALL BE MADE BY THE CONTRACTOR FOR DELAY DAMAGES AS A RESULT OF RESOLUTION OF ANY SUCH CONFLICT(S).
4. THESE ACCESSIBILITY NOTES AND DETAILS ARE INTENDED TO DEPICT SLOPE AND DIMENSIONAL REQUIREMENTS ONLY. REFER TO SIDEWALK, CURBING, AND PAVEMENT DETAILS FOR ADDITIONAL INFORMATION.

ACCESSIBLE ROUTE NOTES:

1. AT LEAST ONE ACCESSIBLE ROUTE SHALL BE PROVIDED WITHIN THE SITE FROM ACCESSIBLE PARKING SPACES AND ACCESSIBLE PASSENGER LOADING ZONES; PUBLIC STREETS OR SIDEWALKS; AND PUBLIC TRANSPORTATION STOPS TO THE ACCESSIBLE BUILDING OR FACILITY THEY SERVE.
2. AT LEAST ONE ACCESSIBLE ROUTE SHALL CONNECT ACCESSIBLE BUILDINGS, ACCESSIBLE FACILITIES, ACCESSIBLE ELEMENTS, AND ACCESSIBLE SPACES THAT ARE ON THE SAME SITE.
3. WALKING SURFACES SHALL HAVE A MAXIMUM RUNNING SLOPE OF 5.0% AND A MAXIMUM CROSS SLOPE OF 2.0%.
4. ANY WALKING SURFACE WITH A RUNNING SLOPE GREATER THAN 5.0% IS A RAMP AND SHALL COMPLY WITH THE GUIDELINES FOR RAMPS OR CURB RAMPS.
5. TRANSITIONS BETWEEN RAMPS, WALKS, LANDINGS, GUTTERS OR STREETS SHALL BE FLUSH AND FREE OF ABRUPT VERTICAL CHANGES (1/4 INCH MAXIMUM VERTICAL CHANGE IN LEVEL).
6. FLOOR SURFACES SHALL BE STABLE, FIRM AND SLIP RESISTANT.
7. THE MINIMUM CLEAR WIDTH SHALL BE THIRTY-TWO (32) INCHES FOR A ROUTE SEGMENT LENGTH LESS THAN TWENTY-FOUR (24) INCHES. CONSECUTIVE SEGMENTS OF THIRTY-TWO (32) INCHES IN WIDTH MUST BE SEPARATED BY A ROUTE SEGMENT FORTY-EIGHT (48) INCHES MINIMUM IN LENGTH AND THIRTY-SIX (36) INCHES MINIMUM IN WIDTH.
8. THE MINIMUM CLEAR WIDTH SHALL BE THIRTY-SIX (36) INCHES FOR A ROUTE SEGMENT LENGTH GREATER THAN TWENTY-FOUR (24) INCHES.
9. WHERE AN ACCESSIBLE ROUTE MAKES A 180 DEGREE TURN AROUND AN OBJECT THAT IS LESS THAN FORTY-EIGHT (48) INCHES IN WIDTH, CLEAR WIDTH SHALL BE FORTY-TWO (42) INCHES MINIMUM APPROACHING THE TURN, FORTY-EIGHT (48) INCHES MINIMUM DURING THE TURN, AND FORTY-TWO (42) INCHES MINIMUM LEAVING THE TURN. THE CLEAR WIDTH APPROACHING AND LEAVING THE TURN MAY BE THIRTY-SIX (36) INCHES MINIMUM WHEN THE CLEAR WIDTH AT THE TURN IS SIXTY (60) INCHES MINIMUM.
10. AN ACCESSIBLE ROUTE WITH A CLEAR WIDTH LESS THAN SIXTY (60) INCHES SHALL PROVIDE PASSING SPACES AT INTERVALS OF TWO HUNDRED (200) FEET MAXIMUM. PASSING SPACES SHALL BE EITHER A SIXTY (60) INCH MINIMUM BY SIXTY (60) INCH MINIMUM SPACE; OR AN INTERSECTION OF TWO (2) WALKING SURFACES THAT PROVIDE A COMPLIANT T-SHAPED TURNING SPACE, PROVIDED THE BASE AND ARMS OF THE T-SHAPED SPACE EXTEND FORTY-EIGHT (48) INCHES MINIMUM BEYOND THE INTERSECTION.
11. DOORS, DOORWAYS AND GATES THAT ARE PART OF AN ACCESSIBLE ROUTE SHALL COMPLY WITH ADAAG AND BCNYS REQUIREMENTS.
12. DIRECTIONAL SIGNAGE INDICATING THE ROUTE TO THE NEAREST ACCESSIBLE BUILDING ENTRANCE SHALL BE PROVIDED AT INACCESSIBLE BUILDING ENTRANCES.
14. WHERE POSSIBLE, DRAINAGE INLETS SHALL NOT BE LOCATED ON AN ACCESSIBLE ROUTE. IN THE EVENT THAT A DRAINAGE INLET MUST BE LOCATED ON AN ACCESSIBLE ROUTE, THE GRATE SHALL COMPLY WITH ADAAG REQUIREMENTS.

RAMP NOTES:

1. ANY PART OF AN ACCESSIBLE ROUTE WITH A RUNNING SLOPE GREATER THAN 5% SHALL BE CONSIDERED A RAMP.
2. THE MAXIMUM RUNNING SLOPE FOR A RAMP SHALL BE 8.33% AND THE MAXIMUM CROSS SLOPE SHALL BE 2.0%.
3. THE CLEAR WIDTH OF A RAMP RUN SHALL BE THIRTY-SIX (36) INCHES MINIMUM. WHERE HANDRAILS ARE PROVIDED ON THE RAMP RUN, THE CLEAR WIDTH SHALL BE MEASURED BETWEEN THE HANDRAILS.
4. THE RISE FOR ANY RAMP RUN SHALL BE THIRTY (30) INCHES MAXIMUM.
5. LANDINGS SHALL BE PROVIDED AT THE TOP AND BOTTOM OF RAMPS. LANDINGS SHALL HAVE A SLOPE NOT STEEPER THAN 2.0% IN ANY DIRECTION. THE LANDING CLEAR WIDTH SHALL BE AT LEAST AS WIDE AS THE WIDEST RAMP RUN LEADING TO THE LANDING. THE LANDING CLEAR LENGTH SHALL BE SIXTY (60) INCHES LONG MINIMUM. RAMPS THAT CHANGE DIRECTION BETWEEN RUNS AT LANDINGS SHALL HAVE A CLEAR LANDING OF SIXTY (60) INCHES BY SIXTY (60) INCHES MINIMUM.
6. RAMP RUNS WITH A RISE GREATER THAN SIX (6) INCHES OR A HORIZONTAL PROJECTION GREATER THAN SEVENTY-TWO (72) INCHES SHALL HAVE HANDRAILS ON BOTH SIDES COMPLYING WITH ADAAG AND BCNYS REQUIREMENTS.
7. FLOOR SURFACES OF RAMPS AND LANDINGS SHALL BE STABLE, FIRM AND SLIP RESISTANT.
8. EDGE PROTECTION COMPLYING WITH ADAAG AND BCNYS REQUIREMENTS SHALL BE PROVIDED ON EACH SIDE OF RAMP RUNS AND ON EACH SIDE OF RAMP LANDINGS.
9. WHERE DOORWAYS ARE LOCATED ADJACENT TO A RAMP LANDING, MANEUVERING CLEARANCES REQUIRED BY ADAAG AND BCNYS REQUIREMENTS SHALL BE PERMITTED TO OVERLAP THE REQUIRED LANDING AREA. WHERE DOORS THAT ARE SUBJECT TO LOCKING ARE ADJACENT TO A RAMP LANDING, LANDINGS SHALL BE SIZED TO PROVIDE A COMPLIANT TURNING SPACE.

CURB RAMP NOTES:

1. THE MAXIMUM RUNNING SLOPE OF A CURB RAMP SHALL BE 8.33% AND THE MAXIMUM CROSS SLOPE SHALL BE 2.0%.
2. COUNTER SLOPES OF ADJOINING GUTTERS AND ROAD SURFACES IMMEDIATELY ADJACENT TO THE CURB RAMP SHALL NOT BE STEEPER THAN 5%. THE ADJACENT SURFACES AT TRANSITIONS AT CURB RAMPS TO WALKS, GUTTERS AND STREETS SHALL BE AT THE SAME LEVEL.
3. THE CLEAR WIDTH OF A CURB RAMP SHALL BE SIXTY (60) INCHES MINIMUM, EXCLUSIVE OF FLARED SIDES, IF PROVIDED.
4. LANDINGS SHALL BE PROVIDED AT THE TOP OF CURB RAMPS. THE CLEAR LENGTH OF THE LANDING SHALL BE THIRTY-SIX (36) INCHES MINIMUM. THE CLEAR WIDTH OF THE LANDING SHALL BE AT LEAST AS WIDE AS THE CURB RAMP, EXCLUDING FLARED SIDES, LEADING TO THE LANDING. LANDINGS SHALL HAVE A SLOPE NOT STEEPER THAN 2% IN ANY DIRECTION.
5. IF A CURB RAMP IS LOCATED WHERE PEDESTRIANS MUST WALK ACROSS THE RAMP, OR WHERE IT IS NOT PROTECTED BY HANDRAILS OR GUARDRAILS, IT SHALL HAVE FLARED SIDES.
6. WHERE PROVIDED, CURB RAMP FLARES SHALL NOT EXCEED 10%. IF THE CLEAR LENGTH OF THE LANDING IS LESS THAN FORTY-EIGHT (48) INCHES THAN THE SLOPE OF THE FLARED SIDES SHALL NOT EXCEED 8.33%.
7. CURB RAMPS AND THE FLARED SIDES OF CURB RAMPS SHALL BE LOCATED SO THAT THEY DO NOT PROJECT INTO VEHICULAR TRAFFIC LANES, PARKING SPACES OR PARKING ACCESS AISLES. CURBS AT MARKED CROSSINGS SHALL BE WHOLLY CONTAINED WITHIN THE MARKINGS, EXCLUDING ANY FLARED SIDES.
8. CURB RAMPS SHALL BE LOCATED OR PROTECTED TO PREVENT THEIR OBSTRUCTION BY PARKED VEHICLES.
9. CURB RAMPS SHALL HAVE A TWENTY-FOUR (24) INCH DEEP DETECTABLE WARNING COMPLYING WITH ADAAG, EXTENDING THE FULL WIDTH OF THE RAMP. REFER TO DETECTABLE WARNING DETAILS AND NOTES FOR PLACEMENT, ORIENTATION AND NOTES.
10. FLOOR SURFACES OF CURB RAMPS SHALL BE DEEP GROOVED, ½ INCH WIDE BY ¼ INCH DEEP, ONE (1) INCH CENTERS TRANSVERSE TO THE RAMP.
11. WHERE PROVIDED, STOP LINES SHALL BE LOCATED IN ADVANCE OF CURB RAMP.
12. W

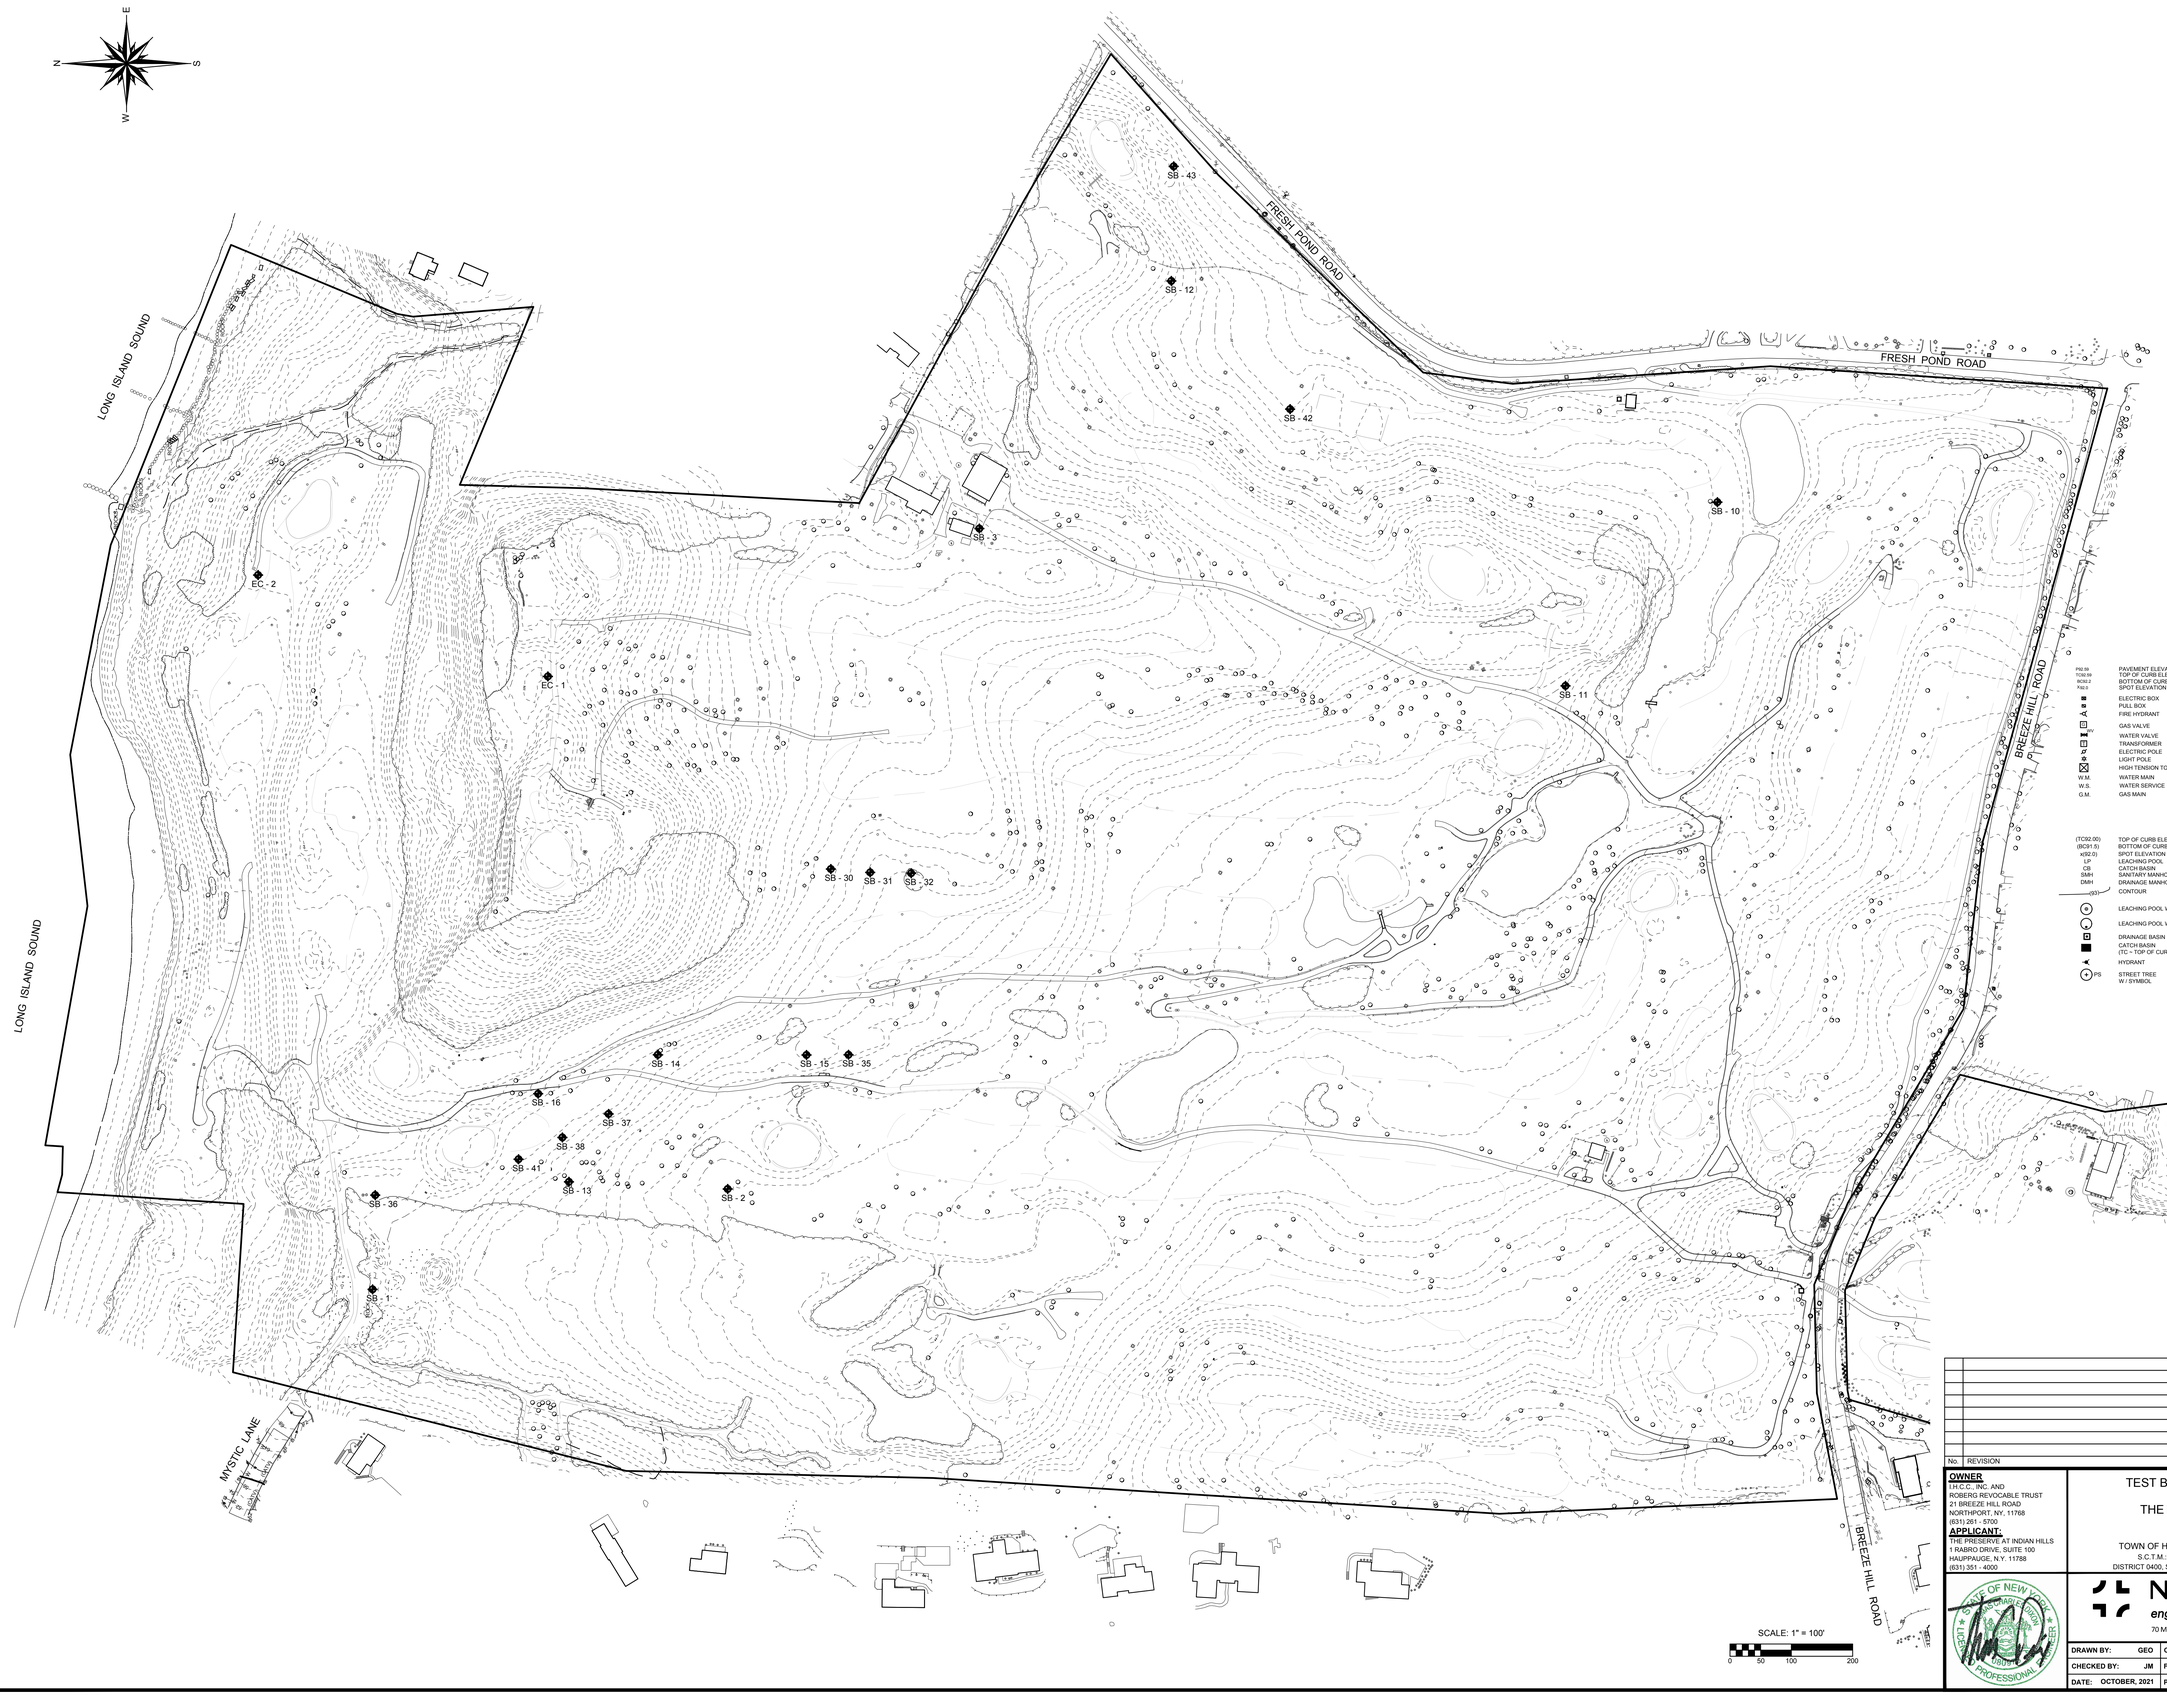

FOR TOWN USE

No.	REVISION	DATE

OWNER
I.M.C.C., INC. AND
ROBERG REVOCABLE TRUST
21 BREEZE HILL ROAD
NORTHPORT, NY. 11768
(631) 261 - 5700

APPLICANT:
THE PRESERVE AT INDIAN HILLS
1 RABRO DRIVE, SUITE 100
HAUPPAUGE, N.Y. 11788
(631) 351 - 4000

TEST BORING PLAN - NORTH PARCEL

FOR

THE PRESERVE AT INDIAN HILLS

SITUATED AT

NORTHPORT

TOWN OF HUNTINGTON, SUFFOLK COUNTY, NEW YORK

S.C.T.M.: DISTRICT: 0400, SECT. 014, BLK. 04, LOTS 1 AND 2
DISTRICT 0400, SECT. 015, BLK. 01, LOTS 3.1, 3.2, 11, 12, 16, 19 AND P/O 22

STATE OF NEW YORK · JAMES MICHAEL · MARTIN · 087104 · LICENSED PROFESSIONAL ENGINEER

NELSON + POPE
engineers • architects • surveyors
70 Maxess Road, Melville, NY 11747 • 631.427.5665 • nelsonpope.com

DRAWN BY:	GEO	CADD No.: 86047 CSP TB_LOGS 2021.DWG	SCALE:	DRAWING NO.:	TB - 101
CHECKED BY:	JM	FILE NO.: 400-014	1"=100'		
DATE:	OCTOBER, 2021	PROJECT NO.: 86047		SHEET NO.: 40 OF 44	

C:\86047 FINALS\ACAD\Mylar\86047 - CSP TB_LOGS 2021.dwg, 40 OF 44 TEST BORING PLAN - NORTH PARCEL, 10/11/2021 3:54:54 PM

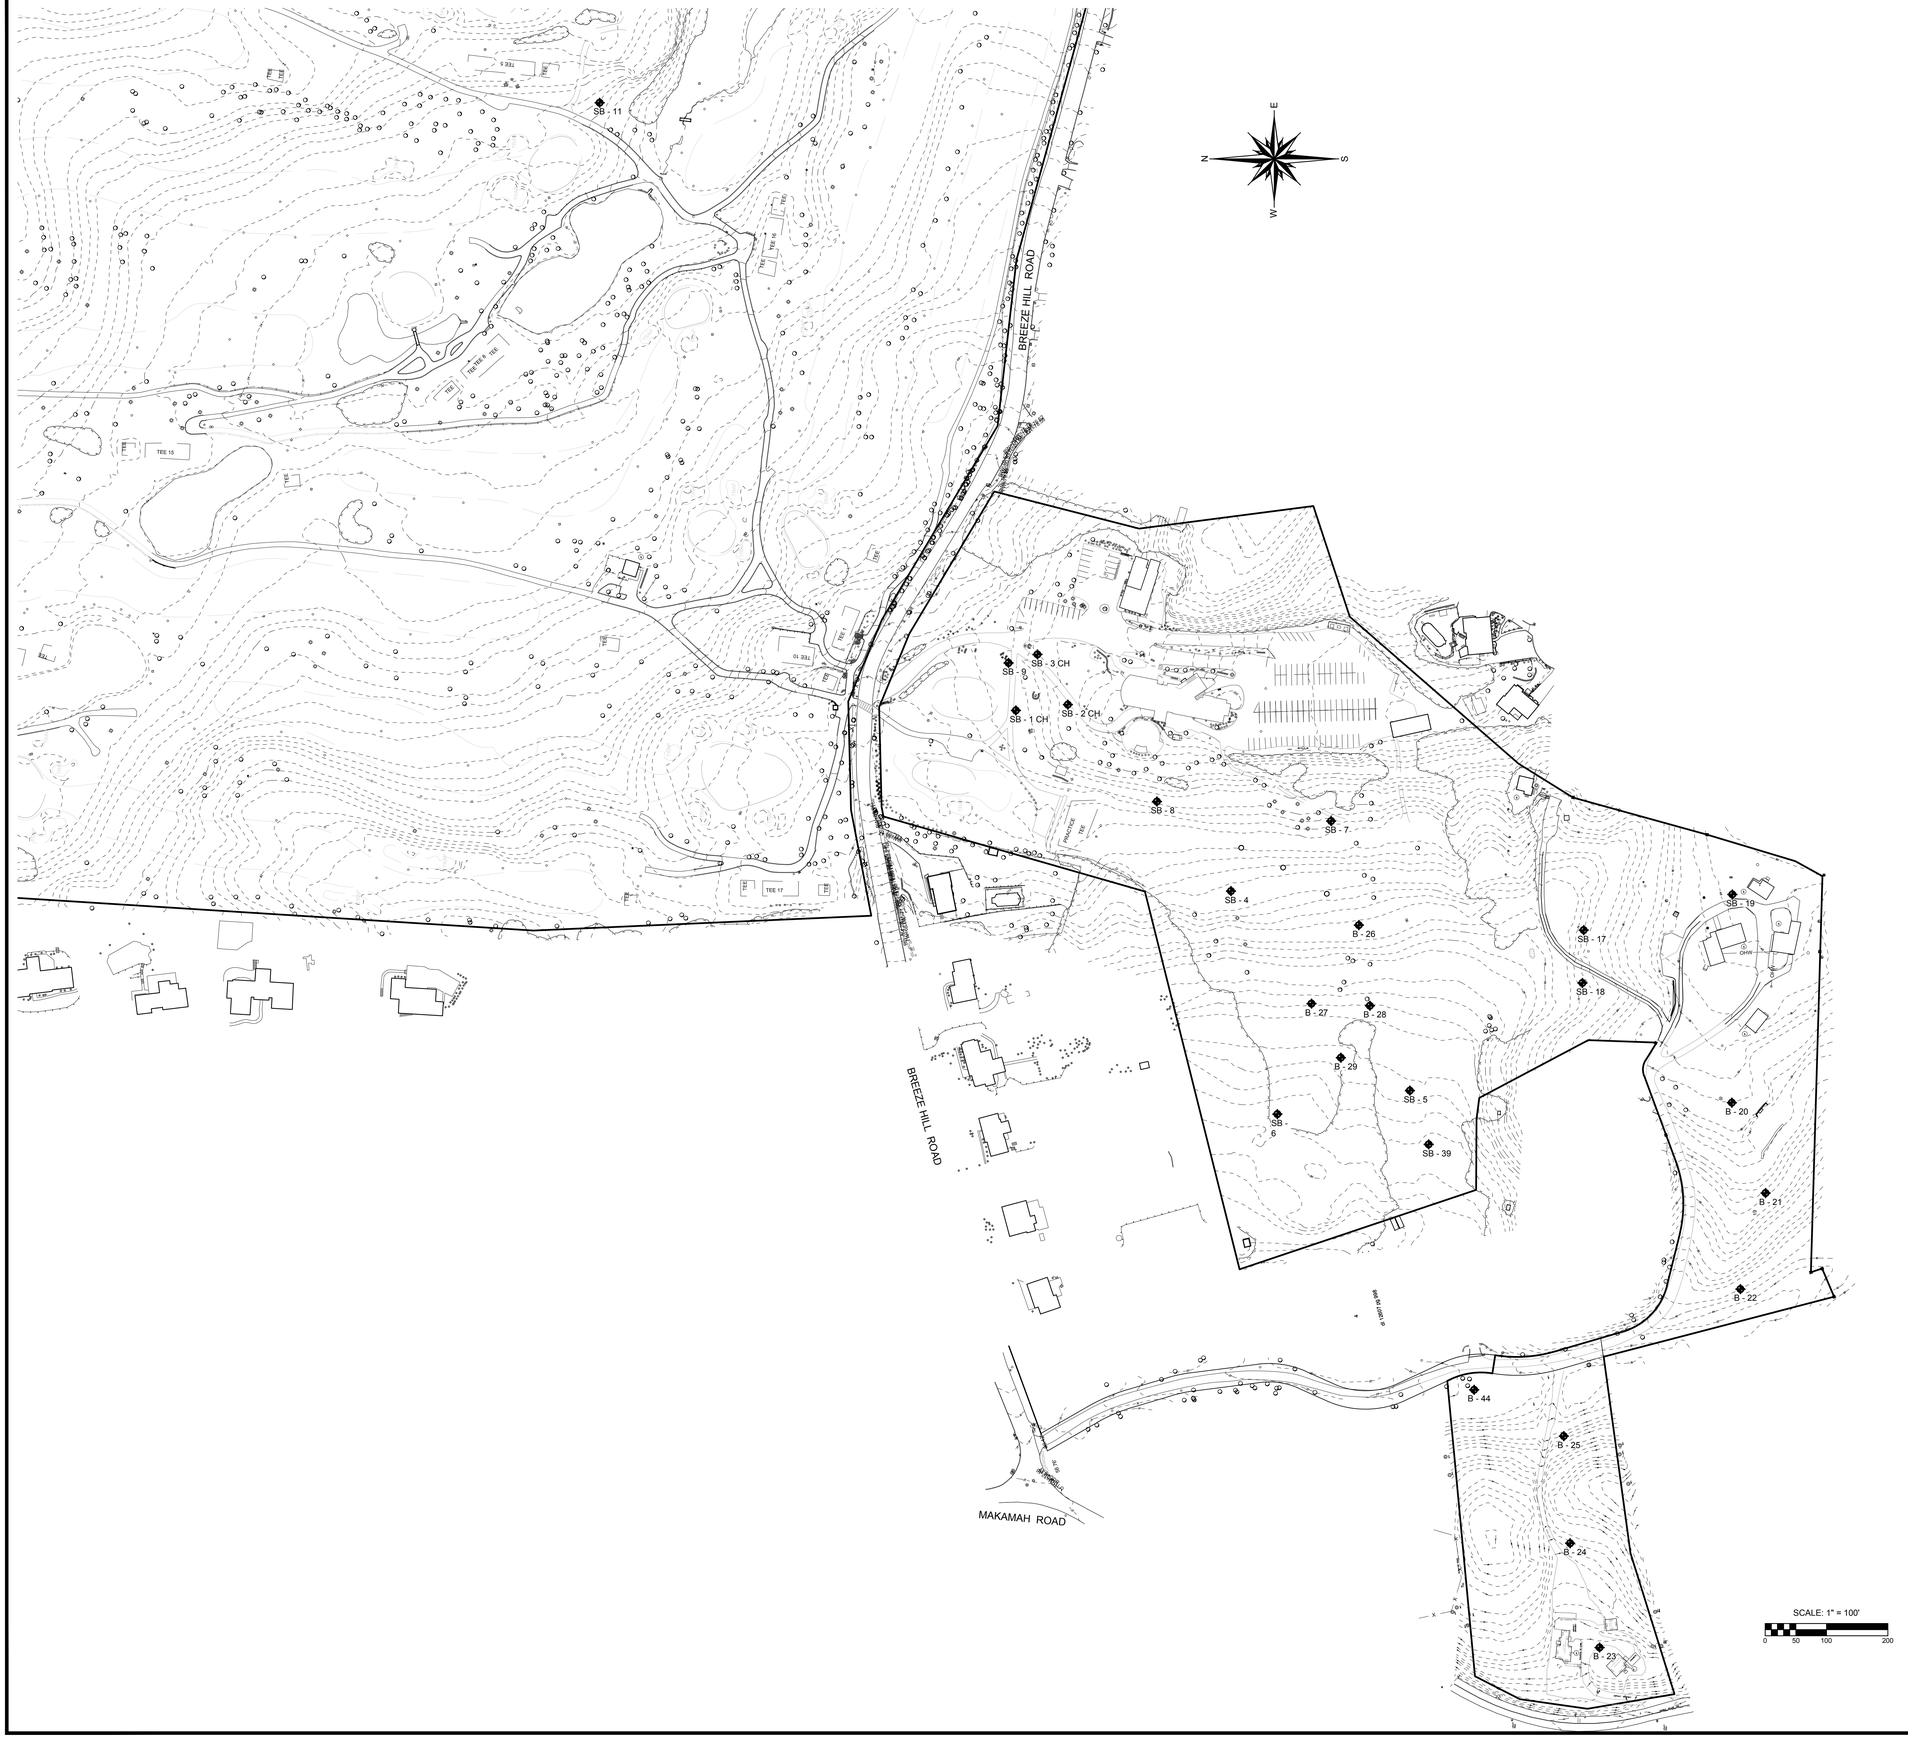

FOR TOWN USE

No.	REVISION	DATE

OWNER
I.H.C.C., INC. AND
ROBERG REVOCABLE TRUST
21 BREEZE HILL ROAD
NORTHPORT, NY, 11768
(631) 261 - 5700

APPLICANT:
THE PRESERVE AT INDIAN HILLS
1 RABRO DRIVE, SUITE 100
HAUPPAUGE, N.Y. 11788
(631) 351 - 4000

TEST BORING PLAN - SOUTH PARCEL

FOR

THE PRESERVE AT INDIAN HILLS

SITUATED AT

NORTHPORT

TOWN OF HUNTINGTON, SUFFOLK COUNTY, NEW YORK

S.C.T.M.: DISTRICT: 0400, SECT. 014, BLK. 04, LOTS 1 AND 2
DISTRICT 0400, SECT. 015, BLK. 01, LOTS 3.1, 3.2, 11, 12, 16, 19 AND P/O 22

STATE OF NEW YORK — JOHN MICHAEL — LICENSED PROFESSIONAL ENGINEER

NELSON + POPE
engineers • architects • surveyors
70 Maxess Road, Melville, NY 11747 • 631.427.5665 • nelsonpope.com

DRAWN BY:	GEO	CADD No.:	86047 CSP TB_LOGS 2021.DWG	SCALE:	DRAWING NO.: TB - 102
CHECKED BY:	JM	FILE NO.:	400-014	1"=100'	
DATE:	OCTOBER, 2021	PROJECT NO.:	86047		SHEET NO.: 41 OF 44

G:\projects\86047\FINALS\CONDO\MASUR\86047 CSP TB_LOGS 2021.dwg, 41.0" x 44.0" TEST BORING PLAN - SOUTH PARCEL, 10/11/2021 3:05:43 PM

East Coast Geoservices, LLC
P.O. Box 2806
Huntington Station, New York 11746
Phone: (631) 513-8595
info@eastcoastgeoservices.com

SOIL BORING LOG

Page 1 of 2

BORING I.D.	PROJECT NO.	PROJECT NAME
EC-1	East Coast Geoservices# 86047	Indian Hills Country Club
LOGGED BY	APPROVED BY	LOCATION
Eric Arnesen	Eric Arnesen	Breeze Hill Road, Northport, New York
DRILLING CONTRACTOR	DRILLER	
East Coast Geoservices, LLC	Steve McGinn	
DRILL BIT DIAMETER/TYPE	BOREHOLE DIAMETER	BORING LOCATION DESCRIPTION
2.0 inch core barrel/2.5 inch HAS	4 inch	Southwest portion of the Maintenance Yard area
LAND SURFACE ELEVATION	COORDINATES	DRILLING EQUIPMENT/METHOD:
NA	NA	Power Probe 9600
DEPTH OF BORING	DEPTH TO WATER	START/FINISH DATE:
50 feet	Not Encountered	

SAMPLING METHOD: Split Spoon; BACKFILL: Cuttings

Sample Depth (feet)	Sample Interval (feet)	Visual Description	Group Symbol	Blow Counts	PID (ppm)	Remarks
0		No Sample Collected				Samples were collected at 5 foot intervals down to a depth of 20 feet after which samples were collected at 10 foot intervals until boring terminated
5	3 to 7	All strong brown clayey silt.	ML	1-1-1-1 (1-1)	NA	0.8 feet retrieved
10	10 to 12	All strong brown fine to medium sand, trace gravel.	SW	2-2-2-3 (2-2)	NA	1.1 feet recovered Sample submitted for sieve analysis.
15	13 to 17	Top 0.9 feet yellow fine sand. Bottom 0.4 feet reddish yellow clayey silt, tracey of mica present.	SP SM	3-2-1-3 (2-1)	NA	1.3 feet recovered Sample submitted for solve analysis.
20	20 to 22	Top 1.2 feet very pale brown silt. Bottom 0.3 feet reddish yellow clayey silt, traces of mica present.	ML ML	2-6-7-11 (6-7)	NA	1.5 feet recovered
25	25 to 27	No sample collected				
30	30 to 32	Top 1.2 feet strong brown silty clay Bottom 0.6 feet reddish yellow silt.	CL ML	2-6-6-11 (6-6)	NA	1.8 feet recovered Bottom sample submitted for sieve analysis.
35	35 to 37	No sample collected				
40	40 to 42	Top 1.3 feet strong brown silt Mid 0.5 feet strong brown silty clay. Bottom 0.3 feet strong brown silt.	ML CL ML	6-9-11-15 (9-11)	NA	2.0 feet recovered Sample collected for sieve analysis.
45	43 to 47	No sample collected.				
50						

East Coast Geoservices, LLC
P.O. Box 2806
Huntington Station, New York 11746
Phone: (631) 513-8595
info@eastcoastgeoservices.com

SOIL BORING LOG

Page 2 of 2

BORING I.D.	PROJECT NO.	PROJECT NAME
EC-1	East Coast Geoservices# 86047	Indian Hills Country Club
LOGGED BY	APPROVED BY	LOCATION
Eric Arnesen	Eric Arnesen	Breeze Hill Road, Northport, New York
DRILLING CONTRACTOR	DRILLER	
East Coast Geoservices, LLC	Steve McGinn	
DRILL BIT DIAMETER/TYPE	BOREHOLE DIAMETER	BORING LOCATION DESCRIPTION
2.0 inch core barrel/2.5 inch HAS	4 inch	Located 50 feet west of gravel cart path on the north side of the 15th hole fairway
LAND SURFACE ELEVATION	COORDINATES	DRILLING EQUIPMENT/METHOD
0 feet	NA	Power Probe 9600
DEPTH OF BORING	DEPTH TO WATER	START/FINISH DATE
42 feet	10 feet Not Encountered	7/19/19 to 7/19/19

SAMPLING METHOD: Core Barrel; BACKFILL: Cuttings

Sample Depth (feet)	Sample Interval (feet)	Visual Description	Group Symbol	Blow Counts	PID (ppm)	Remarks
50	50 to 52	All strong brown silt to clayey silt.	ML	9-12-16-20 (12-16)	NA	1.0 feet recovered.
55	55 to 57	No sample collected.				
60	60 to 62	All yellowish red silt. Wet Perched water estimated within 53-60 feet	ML	5-8-6-NA (8-6)	NA	1.1 feet recovered. Last 6 inches of sample not collected due to equipment failure. Perched water encountered. Entire sample wet.
65	70 to 72	Strong brown clay encountered at ~ 70 to 73 feet.			NA	Sample characterized and depth estimated based on cuttings left on lead auger. Split spoon sample not possible due to residual heave in augers. **Boring Complete**
70						
75						
80						
85						
90						
95						
100						
105						
110						

Notes:
bgs - below ground surface
PW - Perched Water
Blow counts represent the number of strikes required to drive a 2 foot split spoon sampler ever 6 inches.

East Coast Geoservices, LLC
P.O. Box 2806
Huntington Station, New York 11746
Phone: (631) 513-8595
info@eastcoastgeoservices.com

SOIL BORING LOG

Page 1 of 2

BORING I.D.	PROJECT NO.	PROJECT NAME
EC-2	East Coast Geoservices# 86047	Indian Hills Country Club
LOGGED BY	APPROVED BY	LOCATION
Eric Arnesen	Eric Arnesen	Breeze Hill Road, Northport, New York
DRILLING CONTRACTOR	DRILLER	
East Coast Geoservices, LLC	Steve McGinn	
DRILL BIT DIAMETER/TYPE	BOREHOLE DIAMETER	BORING LOCATION DESCRIPTION
2.0 inch core barrel/2.5 inch HAS	4 inch	Located 50 feet west of gravel cart path on the north side of the 15th hole fairway
LAND SURFACE ELEVATION	COORDINATES	DRILLING EQUIPMENT/METHOD
0 feet	NA	Power Probe 9600
DEPTH OF BORING	DEPTH TO WATER	START/FINISH DATE
42 feet	10 feet Not Encountered	7/19/19 to 7/19/19

SAMPLING METHOD: Core Barrel; BACKFILL: Cuttings

Sample Depth (feet)	Sample Interval (feet)	Visual Description	Group Symbol	Blow Counts	PID (ppm)	Remarks
0		No Sample Collected.				
5	3 to 7	All yellow to reddish yellow fine sand, trace silt; trace mica present.	SP	1-2-2-2 (2-2)	NA	1.3 feet recovered
10	10 to 12	All yellow to reddish yellow fine to medium sand. trace gravel.	SW	1-1-0-1 (1-0)	NA	1.0 feet recovered
15	15 to 17	All yellow fine to medium sand, trace gravel.	SW	1-2-2-2 (2-2)	NA	1.1 feet recovered Sample submitted for sieve analysis.
20	20 to 22	All yellowish brown silt.	ML	2-4-6-8 (4-6)	NA	1.0 feet recovered
25	25 to 27	Top 0.4 feet light yellowish brown sandy silt, trace Mid 0.7 feet brownish yellow fine sand, trace silt, trace gravel. Bottom 0.3 feet light yellowish brown silty sandy, trace gravel.	SM SP SM	3-5-4-5 (5-4)	NA	1.4 feet recovered
30	30 to 32	Top 0.5 feet yellowish brown to grayish brown silty sand. Bottom 1.2 feet grayish brown clayey silt.	SM ML	3-4-6-10 (4-6)	NA	1.7 feet recovered Sample submitted for sieve analysis.
35	35 to 37	All brownish yellow sandy silt, trace gravel. Wet.	SM	5-7-8-10 (7-8)	NA	1.2 feet recovered Sample submitted for sieve analysis. Perched water encountered at 35 feet. Determined by measuring water on cotter rods
40	40 to 42	All light brownish silty clay with 0.2 foot sandy clay lens at 41.5 feet.	CL	2-6-8-10 (6-8)	NA	1.6 feet recovered Sample collected for sieve analysis.
45	43 to 47	No sample collected.				
50						

East Coast Geoservices, LLC
P.O. Box 2806
Huntington Station, New York 11746
Phone: (631) 513-8595
info@eastcoastgeoservices.com

SOIL BORING LOG

Page 2 of 2

BORING I.D.	PROJECT NO.	PROJECT NAME
EC-2	East Coast Geoservices# 86047	Indian Hills Country Club
LOGGED BY	APPROVED BY	LOCATION
Eric Arnesen	Eric Arnesen	Breeze Hill Road, Northport, New York
DRILLING CONTRACTOR	DRILLER	
East Coast Geoservices, LLC	Steve McGinn	
DRILL BIT DIAMETER/TYPE	BOREHOLE DIAMETER	BORING LOCATION DESCRIPTION
2.0 inch core barrel/2.5 inch HAS	4 inch	Located 50 feet west of gravel cart path on the north side of the 15th hole fairway
LAND SURFACE ELEVATION	COORDINATES	DRILLING EQUIPMENT/METHOD
0 feet	NA	Power Probe 9600
DEPTH OF BORING	DEPTH TO WATER	START/FINISH DATE
42 feet	10 feet Not Encountered	7/19/19 to 7/19/19

SAMPLING METHOD: Core Barrel; BACKFILL: Cuttings

Sample Depth (feet)	Sample Interval (feet)	Visual Description	Group Symbol	Blow Counts	PID (ppm)	Remarks
50	50 to 52	All brown clay.	CL	3-5-10-14 (5-10)	NA	2.0 feet recovered.
55	55 to 57	No sample collected.				
60	60 to 62	All brown clay.	CL	2-6-11-17 (6-11)	NA	1.5 feet recovered. **Boring Complete**
65						
70						
75						
80						
85						
90						
95						
100						
105						
110						

Notes:
bgs - below ground surface
PW - Perched Water
Blow counts represent the number of strikes required to drive a 2 foot split spoon sampler ever 6 inches.

East Coast Geoservices, LLC
P.O. Box 2806
Huntington Station, New York 11746
Phone: (631) 513-8595
www.info@eastcoastgeoservices.com

SOIL BORING LOG

Page 1 of 1

BORING I.D.	PROJECT NO.	PROJECT NAME
SB-1	ECG# 86047	Indian Hills Country Club
LOGGED BY	APPROVED BY	LOCATION
Eric Arnesen	Eric Arnesen	Breeze Hill Road, Northport, New York
DRILLING CONTRACTOR	DRILLER	
East Coast Geoservices, LLC	Steve McGinn	
DRILL BIT DIAMETER/TYPE	BOREHOLE DIAMETER	BORING LOCATION DESCRIPTION
2.0 inch core barrel/2.5 inch HAS	4 inch	Southwest portion of the Maintenance Yard area
LAND SURFACE ELEVATION	COORDINATES	DRILLING EQUIPMENT/METHOD:
NA	NA	Power Probe 9600
DEPTH OF BORING	DEPTH TO WATER	START/FINISH DATE:
50 feet	Not Encountered	

SAMPLING METHOD: Split Spoon; BACKFILL: Cuttings

Sample Depth (feet)	Sample Interval (feet)	Visual Description	Group Symbol	Blow Counts	PID (ppm)	Remarks
0	0 to 2	All light brown silt.	ML	NA	NA	1.0 feet recovered
5	2 to 4	All light brown silt, trace gravel.	ML	NA	NA	1.0 feet recovered
10	4 to 6	Top 1.0 feet reddish brown silty sand, trace gravel. Bottom 0.5 feet grey silt.	SM ML	NA	NA	1.5 feet recovered
15	10 to 12	Top 1.0 feet reddish brown silty clay. Bottom 1.0 feet reddish brown silty sand.	CL SM	NA	NA	2.0 feet recovered
20	13 to 17	All reddish brown silty sand, trace gravel.	SM	NA	NA	2.0 feet recovered
25	20 to 22	All white fine sand, trace gravel.	SP	NA	NA	1.5 feet recovered
30	25 to 27	All same as above.	CL	NA	NA	2.0 feet recovered
35	30 to 32	Top 1.0 feet reddish brown fine sand. Bottom 1.0 feet reddish brown silty clay.	SP CL	NA	NA	1.5 feet recovered Boring Complete
40						
45						
50						

East Coast Geoservices, LLC
P.O. Box 2806
Huntington Station, New York 11746
Phone: (631) 513-8595
www.info@eastcoastgeoservices.com

SOIL BORING LOG

Page 1 of 1

BORING I.D.	PROJECT NO.	PROJECT NAME
SB-2	ECG# 86047	Indian Hills Country Club
LOGGED BY	APPROVED BY	LOCATION
Eric Arnesen	Eric Arnesen	Breeze Hill Road, Northport, New York
DRILLING CONTRACTOR	DRILLER	
East Coast Geoservices, LLC	Steve McGinn	
DRILL BIT DIAMETER/TYPE	BOREHOLE DIAMETER	BORING LOCATION DESCRIPTION
2.0 inch core barrel/2.5 inch HAS	4 inch	Northwest corner of the property in the temporary storage area
LAND SURFACE ELEVATION	COORDINATES	DRILLING EQUIPMENT/METHOD
NA	NA	Power Probe 9600
DEPTH OF BORING	DEPTH TO WATER	START/FINISH DATE
12 feet	No Encountered	

SAMPLING METHOD: Core Barrel/Split Spoon; BACKFILL: Cuttings

Sample Depth (feet)	Sample Interval (feet)	Visual Description	Group Symbol	Blow Counts	PID (ppm)	Remarks
0	0 to 2	All light brown silt, trace gravel.	ML	NA	NA	1.0 feet recovered
5	2 to 4	All light brown fine sand.	SP	NA	NA	1.0 feet recovered
10	4 to 8	All brown fine sand. Wet	SP	NA	NA	2.0 feet recovered
15	8 to 8 8 to 10	Top 1.0 feet same as above. Bottom 1.0 feet reddish brown clay. All reddish brown clay.	SP CL CL	NA NA NA	NA NA NA	2.0 feet recovered 2.0 feet recovered
20	10 to 12	All same as above.	CL	NA	NA	1.0 feet recovered
25	15 to 17	All same as above.	CL	NA	NA	2.0 feet recovered
30	20 to 22	All same as above.	CL	NA	NA	1.5 feet recovered
35	25 to 27	All same as above.	CL	NA	NA	2.0 feet recovered
40	30 to 32	All same as above.	CL	NA	NA	1.5 feet recovered Boring Complete
45						
50						

East Coast Geoservices, LLC
P.O. Box 2806
Huntington Station, New York 11746
Phone: (631) 513-8595
www.info@eastcoastgeoservices.com

SOIL BORING LOG

Page 1 of 1

BORING I.D.	PROJECT NO.	PROJECT NAME
SB-3	ECG# 86047	Indian Hills Country Club
LOGGED BY	APPROVED BY	LOCATION
Eric Arnesen	Eric Arnesen	Breeze Hill Road, Northport, New York
DRILLING CONTRACTOR	DRILLER	
East Coast Geoservices, LLC	Steve McGinn	
DRILL BIT DIAMETER/TYPE	BOREHOLE DIAMETER	BORING LOCATION DESCRIPTION
2.0 inch core barrel/2.5 inch HAS	4 inch	Southwest corner of the driving range north of SB-5
LAND SURFACE ELEVATION	COORDINATES	DRILLING EQUIPMENT/METHOD
NA	NA	Power Probe 9600
DEPTH OF BORING	DEPTH TO WATER	START/FINISH DATE
50 feet	Not Encountered	

SAMPLING METHOD: Core Barrel; BACKFILL: Cuttings

Sample Depth (feet)	Sample Interval (feet)	Visual Description	Group Symbol	Blow Counts	PID (ppm)	Remarks
0	0 to 5	Top 0.5 feet brown silty loam (Top Soil). Mid 0.5 feet reddish brown silty clay. Mid 1.5 feet reddish brown silty sand, trace gravel. Bottom 0.5 feet reddish brown silt.	ML CL SM ML	NA	NA	3.0 feet recovered
5	5 to 10	Top 1.5 feet reddish brown silty clay. Mid 2.0 feet reddish brown silty sand, trace gravel. Bottom 1.5 feet reddish brown silt.	CL SM ML	NA	NA	4.0 feet recovered
10	10 to 15	Top 1.0 feet reddish brown silty sand, trace gravel. Bottom 3.0 feet reddish brown silty clay.	SM CL	NA	NA	4.0 feet recovered
15	15 to 20	All reddish brown silty clay.	CL	NA	NA	4.5 feet recovered
20	20 to 25	All same as above.	CL	NA	NA	5.0 feet recovered
25	25 to 30	All same as above.	CL	NA	NA	5.0 feet recovered. Boring Complete
30						
35						
40						
45						
50						

East Coast Geoservices, LLC
P.O. Box 2806
Huntington Station, New York 11746
Phone: (631) 513-8595
www.info@eastcoastgeoservices.com

SOIL BORING LOG

Page 1 of 1

BORING I.D.	PROJECT NO.	PROJECT NAME
SB-4	ECG# 86047	Indian Hills Country Club
LOGGED BY	APPROVED BY	LOCATION
Eric Arnesen	Eric Arnesen	Breeze Hill Road, Northport, New York
DRILLING CONTRACTOR	DRILLER	
East Coast Geoservices, LLC	Steve McGinn	
DRILL BIT DIAMETER/TYPE	BOREHOLE DIAMETER	BORING LOCATION DESCRIPTION
2.0 inch core barrel/2.5 inch HAS	4 inch	Northeast corner of the driving range
LAND SURFACE ELEVATION	COORDINATES	DRILLING EQUIPMENT/METHOD
NA	NA	Power Probe 9600
DEPTH OF BORING	DEPTH TO WATER	START/FINISH DATE
50 feet	Not Encountered	

SAMPLING METHOD: Core Barrel; BACKFILL: Cuttings

Sample Depth (feet)	Sample Interval (feet)	Visual Description	Group Symbol	Blow Counts	PID (ppm)	Remarks
0	0 to 5	Top 0.5 feet brown silty loam (Top Soil). Bottom 2.0 feet reddish brown silty clay.	ML SM	NA	NA	2.5 feet recovered
5	5 to 10	All reddish brown silty clay to silty sand.	SC-SM	NA	NA	4.0 feet recovered
10	10 to 15	All same as above.	SC-SM	NA	NA	4.0 feet recovered
15	15 to 20	All reddish brown fine sand, trace gravel.	SP	NA	NA	5.0 feet recovered
20	20 to 25	All brown silty sand, trace gravel.	SM	NA	NA	5.0 feet recovered
25	25 to 30	All brown fine sand, trace gravel. Wet.	SP	NA	NA	5.0 feet recovered. DTW @ ~25 feet Boring Complete
30						
35						
40						
45						
50						

East Coast Geoservices, LLC
P.O. Box 2806
Huntington Station, New York 11746
Phone: (631) 513-8595
www.info@eastcoastgeoservices.com

SOIL BORING LOG

Page 1 of 1

BORING I.D.	PROJECT NO.	PROJECT NAME
SB-5	ECG# 86047	Indian Hills Country Club
LOGGED BY	APPROVED BY	LOCATION
Eric Arnesen	Eric Arnesen	Breeze Hill Road, Northport, New York
DRILLING CONTRACTOR	DRILLER	
East Coast Geoservices, LLC	Jonathan McGinn	
DRILL BIT DIAMETER/TYPE	BOREHOLE DIAMETER	BORING LOCATION DESCRIPTION
2.0 inch core barrel	2 inch	Southwest corner of the driving range
LAND SURFACE ELEVATION	COORDINATES	DRILLING EQUIPMENT/METHOD
NA	NA	Power Probe 9600
DEPTH OF BORING	DEPTH TO WATER	START/FINISH DATE
10 feet	Not Encountered	

SAMPLING METHOD: Core Barrel; BACKFILL: Cuttings

Sample Depth (feet)	Sample Interval (feet)	Visual Description	Group Symbol	Blow Counts	PID (ppm)	Remarks
0	0 to 5	Top 0.5 feet brown silty loam (Top Soil). Bottom 2.0 feet reddish brown silty clay.	ML SM	NA	NA	2.5 feet recovered
5	5 to 10	All pale brown fine sand, trace gravel;	SP	NA	NA	4.5 feet recovered
10	10 to 15	All same as above.	SP	NA	NA	4.5 feet recovered
15	15 to 20	All same as above.	SP	NA	NA	4.0 feet recovered
20	20 to 25	No recovery.	SP	NA	NA	No recovery
25	25 to 30	All same as above.	SP	NA	NA	5.0 feet recovered Boring Complete
30						
35						
40						
45						
50						

East Coast Geoservices, LLC
P.O. Box 2806
Huntington Station, New York 11746
Phone: (631) 513-8595
www.info@eastcoastgeoservices.com

SOIL BORING LOG

Page 1 of 1

BORING I.D.	PROJECT NO.	PROJECT NAME
SB-6	ECG# 86047	Indian Hills Country Club
LOGGED BY	APPROVED BY	LOCATION
Eric Arnesen	Eric Arnesen	Breeze Hill Road, Northport, New York
DRILLING CONTRACTOR	DRILLER	
East Coast Geoservices, LLC	Jonathan McGinn	
DRILL BIT DIAMETER/TYPE	BOREHOLE DIAMETER	BORING LOCATION DESCRIPTION
2.0 inch core barrel	2 inch	Northeast corner of the driving range
LAND SURFACE ELEVATION	COORDINATES	DRILLING EQUIPMENT/METHOD
NA	NA	Power Probe 9600
DEPTH OF BORING	DEPTH TO WATER	START/FINISH DATE
50 feet	Not Encountered	

SAMPLING METHOD: Core Barrel; BACKFILL: Cuttings

Sample Depth (feet)	Sample Interval (feet)	Visual Description	Group Symbol	Blow Counts	PID (ppm)	Remarks
0	0 to 5	Top 0.5 feet brown silty loam (Top Soil). Bottom 2.0 feet reddish brown silty clay.	ML SM	NA	NA	2.5 feet recovered
5	5 to 10	All reddish brown silty clay to silty sand.	SC-SM	NA	NA	4.0 feet recovered
10	10 to 15	All same as above.	SC-SM	NA	NA	4.0 feet recovered
15	15 to 20	All reddish brown fine sand, trace gravel.	SP	NA	NA	5.0 feet recovered
20	20 to 25	All brown silty sand, trace gravel.	SM	NA	NA	5.0 feet recovered
25	25 to 30	All brown fine sand, trace gravel. Wet.	SP	NA	NA	5.0 feet recovered. DTW @ ~25 feet Boring Complete
30						
35						
40						
45						
50						

East Coast Geoservices, LLC
P.O. Box 2806
Huntington Station, New York 11746
Phone: (631) 513-8595
www.info@eastcoastgeoservices.com

SOIL BORING LOG

Page 1 of 1

BORING I.D.	PROJECT NO.	PROJECT NAME
SB-7	ECG# 86047	Indian Hills Country Club
LOGGED BY	APPROVED BY	LOCATION
Eric Arnesen	Eric Arnesen	Breeze Hill Road, Northport, New York
DRILLING CONTRACTOR	DRILLER	
East Coast Geoservices, LLC	Jonathan McGinn	
DRILL BIT DIAMETER/TYPE	BOREHOLE DIAMETER	BORING LOCATION DESCRIPTION
2.0 inch core barrel	2 inch	Southwest corner of the driving range
LAND SURFACE ELEVATION	COORDINATES	DRILLING EQUIPMENT/METHOD
NA	NA	Power Probe 9600
DEPTH OF BORING	DEPTH TO WATER	START/FINISH DATE
50 feet	Not Encountered	

SAMPLING METHOD: Core Barrel; BACKFILL: Cuttings

Sample Depth (feet)	Sample Interval (feet)	Visual Description	Group Symbol	Blow Counts	PID (ppm)	Remarks
0	0 to 5	Top 0.5 feet brown silty loam (Top Soil). Bottom 2.0 feet reddish brown silty clay.	ML SM	NA	NA	2.0 feet recovered
5	5 to 10	All pale brown fine sand, trace gravel;	SP	NA	NA	4.5 feet recovered
10	10 to 15	All same as above.	SP	NA	NA	4.5 feet recovered
15	15 to 20	All same as above.	SP	NA	NA	4.0 feet recovered
20	20 to 25	No recovery.	SP	NA	NA	No recovery
25	25 to 30	All same as above.	SP	NA	NA	5.0 feet recovered Boring Complete
30						
35						
40						
45						
50						

East Coast Geoservices, LLC
P.O. Box 2806
Huntington Station, New York 11746
Phone: (631) 513-8595
www.info@eastcoastgeoservices.com

SOIL BORING LOG

Page 1 of 1

BORING I.D.	PROJECT NO.	PROJECT NAME
SB-8	ECG# 86047	Indian Hills Country Club
LOGGED BY	APPROVED BY	LOCATION
Eric Arnesen	Eric Arnesen	Breeze Hill Road, Northport, New York
DRILLING CONTRACTOR	DRILLER	
East Coast Geoservices, LLC	Jonathan McGinn	
DRILL BIT DIAMETER/TYPE	BOREHOLE DIAMETER	BORING LOCATION DESCRIPTION
2.0 inch core barrel	2 inch	Northeast corner of the driving range
LAND SURFACE ELEVATION	COORDINATES	DRILLING EQUIPMENT/METHOD
NA	NA	Power Probe 9600
DEPTH OF BORING	DEPTH TO WATER	START/FINISH DATE
50 feet	Not Encountered	

SAMPLING METHOD: Core Barrel; BACKFILL: Cuttings

Sample Depth (feet)	Sample Interval (feet)	Visual Description	Group Symbol	Blow Counts	PID (ppm)	Remarks
0	0 to 5	Top 0.5 feet brown silty loam (Top Soil). Bottom 3.5 feet pale brown silty sand, trace gravel.	ML SM	NA	NA	4.0 feet recovered
5	5 to 10	Top 0.5 feet pale brown silty sand, trace gravel. Mid 0.5 feet pale brown silty clay. Bottom 3.5 feet reddish brown silty to clay sand, trace gravel.	SM SC SC-SM	NA	NA	4.5 feet recovered
10	10 to 15	All reddish brown silty to clayey sand, trace gravel.	SC-SM	NA	NA	4.5 feet recovered
15	15 to 20	All reddish brown silty sand, trace gravel.	SM	NA	NA	4.0 feet recovered
20	20 to 25	Top 1.0 feet reddish brown silty sand, trace gravel. Bottom 1.0 feet pale brown fine sand, trace gravel.	SM SP	NA	NA	2.0 feet recovered
25	25 to 30	No recovery.		NA	NA	No recovery Boring Complete
30						
35						
40						
45						
50						

East Coast Geoservices, LLC
P.O. Box 2806
Huntington Station, New York 11746
Phone: (631) 513-8595
www.info@eastcoastgeoservices.com

SOIL BORING LOG

Page 1 of 1

BORING I.D.	PROJECT NO.	PROJECT NAME
SB-9	ECG# 86047	Indian Hills Country Club
LOGGED BY	APPROVED BY	LOCATION
Eric Arnesen	Eric Arnesen	Breeze Hill Road, Northport, New York
DRILLING CONTRACTOR	DRILLER	
East Coast Geoservices, LLC	Steve McGinn	
DRILL BIT DIAMETER/TYPE	BOREHOLE DIAMETER	BORING LOCATION DESCRIPTION
2.0 inch core barrel/2.5 inch HAS	4 inch	West central portion of the driving range
LAND SURFACE ELEVATION	COORDINATES	DRILLING EQUIPMENT/METHOD
NA	NA	Power Probe 9600
DEPTH OF BORING	DEPTH TO WATER	START/FINISH DATE
50 feet	Not Encountered	

SAMPLING METHOD: Core Barrel; BACKFILL: Cuttings

Sample Depth (feet)	Sample Interval (feet)	Visual Description	Group Symbol	Blow Counts	PID (ppm)	Remarks
0	0 to 5	All reddish brown sandy silt.	SM	NA	NA	4.0 feet recovered
5	5 to 10	All same as above.	CL	NA	NA	4.0 feet recovered
10	10 to 15	Top 2.0 feet reddish brown silty sand. Bottom 2.0 feet reddish brown silty clay.	SM CL	NA	NA	4.0 feet recovered
15	15 to 20	Top 2.0 feet reddish brown silty clay. Bottom 2.0 feet reddish brown fine sand.	CL SP	NA	NA	4.0 feet recovered Boring Complete
20						
25						
30						
35						
40						
45						
50						

East Coast Geoservices, LLC
P.O. Box 2806
Huntington Station, New York 11746
Phone: (631) 513-8595
www.info@eastcoastgeoservices.com

SOIL BORING LOG

Page 1 of 1

BORING I.D.	PROJECT NO.	PROJECT NAME
SB-10	ECG# 86047	Indian Hills Country Club
LOGGED BY	APPROVED BY	LOCATION
Eric Arnesen	Eric Arnesen	Breeze Hill Road, Northport, New York
DRILLING CONTRACTOR	DRILLER	
East Coast Geoservices, LLC	Jonathan McGinn	
DRILL BIT DIAMETER/TYPE	BOREHOLE DIAMETER	BORING LOCATION DESCRIPTION
2.0 inch core barrel	2 inch	Located in southeastern portion of property.
LAND SURFACE ELEVATION	COORDINATES	DRILLING EQUIPMENT/METHOD
NA	NA	Power Probe 9600
DEPTH OF BORING	DEPTH TO WATER	START/FINISH DATE
22 feet	Not Encountered	

SAMPLING METHOD: Core Barrel; BACKFILL: Cuttings

Sample Depth (feet)	Sample Interval (feet)	Visual Description	Group Symbol	Blow Counts	PID (ppm)	Remarks
0	0 to 5	Top 0.5 feet brown silty loam (Top Soil). Bottom 3.5 feet pale brown silty sand, trace gravel.	ML SM	NA	NA	4.0 feet recovered
5	5 to 10	Top 1.5 feet pale brown silty sand, trace gravel. Bottom 2.5 feet pale brown fine sand, trace gravel.	SM SP	NA	NA	4.0 feet recovered
10	10 to 15	Top 2.0 feet brown silty to clayey sand, trace gravel. Mid 0.8 feet pale brown silt. Bottom 1.2 feet brown clayey silt.	SC-SM ML SC-SM	NA	NA	4.0 feet recovered
15	15 to 20	Top 0.5 feet reddish brown silty sand.. Bottom 3.5 feet white fine sand.	SM SP	NA	NA	4.0 feet recovered
20	20 to 25	No recovery		NA	NA	No recovery
25	25 to 30	Top 0.8 feet brown fine sand; Mid 1.0 feet brown silty sand. Mid 1.0 feet white fine sand. Bottom 0.7 feet pale brown silty sand, trace gravel.	SP SM SP SM	NA	NA	3.5 feet recovered Boring Complete
30						
35						
40						
45						
50						

East Coast Geoservices, LLC
P.O. Box 2806
Huntington Station, New York 11746
Phone: (631) 513-8595
www.info@eastcoastgeoservices.com

SOIL BORING LOG

Page 1 of 1

BORING I.D.	PROJECT NO.	PROJECT NAME
SB-11	ECG# 86047	Indian Hills Country Club
LOGGED BY	APPROVED BY	LOCATION
Eric Arnesen	Eric Arnesen	Breeze Hill Road, Northport, New York
DRILLING CONTRACTOR	DRILLER	
East Coast Geoservices, LLC	Jonathan McGinn	
DRILL BIT DIAMETER/TYPE	BOREHOLE DIAMETER	BORING LOCATION DESCRIPTION
2.0 inch core barrel	2 inch	Between Holes 8 & 9
LAND SURFACE ELEVATION	COORDINATES	DRILLING EQUIPMENT/METHOD
NA	NA	Power Probe 9600
DEPTH OF BORING	DEPTH TO WATER	START/FINISH DATE
50 feet	DTW @ ~25 feet	

SAMPLING METHOD: Core Barrel; BACKFILL: Cuttings

| Sample Depth (feet) | Sample Interval (feet) | Visual Description | Group Sym

East Coast Geoservices, LLC
P.O. Box 2806
Huntington Station, New York 11746
Phone: (631) 513-8595
www.info@eastcoastgeoservices.com

SOIL BORING LOG

Page 1 of 1

BORING I.D.	PROJECT NO.	PROJECT NAME
B-13	EC04 B0047	Indian Hills Country Club
LOGGED BY	APPROVED BY	LOCATION
Eric Arnesen	Eric Arnesen	Breeze Hill Road, Northport, New York
DRILLING CONTRACTOR	DRILLER	
East Coast Geoservices, LLC	Jonathan McGinn	
DRILL BIT DIAMETER/TYPE	BOREHOLE DIAMETER	BORING LOCATION DESCRIPTION
2.0 inch core barrel	2 inch	West of Hole 13.
LAND SURFACE ELEVATION	COORDINATES	DRILLING EQUIPMENT/METHOD
NA	NA	Power Probe 9600
DEPTH OF BORING	DEPTH TO WATER	START/FINISH DATE
50 feet	Not Encountered	Cuttings

Sample Depth (feet)	Sample Interval (feet)	Visual Description	Group Symbol	Blow Counts	PID (ppm)	Remarks
0	0 to 5	Top 0.5 feet brown silty loam (Top Soil). Bottom 2.0 feet reddish brown silty clay.	ML SM	NA	NA	2.5 feet recovered
5	5 to 10	Top 1.0 feet reddish brown silty sand. Bottom 2.5 feet gray clay.	SM CL	NA	NA	3.5 feet recovered
10	10 to 15	Top 2.5 feet brown silty clay. Bottom 1.5 feet brown silty sand.	CL SM	NA	NA	4.0 feet recovered
15	15 to 20	All white fine sand, trace gravel.	SP	NA	NA	3.0 feet recovered
20	20 to 25	All brown fine sand.	SP	NA	NA	5.0 feet recovered
25	25 to 30	All brown fine sand, trace silt, trace gravel.	SP	NA	NA	3.0 feet recovered grav @ ~25 feet Boring Complete
30						
35						
40						
45						
50						

SOIL BORING LOG

Page 1 of 1

BORING I.D.	PROJECT NO.	PROJECT NAME
B-14	EC04 B0047	Indian Hills Country Club
LOGGED BY	APPROVED BY	LOCATION
Eric Arnesen	Eric Arnesen	Breeze Hill Road, Northport, New York
DRILLING CONTRACTOR	DRILLER	
East Coast Geoservices, LLC	Jonathan McGinn	
DRILL BIT DIAMETER/TYPE	BOREHOLE DIAMETER	BORING LOCATION DESCRIPTION
2.0 inch core barrel	2 inch	Northern end of the site south of SB-14
LAND SURFACE ELEVATION	COORDINATES	DRILLING EQUIPMENT/METHOD
NA	NA	Power Probe 9600
DEPTH OF BORING	DEPTH TO WATER	START/FINISH DATE
50 feet	Not Encountered	Cuttings

Sample Depth (feet)	Sample Interval (feet)	Visual Description	Group Symbol	Blow Counts	PID (ppm)	Remarks
0	0 to 5	All reddish brown silty sand.	SM	NA	NA	5.0 feet recovered
5	5 to 10	All reddish brown silty sand.	SM CL	NA	NA	5.0 feet recovered Water encountered at 7 feet. Perched
10	10 to 15	All reddish brown silty clay, trace sand.	CL	NA	NA	4.0 feet recovered
15	15 to 20	All reddish brown brown fine sand and gravel.	SW	NA	NA	5.0 feet recovered Boring Complete
20						
25						
30						
35						
40						
45						
50						

SOIL BORING LOG

Page 1 of 1

BORING I.D.	PROJECT NO.	PROJECT NAME
B-15	EC04 B0047	Indian Hills Country Club
LOGGED BY	APPROVED BY	LOCATION
Eric Arnesen	Eric Arnesen	2 Breeze Hill Road Northport, New York
DRILLING CONTRACTOR	DRILLER	
East Coast Geoservices, LLC	Jonathan McGinn	
DRILL BIT DIAMETER/TYPE	BOREHOLE DIAMETER	BORING LOCATION DESCRIPTION
2.0 inch/Core Barrel	2 inches	Located in side yard
LAND SURFACE ELEVATION	COORDINATES	DRILLING EQUIPMENT/METHOD
NA	NA	Power Probe 9600
DEPTH OF BORING	DEPTH TO WATER	START/FINISH DATE
30 feet	N/A	04/12/17 to 04/12/17

Sample Depth (feet)	Sample Interval (feet)	Visual Description	Group Symbol	Blow Counts	PID (ppm)	Remarks
0	0-5	Top 0.5' dark brown silty loam Bottom 2.0' brown silty sand.	ML SM	NA	NA	2.5 ft recovered
5	5-10	Top 1.0' brown silty sand. Bottom 2.0' brown fine sand..	SM SP	NA	NA	3.0 ft recovered
10	10-15	All tan fine sand.	SP	NA	NA	5.0 ft recovered
15	15-20	All same as above.	SP	NA	NA	5.0 ft recovered
20	20-25	All same as above.	SP	NA	NA	4.5 ft recovered Boring Complete
25	25-30.	All same as above.	SP	NA	NA	4.0 ft recovered Boring Complete
30						
35						
40						
45						
50						

SOIL BORING LOG

Page 1 of 1

BORING I.D.	PROJECT NO.	PROJECT NAME
B-16	EC04 B0047	Indian Hills Country Club
LOGGED BY	APPROVED BY	LOCATION
Eric Arnesen	Eric Arnesen	Breeze Hill Road, Northport, New York
DRILLING CONTRACTOR	DRILLER	
East Coast Geoservices, LLC	Jonathan McGinn	
DRILL BIT DIAMETER/TYPE	BOREHOLE DIAMETER	BORING LOCATION DESCRIPTION
2.0 inch core barrel	2 inch	
LAND SURFACE ELEVATION	COORDINATES	DRILLING EQUIPMENT/METHOD
NA	NA	Power Probe 9600
DEPTH OF BORING	DEPTH TO WATER	START/FINISH DATE
50 feet	Not Encountered	Cuttings

Sample Depth (feet)	Sample Interval (feet)	Visual Description	Group Symbol	Blow Counts	PID (ppm)	Remarks
0	0 to 5	All reddish brown silty.	ML	NA	NA	3.5 feet recovered
5	5 to 10	All reddish brown silty sand and gravel.	SM	NA	NA	5.0 feet recovered
10	10 to 15	All reddish brown silty clay.	CL	NA	NA	4.0 feet recovered
15	15 to 20	All same as above.	CL	NA	NA	4.0 feet recovered
20	20 to 25	All reddish brown clay.	CL	NA	NA	4.5 feet recovered
25	25 to 30	All same as above.	CL	NA	NA	3.0 feet recovered. Boring Complete
30						
35						
40						
45						
50						

SOIL BORING LOG

Page 1 of 1

BORING I.D.	PROJECT NO.	PROJECT NAME
B-17	EC04 B0047	Indian Hills Country Club
LOGGED BY	APPROVED BY	LOCATION
Eric Arnesen	Eric Arnesen	Breeze Hill Road, Northport, New York
DRILLING CONTRACTOR	DRILLER	
East Coast Geoservices, LLC	Jonathan McGinn	
DRILL BIT DIAMETER/TYPE	BOREHOLE DIAMETER	BORING LOCATION DESCRIPTION
2.0 inch core barrel	2 inch	Located in far southern end of site, east of SB-18
LAND SURFACE ELEVATION	COORDINATES	DRILLING EQUIPMENT/METHOD
NA	NA	Power Probe 9600
DEPTH OF BORING	DEPTH TO WATER	START/FINISH DATE
50 feet	Not Encountered	Cuttings

Sample Depth (feet)	Sample Interval (feet)	Visual Description	Group Symbol	Blow Counts	PID (ppm)	Remarks
0	0 to 5	All reddish brown silt, trace sand.	CL	NA	NA	1.5 feet recovered
5	5 to 10	Top 1.0 feet pale brown silty sand. Bottom 2.0 feet reddish brown fine sand.	SM SP	NA	NA	3.0 feet recovered
10	10 to 15	All reddish brown fine sand.	SP	NA	NA	4.0 feet recovered
15	15 to 20	All same as above.	SM	NA	NA	4.0 feet recovered
20	20 to 25	All reddish brown silty sand.	SM	NA	NA	4.0 feet recovered
25	25 to 30	All pale brown fine sand, trace gravel.	SP	NA	NA	3.0 feet recovered. Boring Complete
30						
35						
40						
45						
50						

SOIL BORING LOG

Page 1 of 1

BORING I.D.	PROJECT NO.	PROJECT NAME
B-18	EC04 B0047	Indian Hills Country Club
LOGGED BY	APPROVED BY	LOCATION
Eric Arnesen	Eric Arnesen	Breeze Hill Road, Northport, New York
DRILLING CONTRACTOR	DRILLER	
East Coast Geoservices, LLC	Jonathan McGinn	
DRILL BIT DIAMETER/TYPE	BOREHOLE DIAMETER	BORING LOCATION DESCRIPTION
2.0 inch core barrel	2 inch	Located in far southern end of site, west of SB-17
LAND SURFACE ELEVATION	COORDINATES	DRILLING EQUIPMENT/METHOD
NA	NA	Power Probe 9600
DEPTH OF BORING	DEPTH TO WATER	START/FINISH DATE
50 feet	Not Encountered	Cuttings

Sample Depth (feet)	Sample Interval (feet)	Visual Description	Group Symbol	Blow Counts	PID (ppm)	Remarks
0	0 to 5	All reddish brown silty clay.	CL	NA	NA	1.5 feet recovered
5	5 to 10	All reddish brown silty sand.	SM	NA	NA	3.0 feet recovered
10	10 to 15	All same as above.	SP	NA	NA	4.0 feet recovered
15	15 to 20	All same as above.	SM	NA	NA	4.0 feet recovered
20	20 to 25	All same as above.	SP	NA	NA	4.0 feet recovered
25	25 to 30	All reddish brown silty sand.	SM	NA	NA	3.0 feet recovered. Boring Complete
30						
35						
40						
45						
50						

SOIL BORING LOG

Page 1 of 1

BORING I.D.	PROJECT NO.	PROJECT NAME
B-19	EC04 B0047	Indian Hills Country Club
LOGGED BY	APPROVED BY	LOCATION
Connor Wilkinson	Eric Arnesen	2 Breeze Hill Road Northport, New York
DRILLING CONTRACTOR	DRILLER	
East Coast Geoservices, LLC	Jonathan J. McGinn	
DRILL BIT DIAMETER/TYPE	BOREHOLE DIAMETER	BORING LOCATION DESCRIPTION
2.0 inch/Core Barrel	2.0 inches	Located in front yard
LAND SURFACE ELEVATION	COORDINATES	DRILLING EQUIPMENT/METHOD
NA	NA	Power Probe 9600
DEPTH OF BORING	DEPTH TO WATER	START/FINISH DATE
50 feet	N/A	04/12/17 to 04/12/17

Sample Depth (feet)	Sample Interval (feet)	Visual Description	Group Symbol	Blow Counts	PID (ppm)	Remarks
0	0-5	Top 1.0' dark brown silty loam. Bottom 2.5' brown silty sand.	ML SM	NA	NA	3.5 ft recovered
5	5-10	Top 1.0' brown silty sand. Bottom 3.0' tan sand..	SM SP	NA	NA	4.0 ft recovered
10	10-15	All tan fine sand.	SP	NA	NA	4.0 ft recovered
15	15-20	All same as above.	SP	NA	NA	3.0 ft recovered
20	20-25	All same as above.	SP	NA	NA	3.5 ft recovered
25	25-30	All same as above.	SP	NA	NA	3.0 ft recovered Boring Complete
30						
28						
32						
36						
40						
44						
48						

SOIL BORING LOG

Page 1 of 1

BORING I.D.	PROJECT NO.	PROJECT NAME
B-20	EC04 B0047	Indian Hills Country Club
LOGGED BY	APPROVED BY	LOCATION
Connor Wilkinson	Eric Arnesen	2 Breeze Hill Road Northport, New York.
DRILLING CONTRACTOR	DRILLER	
East Coast Geoservices, LLC	Jonathan J. McGinn	
DRILL BIT DIAMETER/TYPE	BOREHOLE DIAMETER	BORING LOCATION DESCRIPTION
2.0 inch/Core Barrel	2.0 inches	Located in front yard
LAND SURFACE ELEVATION	COORDINATES	DRILLING EQUIPMENT/METHOD
NA	NA	Power Probe 9600
DEPTH OF BORING	DEPTH TO WATER	START/FINISH DATE
50 feet	N/A.	04/12/17 to 04/12/17

Sample Depth (feet)	Sample Interval (feet)	Visual Description	Group Symbol	Blow Counts	PID (ppm)	Remarks
0	0-5	Top 0.5' dark brown silty loam Mid 0.5' brown silty sand. Bottom 3.0' brown tan fine sand.	ML SM SP	NA	NA	4.0 ft recovered
5	5-10	All brown fine sand.	SP	NA	NA	3.0 ft recovered
10	10-15	All tan fine sand.	SP	NA	NA	4.0 ft recovered
15	15-20	All same as above.	SP	NA	NA	3.0 ft recovered
20	20-25	All same as above.	SP	NA	NA	3.0 ft recovered
25	25-30	All same as above.	SP	NA	NA	4.0 ft recovered Boring Complete
30						
28						
32						
36						
40						
44						
48						

SOIL BORING LOG

Page 1 of 1

BORING I.D.	PROJECT NO.	PROJECT NAME
B-21	B0047	Indian Hills Country Club
LOGGED BY	APPROVED BY	LOCATION
Connor Wilkinson	Eric Arnesen	2 Breeze Hill Road Northport, New York
DRILLING CONTRACTOR	DRILLER	
East Coast Geoservices, LLC	Jonathan J. McGinn	
DRILL BIT DIAMETER/TYPE	BOREHOLE DIAMETER	BORING LOCATION DESCRIPTION
2.0 inch/Core Barrel	2.0 inches	Located in side yard
LAND SURFACE ELEVATION	COORDINATES	DRILLING EQUIPMENT/METHOD
NA	NA	Power Probe 9500
DEPTH OF BORING	DEPTH TO WATER	START/FINISH DATE
30 feet	N/A	04/12/17 to 04/12/17

Sample Depth (feet)	Sample Interval (feet)	Visual Description	Group Symbol	Blow Counts	PID (ppm)	Remarks
0	0-5	Top 0.5' topsoil Bottom 3.5" brown silty sand.	ML SM	NA	NA	4.0 ft recovered
5	5-10	All brown silty sand, trace clay.	SM	NA	NA	3.0 ft recovered
10	10-15	All same as above.	SM	NA	NA	1.5 ft recovered
15	15-20	All same as above. Bottom 1' beige fine sand.	SM SP	NA	NA	4.0 ft recovered
20	20-25	Top 3' same as above. Bottom 1' beige fine sand.	SM SP	NA	NA	4.0 ft recovered
25	25-30	All beige fine sand, trace silt.	SP	NA	NA	5.0 ft recovered Boring Complete
30						
28						
32						
36						
40						
44						
48						

SOIL BORING LOG

Page 1 of 1

BORING I.D.	PROJECT NO.	PROJECT NAME
B-22	B0047	Indian Hills Country Club
LOGGED BY	APPROVED BY	LOCATION
Connor Wilkinson	Eric Arnesen	2 Breeze Hill Road Northport, New York:
DRILLING CONTRACTOR	DRILLER	
East Coast Geoservices, LLC	Jonathan J. McGinn	
DRILL BIT DIAMETER/TYPE	BOREHOLE DIAMETER	BORING LOCATION DESCRIPTION
2.0 inch/Core Barrel	2.0 inches	Located in back yard
LAND SURFACE ELEVATION	COORDINATES	DRILLING EQUIPMENT/METHOD
NA	NA	Power Probe 9100
DEPTH OF BORING	DEPTH TO WATER	START/FINISH DATE
30 feet	N/A	04/12/17 to 04/12/17

Sample Depth (feet)	Sample Interval (feet)	Visual Description	Group Symbol	Blow Counts	PID (ppm)	Remarks
0	0-5	Top 0.5' topsoil Bottom 3.5" brown silty sand.	ML SM	NA	NA	4.0 ft recovered
5	5-10	All brown silty sand, trace clay.	SM	NA	NA	3.0 ft recovered
10	10-15	All same as above.	SM	NA	NA	1.5 ft recovered
15	15-20	All same as above. Bottom 1' beige fine sand.	SM SP	NA	NA	4.0 ft recovered
20	20-25	Top 3' same as above. Bottom 1' beige fine sand.	SM SP	NA	NA	4.0 ft recovered
25	25-30	All beige fine sand, trace silt.	SP	NA	NA	5.0 ft recovered Boring Complete
30						
28						
32						
36						
40						
44						
48						

SOIL BORING LOG

Page 1 of 1

BORING I.D.	PROJECT NO.	PROJECT NAME
B-23	B0047	40-42 Makamah Road, Fort Salonga - Soil Borings
LOGGED BY	APPROVED BY	LOCATION
Connor Wilkinson	Eric Arnesen	40-42 Makamah Road Fort Salonga, New York
DRILLING CONTRACTOR	DRILLER	
East Coast Geoservices, LLC	Jonathan McGinn	
DRILL BIT DIAMETER/TYPE	BOREHOLE DIAMETER	BORING LOCATION DESCRIPTION
2.0 inch/Core Barrel	2.0 inches	Located on the western portion of the 40-42 Makamah Road property.
LAND SURFACE ELEVATION	COORDINATES	DRILLING EQUIPMENT/METHOD
NA	NA	Power Probe 9600
DEPTH OF BORING	DEPTH TO WATER	START/FINISH DATE
30 feet	>19 feet bgs	4/6/2018

Sample Depth (feet)	Sample Interval (feet)	Visual Description	Group Symbol	Blow Counts	PID (ppm)	Remarks
0	0 to 5	Top 1.0' Black silty loam (Top Soil). Bottom 2.0' dark brown silty sand.	ML SM	NA	NA	3.0 feet recovered
5	5 to 10	Tan fine sand	SP	NA	NA	3.5 feet recovered
10	10 to 15	Same as above	SP	NA	NA	5.0 feet recovered
15	15 to 20	Same as above	SP	NA	NA	5.0 feet recovered Water @ ~19 feet Boring completed.
20						
25						
30						
35						
40						
45						
50						
55						

SOIL BORING LOG

Page 1 of 1

BORING I.D.	PROJECT NO.	PROJECT NAME
B-24	B0047	40-42 Makamah Road, Fort Salonga - Soil Borings
LOGGED BY	APPROVED BY	LOCATION
Connor Wilkinson	Eric Arnesen	40-42 Makamah Road Fort Salonga, New York
DRILLING CONTRACTOR	DRILLER	
East Coast Geoservices, LLC	Jonathan McGinn	
DRILL BIT DIAMETER/TYPE	BOREHOLE DIAMETER	BORING LOCATION DESCRIPTION
2.0 inch/Core Barrel	2.0 inches	Located on the central portion of the 40-42 Makamah Road property.
LAND SURFACE ELEVATION	COORDINATES	DRILLING EQUIPMENT/METHOD
NA	NA	Power Probe 9600
DEPTH OF BORING	DEPTH TO WATER	START/FINISH DATE
30 feet	NA	4/6/2018

Sample Depth (feet)	Sample Interval (feet)	Visual Description	Group Symbol	Blow Counts	PID (ppm)	Remarks
0	0 to 3	Top 0.25' Black silty loam (Top Soil). Middle 2.5' dark brown silty sand. Bottom 0.25' fine tan sand	ML SM SP	NA NA NA	NA NA NA	3.0 feet recovered
5	3 to 10	Tan fine sand	SP	NA	NA	3.5 feet recovered
10	10 to 15	Same as above	SP	NA	NA	5.0 feet recovered
15	15 to 20	Same as above	SP	NA	NA	4.0 feet recovered
20	20 to 25	Same as above	SP	NA	NA	5.0 feet recovered
25	25 to 30	Same as above	SP	NA	NA	4.5 feet recovered Boring completed.
30						
35						
40						
45						
50						
55						

SOIL BORING LOG

Page 1 of 1

BORING I.D.	PROJECT NO.	PROJECT NAME
B-25	B0047	40-42 Makamah Road, Fort Salonga - Soil Borings
LOGGED BY	APPROVED BY	LOCATION
Connor Wilkinson	Eric Arnesen	40-42 Makamah Road Fort Salonga, New York
DRILLING CONTRACTOR	DRILLER	
East Coast Geoservices, LLC	Jonathan McGinn	
DRILL BIT DIAMETER/TYPE	BOREHOLE DIAMETER	BORING LOCATION DESCRIPTION
2.0 inch/Core Barrel	2.0 inches	Located on the eastern portion of the 40-42 Makamah Road property.
LAND SURFACE ELEVATION	COORDINATES	DRILLING EQUIPMENT/METHOD
NA	NA	Plastic Sleeve
DEPTH OF BORING	DEPTH TO WATER	START/FINISH DATE
20 feet	>18 feet bgs	4/6/2018

Sample Depth (feet)	Sample Interval (feet)	Visual Description	Group Symbol	Blow Counts	PID (ppm)	Remarks
0	0 to 5	Top 1.0 feet Black silty loam (Top Soil). Bottom 2.5 feet dark brown silty sand.	ML SM	NA NA	NA NA	1.5 feet recovered
5	5 to 10	Dark brown silty sand	SM	NA	NA	4.0 feet recovered
10	10 to 15	Tan fine sand	SP	NA	NA	4.5 feet recovered
15	15 to 20	Same as above	SP	NA	NA	4.0 feet recovered Water @~18 feet. Boring completed.
20						
25						
30						
35						
40						
45						
50						
55						

SOIL BORING LOG

Page 1 of 1

BORING I.D.	PROJECT NO.	PROJECT NAME
B-26	EC04 B0047	Indian Hills Golf Course
LOGGED BY	APPROVED BY	LOCATION
Connor Wilkinson	Eric Arnesen	Breeze Hill Road
DRILLING CONTRACTOR	DRILLER	Northport, New York
East Coast Geoservices, LLC	Jonathan McGinn	
DRILL BIT DIAMETER/TYPE	BOREHOLE DIAMETER	BORING LOCATION DESCRIPTION
2.0 inch/Core Barrel	2.0 inches	Located along the tree patch at the base of the driving range.
LAND SURFACE ELEVATION	COORDINATES	DRILLING EQUIPMENT/METHOD
NA	NA	Power Probe 9500-D
DEPTH OF BORING	DEPTH TO WATER	START/FINISH DATE
50 feet	NA	4/20/2018

Sample Depth (feet)	Sample Interval (feet)	Visual Description	Group Symbol	Blow Counts	PID (ppm)	Remarks
0	0 to 5	Top 0.5 feet black silty loam Bottom 2.5 feet dark brown silty sand.	ML SM	NA NA	NA NA	3.0 feet recovered
5	5 to 10	Red clay	CH	NA	NA	5.0 feet recovered
10	10 to 15	Same as above	CH	NA	NA	4.5 feet recovered
15	15 to 20	Same as above	CH	NA	NA	5.0 feet recovered
20	20 to 25	Same as above	CH	NA	NA	4.75 feet recovered
25	25 to 30	Same as above	CH	NA	NA	5.0 feet recovered Boring completed.
30						
35						
40						
45						
50						
55						

SOIL BORING LOG

Page 1 of 1

BORING I.D.	PROJECT NO.	PROJECT NAME
B-27	EC04 B0047	Indian Hills Golf Course
LOGGED BY	APPROVED BY	LOCATION
Connor Wilkinson	Eric Arnesen	Breeze Hill Road
DRILLING CONTRACTOR	DRILLER	Northport, New York
East Coast Geoservices, LLC	Jonathan McGinn	
DRILL BIT DIAMETER/TYPE	BOREHOLE DIAMETER	BORING LOCATION DESCRIPTION
2.0 inch/Core Barrel	2.0 inches	Located along the tree patch at the base of the driving range.
LAND SURFACE ELEVATION	COORDINATES	DRILLING EQUIPMENT/METHOD
NA	NA	Power Probe 9500-D
DEPTH OF BORING	DEPTH TO WATER	START/FINISH DATE
50 feet	NA	4/20/2018

Sample Depth (feet)	Sample Interval (feet)	Visual Description	Group Symbol	Blow Counts	PID (ppm)	Remarks
0	0 to 5	Top 0.5 feet black silty loam. Bottom 3.0 feet dark brown silty sand.	ML SM	NA NA	NA NA	3.5 feet recovered
5	5 to 10	Red clay	CH	NA	NA	5.0 feet recovered
10	10 to 15	Same as above	CH	NA	NA	5.0 feet recovered
15	15 to 20	Same as above	CH	NA	NA	4.5 feet recovered
20	20 to 25	Same as above	CH	NA	NA	5.0 feet recovered
25	25 to 30	Same as above	CH	NA	NA	5.0 feet recovered Boring completed.
30						
35						
40						
45						
50						
55						

FOR TOWN USE

No.	REVISION	DATE

OWNER
I.H.C.C., INC. AND
ROBERG REVOCABLE TRUST
21 BREEZE HILL ROAD
NORTHPORT, NY. 11768
(631) 261 - 5700

APPLICANT:
THE PRESERVE AT INDIAN HILLS
1 RABRO DRIVE, SUITE 100
HAUPPAUGE, N.Y. 11788
(631) 351 - 4000

TEST BORING LOGS - 2
FOR
THE PRESERVE AT INDIAN HILLS
SITUATED AT
NORTHPORT
TOWN OF HUNTINGTON, SUFFOLK COUNTY, NEW YORK
S.C.T.M.: DISTRICT: 0400, SECT. 014, BLK. 04, LOTS 1 AND 2
DISTRICT 0400, SECT. 015, BLK. 01, LOTS 3.1, 3.2, 11, 12, 16, 19 AND P/O 22

STATE OF NEW YORK — JOHN MICHAEL — LICENSED PROFESSIONAL ENGINEER

NELSON+POPE
engineers • architects • surveyors
70 Maxess Road, Melville, NY 11747 • 631.427.5665 • nelsonpope.com

DRAWN BY:	GEO	CADD No.:	86047 CSP TB_LOGS 2021.DWG	SCALE:	DRAWING NO.:
CHECKED BY:	JM	FILE NO.:	400-014	NONE	TB - 104
DATE:	OCTOBER, 2021	PROJECT NO.:	86047		SHEET NO.: 43 OF 44

C:\projects\86047\FINAL\SCONDOMIN\86047 - CSP TB_LOGS 2021.dwg, 43 OF 44 - TEST BORING LOGS - 2, 10/11/2021 3:56:58 PM

East Coast Geoservices, LLC
P.O. Box 2806
Huntington Station, New York 11746
Phone: (631) 513-8595
www.info@eastcoastgeoservices.com

SOIL BORING LOG

Page 1 of 1

BORING I.D. B-1/L6	PROJECT NO. ECG# B0247	PROJECT NAME Indian Hills Golf Course	
LOGGED BY Clinnon Wilkinson	APPROVED BY Eric C. Arnesen, PG	LOCATION Breeze Hill Road Northport, New York	
DRILLING CONTRACTOR East Coast Geoservices, LLC	DRILLER Jonathan McGinn		
DRILL BIT DIAMETER/TYPE 2.0 inch/Core Barrel	BOREHOLE DIAMETER 2.0 inches	BORING LOCATION DESCRIPTION Located southern tee box patch at the base of the driving range.	
LAND SURFACE ELEVATION NA	COORDINATES NA	DRILLING EQUIPMENT/METHOD Power Probe 9580-D	SAMPLING METHOD Plastic Sleeve
DEPTH OF BORING 50 feet	DEPTH TO WATER Not Encountered	START/FINISH DATE 4/10/2018	BACKFILL Mason sand

Sample Depth (feet)	Sample Interval (feet)	Visual Description	Group Symbol	Blow Counts	PID (ppm)	Remarks
5	0 to 5	Top 0.5 feet black silty loam Bottom 3.5 feet dark brown silty sand.	ML SM	NA NA	NA NA	4.0 feet recovered
10	5 to 10	Top 0.3 feet dark brown silty sand Bottom 4.0 feet red clay	SM CH	NA NA	NA NA	4.3 feet recovered
15	10 to 15	Red clay	CH	NA	NA	5.0 feet recovered
20	15 to 20	Same as above	CH	NA	NA	4.75 feet recovered
25	20 to 25	Same as above	CH	NA	NA	5.0 feet recovered
30	25 to 30	Same as above. Boring completed.	CH	NA	NA	4.75 feet recovered
35						
40						
45						
50						
55						

SOIL BORING LOG

Page 1 of 1

BORING I.D. B-2/L5	PROJECT NO. ECG# B0247	PROJECT NAME Indian Hills Country Club	
LOGGED BY Eric Arnesen	APPROVED BY Eric Arnesen	LOCATION Breeze Hill Road Northport, New York	
DRILLING CONTRACTOR East Coast Geoservices, LLC	DRILLER Steven J. McGinn		
DRILL BIT DIAMETER/TYPE 2.25 inch/Hollow Stem Auger	BOREHOLE DIAMETER 8.5 inches	BORING LOCATION DESCRIPTION Located south of eastern practice putting green.	
LAND SURFACE ELEVATION NA	COORDINATES NA	DRILLING EQUIPMENT/METHOD Power Probe 9600	SAMPLING METHOD Split Spoon
DEPTH OF BORING 15 feet	DEPTH TO WATER Not Encountered	START/FINISH DATE 12-Oct-18	BACKFILL Cuttings

Sample Depth (feet)	Sample Interval (feet)	Visual Description	Group Symbol	Blow Counts	PID (ppm)	Remarks
5	0 to 2	Top 0.5 feet dark brown silty loam (Top Soil). Bottom 0.5 feet reddish brown sandy silt, trace gravel.	ML SM	1-1-0-1	NA	1.0 feet recovered
	2 to 4	Top 0.5 feet reddish brown fine sand, trace gravel. Bottom 0.5 feet pale brown fine sand, trace gravel.	SP SP	3-6-10-15	NA	1.0 feet recovered
10	4 to 6	All same as fine sand, trace gravel.	SP	12-15-18-21	NA	1.0 feet recovered
	6 to 8	All same as above. Bottom 0.5 feet light brown silt, trace gravel.	SP SM	WOR-20-20	NA	0.8 feet recovered
15	8 to 10	Top 0.2 feet sizmi as above. Bottom 0.8 feet light brown silt, trace gravel.	SP SM	18-28-32-40	NA	1.0 feet recovered
	10 to 12	Top 0.7 feet light brown silty sand, trace gravel. Bottom 0.3 feet pale brown fine sand, trace gravel.	SM SP	26-26-24-24	NA	1.0 feet recovered
20	15 to 17	All pale brown very fine sand, trace gravel.	SP	17-14-14-16	NA	1.2 feet recovered.
	20 to 22	All white fine sand.	SP	10-7-7-10	NA	1.0 feet recovered
25	25 to 27	All white fine sand, trace gravel.	SP	14-30-20-16	NA	1.0 feet recovered
	30 to 32	All white fine sand.	SP	12-17-20-20	NA	1.0 feet recovered Boring Complete
30						
35						
40						
45						
50						
55						

SOIL BORING LOG

Page 1 of 1

BORING I.D. B-3/L4	PROJECT NO. ECG# B0247	PROJECT NAME Indian Hills Country Club	
LOGGED BY Conner Williamson	APPROVED BY Eric Arnesen	LOCATION Breeze Hill Road Northport, New York	
DRILLING CONTRACTOR East Coast Geoservices, LLC	DRILLER Jonathan McGinn		
DRILL BIT DIAMETER/TYPE 4.25 inch/Hollow Stem Auger	BOREHOLE DIAMETER 9.5 inches	BORING LOCATION DESCRIPTION Located on the north side of southern end of access path that leads to west side of clubhouse.	
LAND SURFACE ELEVATION NA	COORDINATES NA	DRILLING EQUIPMENT/METHOD Power Probe 9580	SAMPLING METHOD Split Spoon
DEPTH OF BORING 15 feet	DEPTH TO WATER Not Encountered	START/FINISH DATE 13-Oct-18	BACKFILL Cuttings

Sample Depth (feet)	Sample Interval (feet)	Visual Description	Group Symbol	Blow Counts	PID (ppm)	Remarks
5	0 to 2	All brown silty sand.	SM	WOH for 18	NA	1.0 feet recovered
	2 to 4	All same as above.	SM	2-2-2-5	NA	1.25 feet recovered
10	4 to 6	All same as above.	SM	3-7-9-11	NA	1.25 feet recovered
	6 to 8	All brown fine sand, trace gravel.	SP	7-8-10-10	NA	1.75 feet recovered
	8 to 10	All same as above.	SP	7-7-8-8	NA	1.75 feet recovered
15	10 to 12	Top 0.75 feet same as above. Mid 0.5 feet brown silty sand. Bottom brown fine sand, trace gravel.	SM SM SP	3-7-7-7	NA	1.75 feet recovered
	15 to 17	Top 0.5 brown silty sand. Bottom 1.0 feet brown fine sand.	SM SP	3-0-4-9	NA	1.5 feet recovered
20	20 to 22	All brown fine sand.	SP	5-7-9-8	NA	1.75 feet recovered
	25 to 27	Top 0.3 to feet brown silty sand. Bottom 1.75 feet brown fine sand.	SM SP	8-10-9-12	NA	2.0 feet recovered
25	30 to 32	All brown fine to medium sand, trace gravel.	SW	12-17-17-18	NA	1.75 feet recovered
	35 to 37	Top 0.25 feet brown coarse sand. Bottom 1.25 feet brown fine to medium sand, trace gravel.	SP SW	12-12-27-07	NA	1.5 feet recovered
30	40 to 42	All brown fine sand.	SP	6-9-12-14	NA	1.5 feet recovered
	45 to 47	All same as above.	SP	12-18-21-27	NA	2.0 feet recovered
35	50 to 52	All brown fine to medium sand, trace gravel.	SW	13-14-19-21	NA	2.0 feet recovered Boring Complete
40						
45						
50						
55						

SOIL BORING LOG

Page 1 of 1

BORING I.D. B-4/L3	PROJECT NO. ECG# B0247	PROJECT NAME Indian Hills Country Club	
LOGGED BY Eric Arnesen, PG	APPROVED BY Eric C. Arnesen, PG	LOCATION Breeze Hill Road Northport, New York	
DRILLING CONTRACTOR East Coast Geoservices, LLC	DRILLER Jonathan McGinn		
DRILL BIT DIAMETER/TYPE 2.0 inch/Core Barrel	BOREHOLE DIAMETER 2.0 inches	BORING LOCATION DESCRIPTION Located on the south side of southern end of access path that leads to west side of clubhouse.	
LAND SURFACE ELEVATION: NA	COORDINATES NA	DRILLING EQUIPMENT/METHOD Power Probe 9600	SAMPLING METHOD Split Spoon
DEPTH OF BORING 15 feet	DEPTH TO WATER Not Encountered	START/FINISH DATE 13-Oct-18	BACKFILL Cuttings

Sample Depth (feet)	Sample Interval (feet)	Visual Description	Group Symbol	Blow Counts	PID (ppm)	Remarks
5	0 to 2	All dark brown silty loam (Top Soil).	ML	2-2-2-2	NA	0.5 feet recovered
	2 to 4	Top 0.5 feet reddish brown fine sand, trace gravel. Bottom 0.5 feet brown fine to medium sand, trace gravel.	SP SP	1-2-4-9	NA	1.0 feet recovered
10	4 to 6	Top 0.5 feet reddish brown fine sand, trace gravel. Mid 0.2 feet brown sandy silt, trace gravel. Bottom 0.5 feet brown fine sand, trace gravel.	SP SM SP	10-17-22-22	NA	1.2 feet recovered
	8 to 8	All pale brown fine sand, trace gravel.	SP	28-35-39-34	NA	1.0 feet recovered
15	8 to 10	All pale brown silty sand, trace gravel.	SM	38-28-29-27	NA	0.8 feet recovered
	10 to 12	All same as above.	SM	19-20-20-24	NA	1.0 feet recovered
20	13 to 17	All light brown fine sand, trace gravel.	SP	9-10-13-24	NA	1.0 feet recovered
	20 to 22	Top 0.8 feet white medium to coarse sand and gravel. Bottom 0.2 feet reddish brown fine sand, trace gravel.	SW SP	3-4-5-10	NA	1.0 feet recovered
25	25 to 27	All light brown fine to medium sand, trace gravel.	SW	9-10-16-16	NA	0.8 feet recovered
	43 to 32	No recovery.		12-25-17-17	NA	0.0 feet recovered Boring Complete
30						
35						
40						
45						
50						
55						

SOIL BORING LOG

Page 1 of 1

BORING I.D. B-5	PROJECT NO. ECG# B0247	PROJECT NAME Indian Hills Country Club	
LOGGED BY Eric C. Arnesen, PG	APPROVED BY Eric C. Arnesen, PG	LOCATION Breeze Hill Road Northport, New York	
DRILLING CONTRACTOR East Coast Geoservices, LLC	DRILLER Jonathan McGinn		
DRILL BIT DIAMETER/TYPE 2.0 inch/Core Barrel	BOREHOLE DIAMETER 2.0 inches	BORING LOCATION DESCRIPTION Located between the 7th and 14th fairways in the northern end of proposed recharge basin.	
LAND SURFACE ELEVATION NA	COORDINATES NA	DRILLING EQUIPMENT/METHOD Power Probe 9580-D	SAMPLING METHOD Plastic Sleeve
DEPTH OF BORING 45 feet	DEPTH TO WATER NA	START/FINISH DATE 1/22/2019	BACKFILL Mason sand

Sample Depth (feet)	Sample Interval (feet)	Visual Description	Group Symbol	Blow Counts	PID (ppm)	Remarks
5	0 to 5	Top 1.5 feet light brown silt. Mid 2.5 feet reddish brown silty clay. Mid 0.5 feet reddish brown silt. Bottom 0.5 feet reddish brown fine sand.	ML CL ML SP	NA NA NA NA	NA NA NA NA	4.0 feet recovered
10	5 to 10	Top 0.8 feet pale brown fine sand, trace gravel. Bottom 3.2 feet pale brown clayey silt, trace gravel.	SP ML	NA	NA	4.0 feet recovered
15	10 to 15	All reddish brown clayey silt, trace gravel.	ML	NA	NA	4.0 feet recovered
20	15 to 20	Top 1.5 feet same as above. Mid 1.5 feet reddish brown fine sand, trace gravel. Wet. Perched water at 18.5 feet bgs. Bottom 1.0 feet brown clay.	ML SP CL	NA	NA	4.0 feet recovered
25	20 to 25	All brown clay.	CL	NA	NA	5.0 feet recovered
30	25 to 30	All same as above.	CL	NA	NA	5.0 feet recovered
35	30 to 35	All same as above.	CL	NA	NA	5.0 feet recovered
40	35 to 40	All same as above.	CL	NA	NA	5.0 feet recovered
45	40 to 45	All same as above.	CL	NA	NA	5.0 feet recovered Boring Complete
50						
55						

SOIL BORING LOG

Page 1 of 1

BORING I.D. B-6	PROJECT NO. ECG# B0247	PROJECT NAME Indian Hills Country Club	
LOGGED BY Eric C. Arnesen, PG	APPROVED BY Eric C. Arnesen, PG	LOCATION Breeze Hill Road Northport, New York	
DRILLING CONTRACTOR East Coast Geoservices, LLC	DRILLER Jonathan McGinn		
DRILL BIT DIAMETER/TYPE 2.0 inch/Core Barrel	BOREHOLE DIAMETER 2.0 inches	BORING LOCATION DESCRIPTION Located between the 7th and 14th fairways centrally located within proposed recharge basin.	
LAND SURFACE ELEVATION NA	COORDINATES NA	DRILLING EQUIPMENT/METHOD Power Probe 9580-D	SAMPLING METHOD Plastic Sleeve
DEPTH OF BORING 45 feet	DEPTH TO WATER NA	START/FINISH DATE 1/22/2019	BACKFILL Mason sand

Sample Depth (feet)	Sample Interval (feet)	Visual Description	Group Symbol	Blow Counts	PID (ppm)	Remarks
5	0 to 5	Top 0.5 feet dark brown silty loam. Mid 0.5 feet brown fine to medium sand, trace gravel. Bottom 4.0 feet reddish brown clayey silt.	ML SW ML	NA NA	NA NA	5.0 feet recovered
10	5 to 10	Top 1.0 reddish brown silty sand. Bottom 3.0 brown clay.	SP CL	NA	NA	4.0 feet recovered
15	10 to 15	All brown clay.	CL	NA	NA	4.5 feet recovered
20	15 to 20	All same as above.	CL	NA	NA	5.0 feet recovered
25	20 to 25	All same as above.	CL	NA	NA	5.0 feet recovered
30	25 to 30	All same as above.	CL	NA	NA	5.0 feet recovered
35	30 to 35	All same as above.	CL	NA	NA	5.0 feet recovered
40	35 to 40	All same as above.	CL	NA	NA	5.0 feet recovered
45	40 to 45	All same as above.	CL	NA	NA	5.0 feet recovered
50	45 to 50	All same as above.	CL	NA	NA	5.0 feet recovered Boring Complete
55						

SOIL BORING LOG

Page 1 of 1

BORING I.D. B-7	PROJECT NO. ECG# B0247	PROJECT NAME Indian Hills Country Club	
LOGGED BY Scott Huntington	APPROVED BY Steven J. McGinn	LOCATION Refer to Soil Boring Location Map	
DRILLING CONTRACTOR East Coast Geoservices, LLC	DRILLER Steven J. McGinn		
DRILL BIT DIAMETER/TYPE 2.0 inch/Core Barrel	BOREHOLE DIAMETER 2.0 inches	BORING LOCATION DESCRIPTION	
LAND SURFACE ELEVATION NA	COORDINATES NA	DRILLING EQUIPMENT/METHOD Power Probe 9580-D	SAMPLING METHOD Split Spoon
DEPTH OF BORING 50 feet	DEPTH TO WATER NA	START/FINISH DATE 4/10/2021	BACKFILL Cuttings

Sample Depth (feet)	Sample Interval (feet)	Visual Description	Group Symbol	Blow Counts	PID (ppm)	Remarks
5	0 to 5	Top 1.0 feet Dark Brown loamy top soil. Middle 1.0 feet Brown sandy silt, trace gravel. Bottom 3.5 feet Tan/Brown sandy silt.	ML SM SM	NA NA	NA NA	5.0 feet recovered
10	5 to 10	Top 3.5 feet Brown silty sand, some broken rock. Bottom 1.5 feet Brown sandy silt.	SM SM	NA	NA	5.0 feet recovered
15	10 to 15	All Brown sandy silt with broken rock.	SM	NA	NA	5.0 feet recovered
20	15 to 20	Top 4.0 feet Brown silty sand, trace gravel. Bottom 1.0 feet Brown clay, some silt and sand.	SM CL	NA	NA	5.0 feet recovered
25	20 to 25	All Brown sandy silt, some gravel.	SM	NA	NA	5.0 feet recovered
30	25 to 30	All same as above.	SM	NA	NA	5.0 feet recovered
35	30 to 35	Top 4.0 feet same as above. Bottom 1.0 feet Brown clay.	SM CL	NA	NA	5.0 feet recovered
40	35 to 37.5	Top 1.5 feet Brown sandy silt, trace gravel. Bottom 1.5 feet Dark Brown clay.	SM CL	NA	NA	5.0 feet recovered
45	37.5 to 40	All same as above.	CL	NA	NA	*samples shortened due to expansion of clay.* 4.0 feet recovered. Boring complete.
50						
55						

SOIL BORING LOG

Page 1 of 1

BORING I.D. B-8	PROJECT NO. ECG# B0247	PROJECT NAME Indian Hills Country Club	
LOGGED BY Scott Huntington	APPROVED BY Steven J. McGinn	LOCATION Refer to Soil Boring Location Map	
DRILLING CONTRACTOR East Coast Geoservices, LLC	DRILLER Jonathan McGinn		
DRILL BIT DIAMETER/TYPE 2.0 inch/Core Barrel	BOREHOLE DIAMETER 2.0 inches	BORING LOCATION DESCRIPTION	
LAND SURFACE ELEVATION NA	COORDINATES NA	DRILLING EQUIPMENT/METHOD Power Probe 9580-D	SAMPLING METHOD Split Spoon
DEPTH OF BORING 50 feet	DEPTH TO WATER NA	START/FINISH DATE 4/13/2021	BACKFILL Cuttings

Sample Depth (feet)	Sample Interval (feet)	Visual Description	Group Symbol	Blow Counts	PID (ppm)	Remarks
5	0 to 5	Top 1.0 feet Brown loamy top soil with broken brick and asphalt. Bottom 4.0 feet Light Brown sandy silt with asphalt.	ML SM	NA	NA	5.0 feet recovered
10	5 to 10	Top 3.0 feet Light Brown silty sand, trace gravel. Middle 1.0 feet Brown plastic clay. Bottom 1.0 feet Brown silty sand.	SM CH SM	NA	NA	5.0 feet recovered *perched water at 5 feet* *crushed rock at 9 feet*
15	10 to 15	All Brown silt, some clay.	ML	NA	NA	3.5 feet recovered
20	15 to 20	All same as above.	ML	NA	NA	5.0 feet recovered
25	20 to 25	All same as above.	ML	NA	NA	5.0 feet recovered
30	25 to 30	All same as above.	ML	NA	NA	5.0 feet recovered
35	30 to 32.5	Top 2.0 feet same as above. Bottom 1.5 feet Brown clay, some silt.	ML CL	NA	NA	3.5 feet recovered *perched water ends at 27.5 feet* 3.0 feet recovered
40	32.5 to 35	All same as above.	CL	NA	NA	
45	35 to 37.5	All same as above.	CL	NA	NA	3.0 feet recovered
	37.5 to 40	All same as above.	CL	NA	NA	
50	40 to 42.5	All same as above.	CL	NA	NA	5.0 feet recovered
55	42.5 to 45	All same as above.	CL	NA	NA	
	45 to 47.5	All same as above.	CL	NA	NA	5.0 feet recovered
	47.5 to 50	All same as above.	CL	NA	NA	
	50 to 52.5	All same as above.	CL	NA	NA	5.0 feet recovered Boring complete.

SOIL BORING LOG

Page 1 of 1

BORING I.D. B-27	PROJECT NO. ECG# B0247	PROJECT NAME Indian Hills Country Club	
LOGGED BY Scott Huntington	APPROVED BY Steven J. McGinn	LOCATION Refer to Soil Boring Location Map	
DRILLING CONTRACTOR East Coast Geoservices, LLC	DRILLER Jonathan McGinn		
DRILL BIT DIAMETER/TYPE 2.0 inch/Core Barrel	BOREHOLE DIAMETER 2.0 inches	BORING LOCATION DESCRIPTION	
LAND SURFACE ELEVATION NA	COORDINATES NA	DRILLING EQUIPMENT/METHOD Power Probe 9580-D	SAMPLING METHOD Split Spoon
DEPTH OF BORING 50 feet	DEPTH TO WATER NA	START/FINISH DATE 4/13/2021	BACKFILL Cuttings

Sample Depth (feet)	Sample Interval (feet)	Visual Description	Group Symbol	Blow Counts	PID (ppm)	Remarks
5	0 to 5	Top 1.0 feet Dark Brown loamy top soil. Bottom 3.0 feet Light Brown silt, some sand.	ML ML	NA	NA	4.0 feet recovered
10	5 to 10	Top 4.0 feet grey/Tan silt, some clay and sand. Bottom 1.0 feet Brown sandy silt.	ML SM	NA	NA	5.0 feet recovered
15	10 to 15	Top 1.5 feet Orange clay and silt. Middle 1.0 feet Brown sandy silt, trace gravel. Bottom 2.5 feet Brown clay.	CL SM CL	NA	NA	5.0 feet recovered
20	15 to 20	Top 4.0 feet same as above. Bottom 1.0 feet Brown clay and some fine sand.	CL CL	NA	NA	5.0 feet recovered
25	20 to 25	All Brown sandy silt with gravel. 2, 3 inch layers of fine sand from 20-21 feet.	SM SP	NA	NA	5.0 feet recovered
30	25 to 30	Top 1.0 feet Tan silt and sand. Bottom 4.0 feet Brown clay, some silt.	ML/SM CL	NA	NA	5.0 feet recovered Boring complete.
35						
40						
45						
50						
55						

SOIL BORING LOG

Page 1 of 1

BORING I.D. B-38	PROJECT NO. ECG# B0247	PROJECT NAME Indian Hills Country Club	
LOGGED BY Scott Huntington	APPROVED BY Steven J. McGinn	LOCATION Refer to Soil Boring Location Map	
DRILLING CONTRACTOR East Coast Geoservices, LLC	DRILLER Jonathan McGinn		
DRILL BIT DIAMETER/TYPE 2.0 inch/Core Barrel	BOREHOLE DIAMETER 2.0 inches	BORING LOCATION DESCRIPTION	
LAND SURFACE ELEVATION NA	COORDINATES NA	DRILLING EQUIPMENT/METHOD Power Probe 9580-D	SAMPLING METHOD Split Spoon
DEPTH OF BORING 50 feet	DEPTH TO WATER NA	START/FINISH DATE 4/13/2021	BACKFILL Cuttings

Sample Depth (feet)	Sample Interval (feet)	Visual Description	Group Symbol	Blow Counts	PID (ppm)	Remarks
5	0 to 5	Top 1.0 feet Dark Brown loamy top soil. Middle 2.75 feet Brown sandy silt. Bottom 0.5 feet Brown silty sand.	SM SM SM	NA	NA	4.25 feet recovered
10	5 to 10	All fine-medium sand, some silt.	SP	NA	NA	5.0 feet recovered
15	10 to 15	Top 1.5 feet Brown fine-medium sand and large rock, some silt. Next 1.5 feet Dark Brown fine-medium sand with silt and gravel. Next 1.5 feet Brown plastic clay. Bottom 0.5 feet Tan fine sand, trace gravel and silt.	SP SM CH SP	NA	NA	5.0 feet recovered
20	15 to 20	Tan fine sand, trace gravel and silt.	SP	NA	NA	5.0 feet recovered
25	20 to 25	All Tan fine sand.	SP	NA	NA	5.0 feet recovered
30	25 to 30	All same as above.	SP	NA	NA	5.0 feet recovered Boring complete.
35						
40						
45						
50						
55						

SOIL BORING LOG

Page 1 of 1

BORING I.D. B-39	PROJECT NO. ECG# B0247	PROJECT NAME Indian Hills Country Club	
LOGGED BY Scott Huntington	APPROVED BY Steven J. McGinn	LOCATION Refer to Soil Boring Location Map	
DRILLING CONTRACTOR East Coast Geoservices, LLC	DRILLER Jonathan McGinn		
DRILL BIT DIAMETER/TYPE 2.0 inch/Core Barrel	BOREHOLE DIAMETER 2.0 inches	BORING LOCATION DESCRIPTION	
LAND SURFACE ELEVATION NA	COORDINATES NA	DRILLING EQUIPMENT/METHOD Power Probe 9580-D	SAMPLING METHOD Split Spoon
DEPTH OF BORING 60 feet	DEPTH TO WATER NA	START/FINISH DATE 4/13/2021	BACKFILL Cuttings

Sample Depth (feet)	Sample Interval (feet)	Visual Description	Group Symbol	Blow Counts	PID (ppm)	Remarks
5	0 to 5	Top 1.0 feet Dark Brown loamy top soil.	SM	NA	NA	1.5 feet recovered
10	5 to 10	Top 1.25 feet Brown silty sand, trace gravel. Bottom 2.0 feet Brown sandy silt.	SM SM	NA	NA	4.25 feet recovered
15	10 to 15	All Brown clay and silt.	CL/ML	NA	NA	2.5 feet recovered
20	15 to 20	All same as above.	CL/ML	NA	NA	5.0 feet recovered
25	20 to 25	All Brown clay.	CL	NA	NA	5.0 feet recovered
30	25 to 30	All same as above.	CL	NA	NA	5.0 feet recovered
35	30 to 32.5	All same as above.	CL	NA	NA	5.0 feet recovered
	32.5 to 35	All same as above.	CL	NA	NA	4.5 feet recovered
40	35 to 37.5	All same as above.	CL	NA	NA	5.0 feet recovered
	37.5 to 40	All same as above.	CL	NA	NA	4.0 feet recovered
45	40 to 45	All Brown clay, some silt.	CL	NA	NA	5.0 feet recovered
	45 to 47.5	Top 1.0 feet same as above.	CL	NA	NA	5.0 feet recovered.
50		Bottom 2.0 feet Brown clay.	CL	NA	NA	
	47.5 to 50	All same as above.	CL	NA	NA	4.0 feet recovered.
55	50 to 52.5	All same as above.	CL	NA	NA	4.0 feet recovered.
	52.5 to 55	All same as above.	CL	NA	NA	5.0 feet recovered
60	55 to 57.5	All same as above.	CL	NA	NA	5.0 feet recovered.
	57.5 to 60	All same as above.	CL	NA	NA	5.0 feet recovered. Boring complete.

SOIL BORING LOG

Page 1 of 1

BORING I.D. B-41	PROJECT NO. ECG# B0247	PROJECT NAME Indian Hills Country Club	
LOGGED BY Scott Huntington	APPROVED BY Steven J. McGinn	LOCATION Southwest f the 11th Green	
DRILLING CONTRACTOR East Coast Geoservices, LLC	DRILLER Steven J. McGinn		
DRILL BIT DIAMETER/TYPE 2.0 inch/Core Barrel	BOREHOLE DIAMETER 2.0 inches	BORING LOCATION DESCRIPTION	
LAND SURFACE ELEVATION NA	COORDINATES NA	DRILLING EQUIPMENT/METHOD Power Probe 9580-D	SAMPLING METHOD Split Spoon
DEPTH OF BORING 35 feet	DEPTH TO WATER NA	START/FINISH DATE 4/21/2021	BACKFILL Cuttings

Sample Depth (feet)	Sample Interval (feet)	Visual Description	Group Symbol	Blow Counts	PID (ppm)	Remarks
5	0 to 5	Top 1.0 feet Dark Brown loamy top soil with organics. Middle 1.0 feet Brown sandy silt. Bottom 0.75 feet Brown silt and fine sand.	ML ML SM	NA	NA	2.75 feet recovered
10	5 to 10	Top 0.75 feet Orangish fine sand, trace gravel. Middle 0.75 feet Brown sandy silt. Bottom 3.5 feet Brown fine-medium sand, some large rock and silt.	SP ML SW	NA	NA	5.0 feet recovered.
15	10 to 15	Top 3.5 feet Brown sandy silt. Bottom 1.5 feet Pale Brown fine sand.	ML SP	NA	NA	5.0 feet recovered
20	15 to 20	Top 2.25 feet Brown sandy silt. Bottom 2.75 feet Tan silty sand.	ML SM	NA	NA	5.0 feet recovered
25	20 to 25	All Tan fine sand, some silt.	SP	NA	NA	5.0 feet recovered
30	25 to 30	Top 2.5 feet same as above. Middle 0.75 feet Brown sandy silt. Bottom 1.75 feet Brown fine-medium sand with gravel.	SP ML SP	NA	NA	5.0 feet recovered
35	30 to 35	Top 2.0 feet Brown sandy silt, some gravel. Bottom 3.0 feet Brown clay.	ML CL	NA	NA	5.0 feet recovered Boring complete.
40						
45						
50						
55						

SOIL BORING LOG

Page 1 of 1

BORING I.D. B-42	PROJECT NO. ECG# B0247	PROJECT NAME Indian Hills Country Club	
LOGGED BY Scott Huntington	APPROVED BY Steven J. McGinn	LOCATION North of the 2nd Green	
DRILLING CONTRACTOR East Coast Geoservices, LLC	DRILLER Steven J. McGinn		
DRILL BIT DIAMETER/TYPE 2.0 inch/Core Barrel	BOREHOLE DIAMETER 2.0 inches	BORING LOCATION DESCRIPTION	
LAND SURFACE ELEVATION NA	COORDINATES NA	DRILLING EQUIPMENT/METHOD Power Probe 9580-D	SAMPLING METHOD Split Spoon
DEPTH OF BORING 20 feet	DEPTH TO WATER ~10 feet	START/FINISH DATE 4/22/2021	BACKFILL Cuttings

Sample Depth (feet)	Sample Interval (feet)	Visual Description	Group Symbol	Blow Counts	PID (ppm)	Remarks
5	0 to 5	Top 0.75 feet Dark Brown loamy top soil with organics. Middle 1.0 feet Brown sandy silt. Bottom 1.0 feet Tan silty sand.	ML ML SM	NA	NA	2.75 feet recovered
10	5 to 10	Top 1.0 feet brown sandy silt. Bottom 2.0 feet Pale Brown fine sand.	SM SP	NA	NA	3.0 feet recovered.
15	10 to 15	All tan silty sand.	SM	NA	NA	5.0 feet recovered Water estimated at 10 feet bgs.
20	15 to 20	All Tan sandy silt.	ML	NA	NA	5.0 feet recovered Boring complete.
25						
30						
35						
40						
45						
50						
55						

SOIL BORING LOG

Page 1 of 1

BORING I.D. B-43	PROJECT NO. ECG# B0247	PROJECT NAME Indian Hills Country Club	
LOGGED BY Scott Huntington	APPROVED BY Steven J. McGinn	LOCATION Southeast of the 3rd Green along Fresh Pond Road	
DRILLING CONTRACTOR East Coast Geoservices, LLC	DRILLER Steven J. McGinn		
DRILL BIT DIAMETER/TYPE 2.0 inch/Core Barrel	BOREHOLE DIAMETER 2.0 inches	BORING LOCATION DESCRIPTION	
LAND SURFACE ELEVATION NA	COORDINATES NA	DRILLING EQUIPMENT/METHOD Power Probe 9580-D	SAMPLING METHOD Split Spoon
DEPTH OF BORING 15 feet	DEPTH TO WATER ~5 feet	START/FINISH DATE 4/22/2021	BACKFILL Cuttings

Sample Depth (feet)	Sample Interval (feet)	Visual Description	Group Symbol	Blow Counts	PID (ppm)	Remarks
5	0 to 5	Top 0.75 feet Sandy loam top soil. Middle 1.0 feet Dark Brown silt, some fine sand. Bottom 1.25 feet Light Brown silt, some fine sand.	SM ML ML	NA	NA	3.0 feet recovered
10	5 to 10	Top 1.0 feet Tan silty sand with gravel, trace large rock. Bottom 1.0 feet Orange Tan sand, some silt.	SM SP	A	NA	2.0 feet recovered Water estimated at 5 feet bgs.
15	10 to 15	All same as above.	SP	NA	NA	2.0 feet recovered Boring Complete
20						
25						
30						
35						
40						
45						
50						
55						

Missing or invalid reference
File: ..\Soil Boring Log 7-28-21.pdf
*